


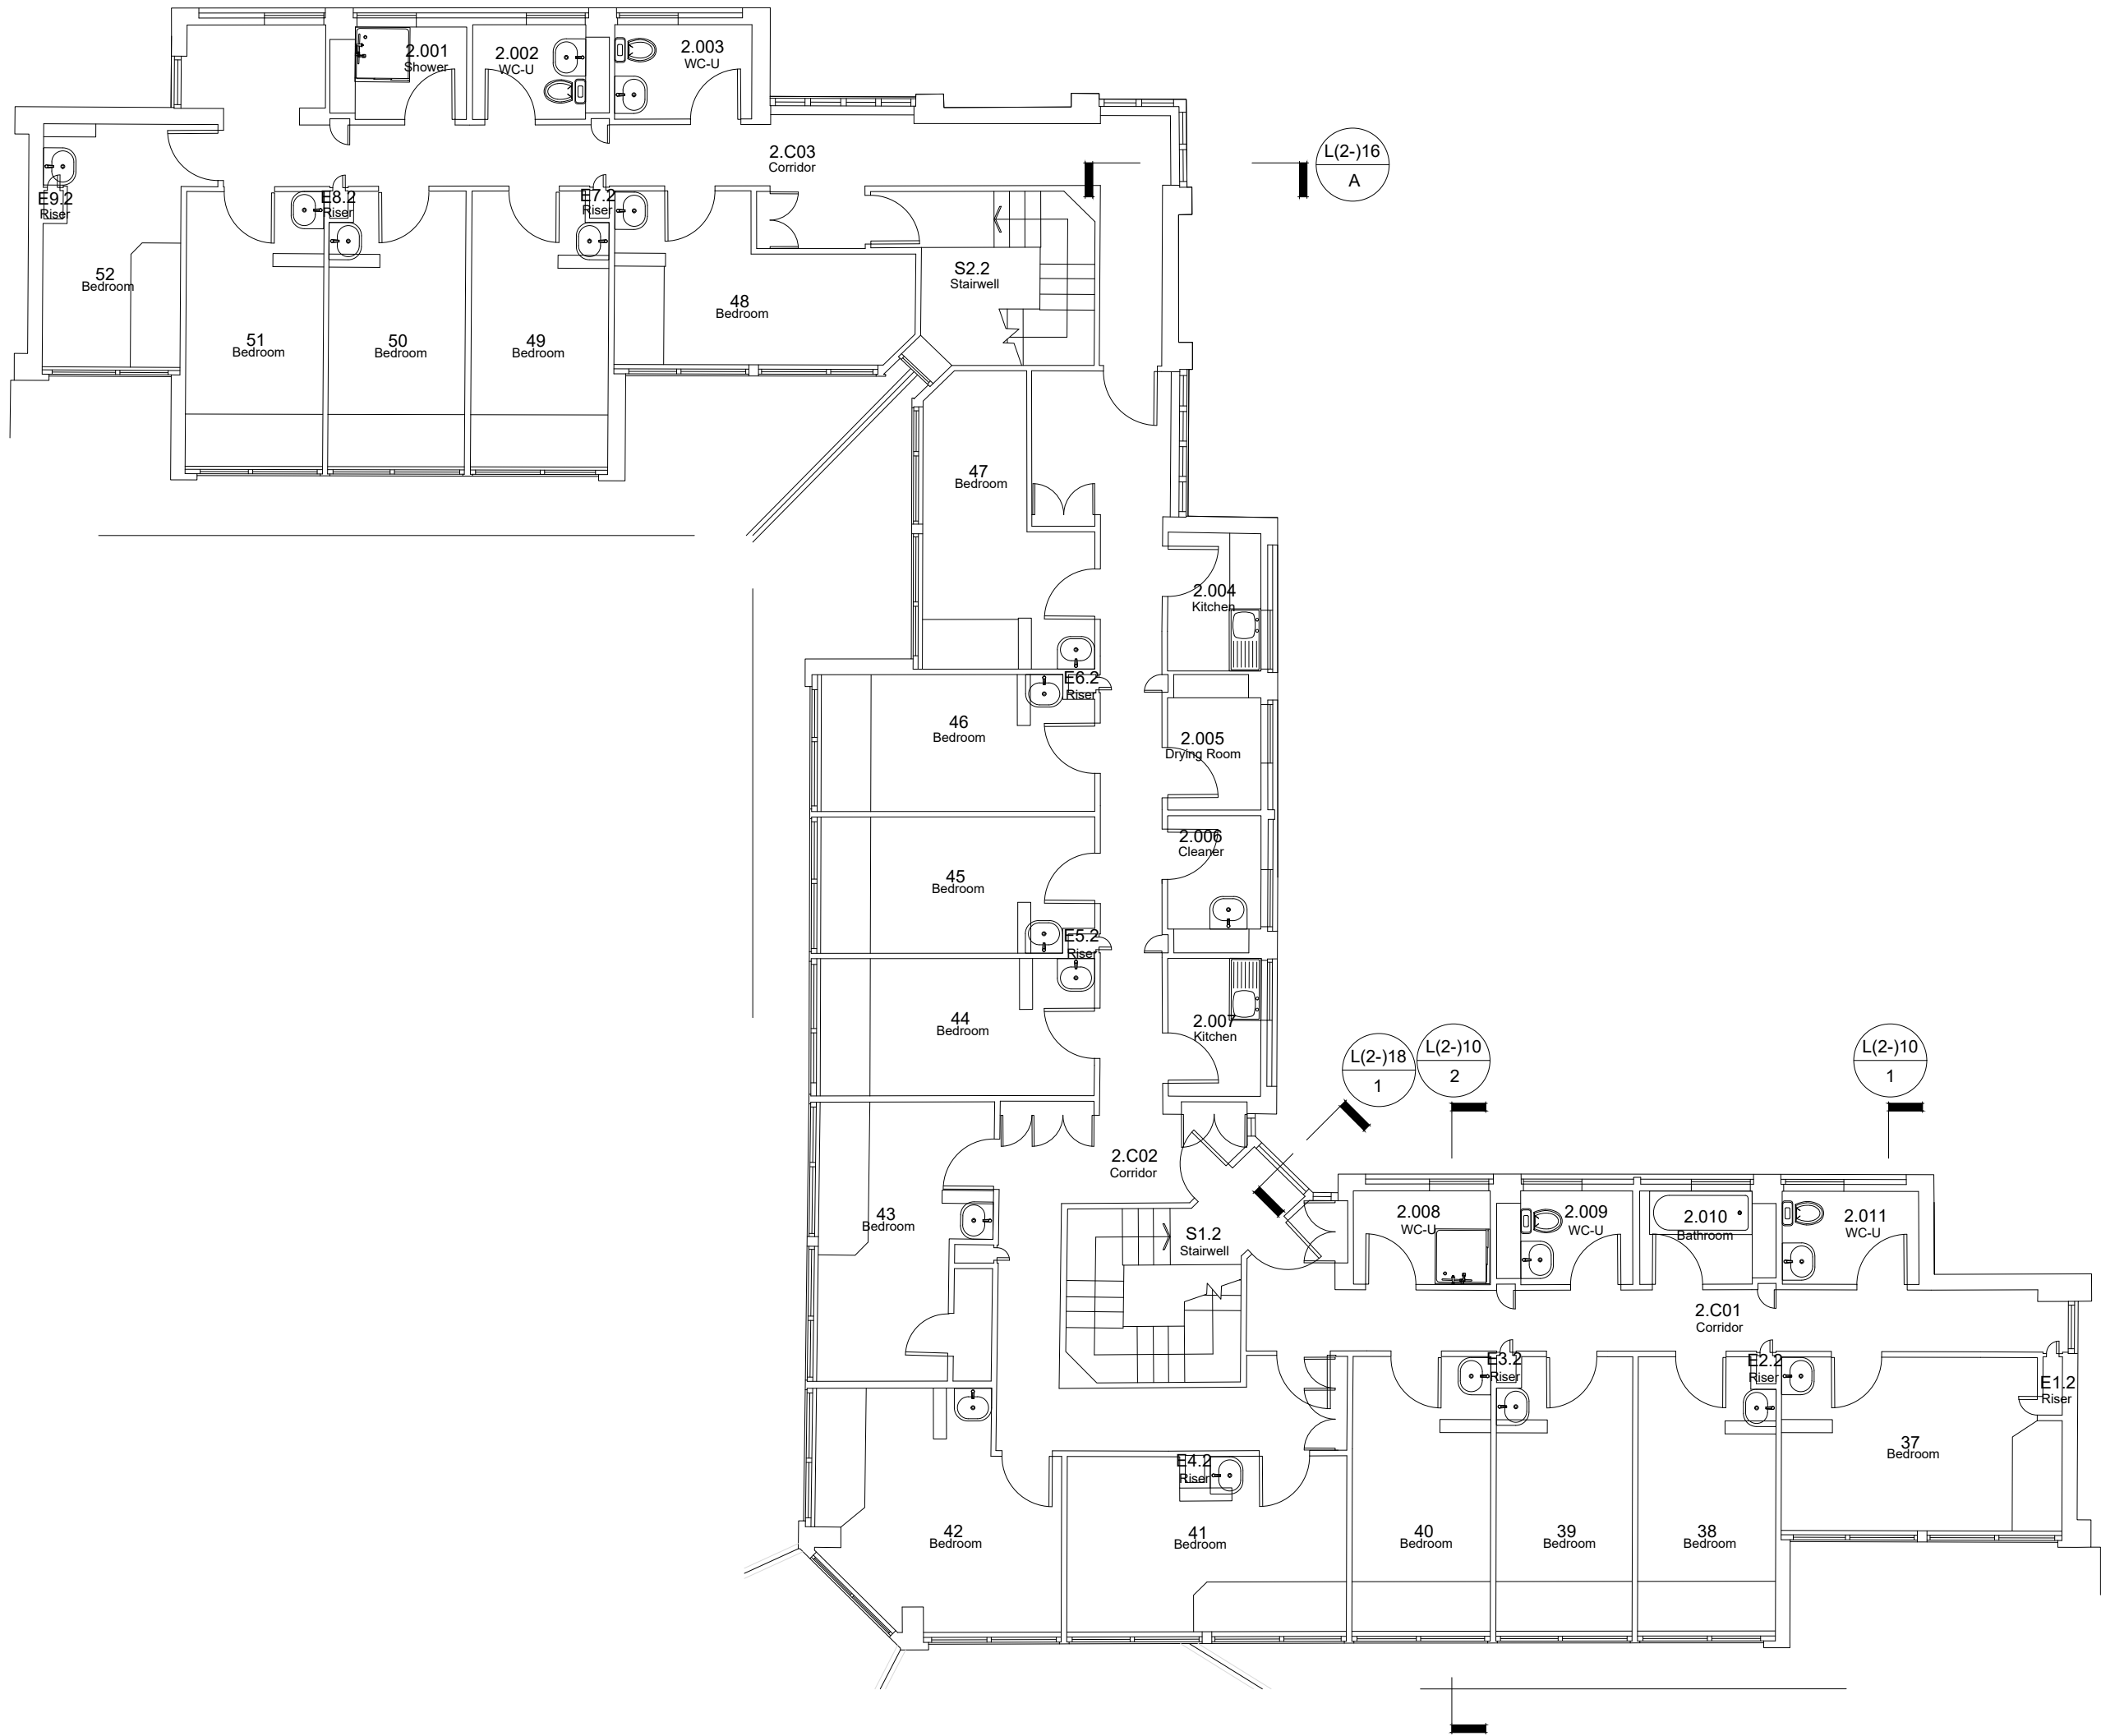

- NOTES
- DO NOT SCALE FROM THIS DRAWING.
 - ALL MEASUREMENTS ARE IN MILLIMETRES UNLESS STATED OTHERWISE.
 - THIS DRAWING IS TO BE READ IN CONJUNCTION WITH THE SPECIFICATION AND ALL RELEVANT ARCHITECTURAL, ELECTRICAL, MECHANICAL AND STRUCTURAL DRAWINGS.

IN ADDITION TO THE HAZARDS/RISKS NORMALLY ASSOCIATED WITH THE TYPES OF WORK DETAILED ON THIS DRAWING, NOTE THE FOLLOWING SIGNIFICANT RESIDUAL RISKS :-

Item		Hazard	Risk	
Rev	Description	By	Date	Chk'd Auth

WILSON MASON

Wilson Mason
Upland House,
Spring Lane
Samlesbury
Preston
PR5 0UX

Drawing Status

Project
Graham & Ewings Refurbishment

Building Name
Graham

Sub Site Name
Dalton Ellis Hall

Site Name
Victoria Park

Drawing Title
Second Floor Plan Existing

PM	Drawn	Checked	Authorised
--	--	--	--
Scale	Date	Date	Date
1:100	@A2	--/--/--	--/--/--

Drawing No.
6704 L(1-)1040

Revision
--