


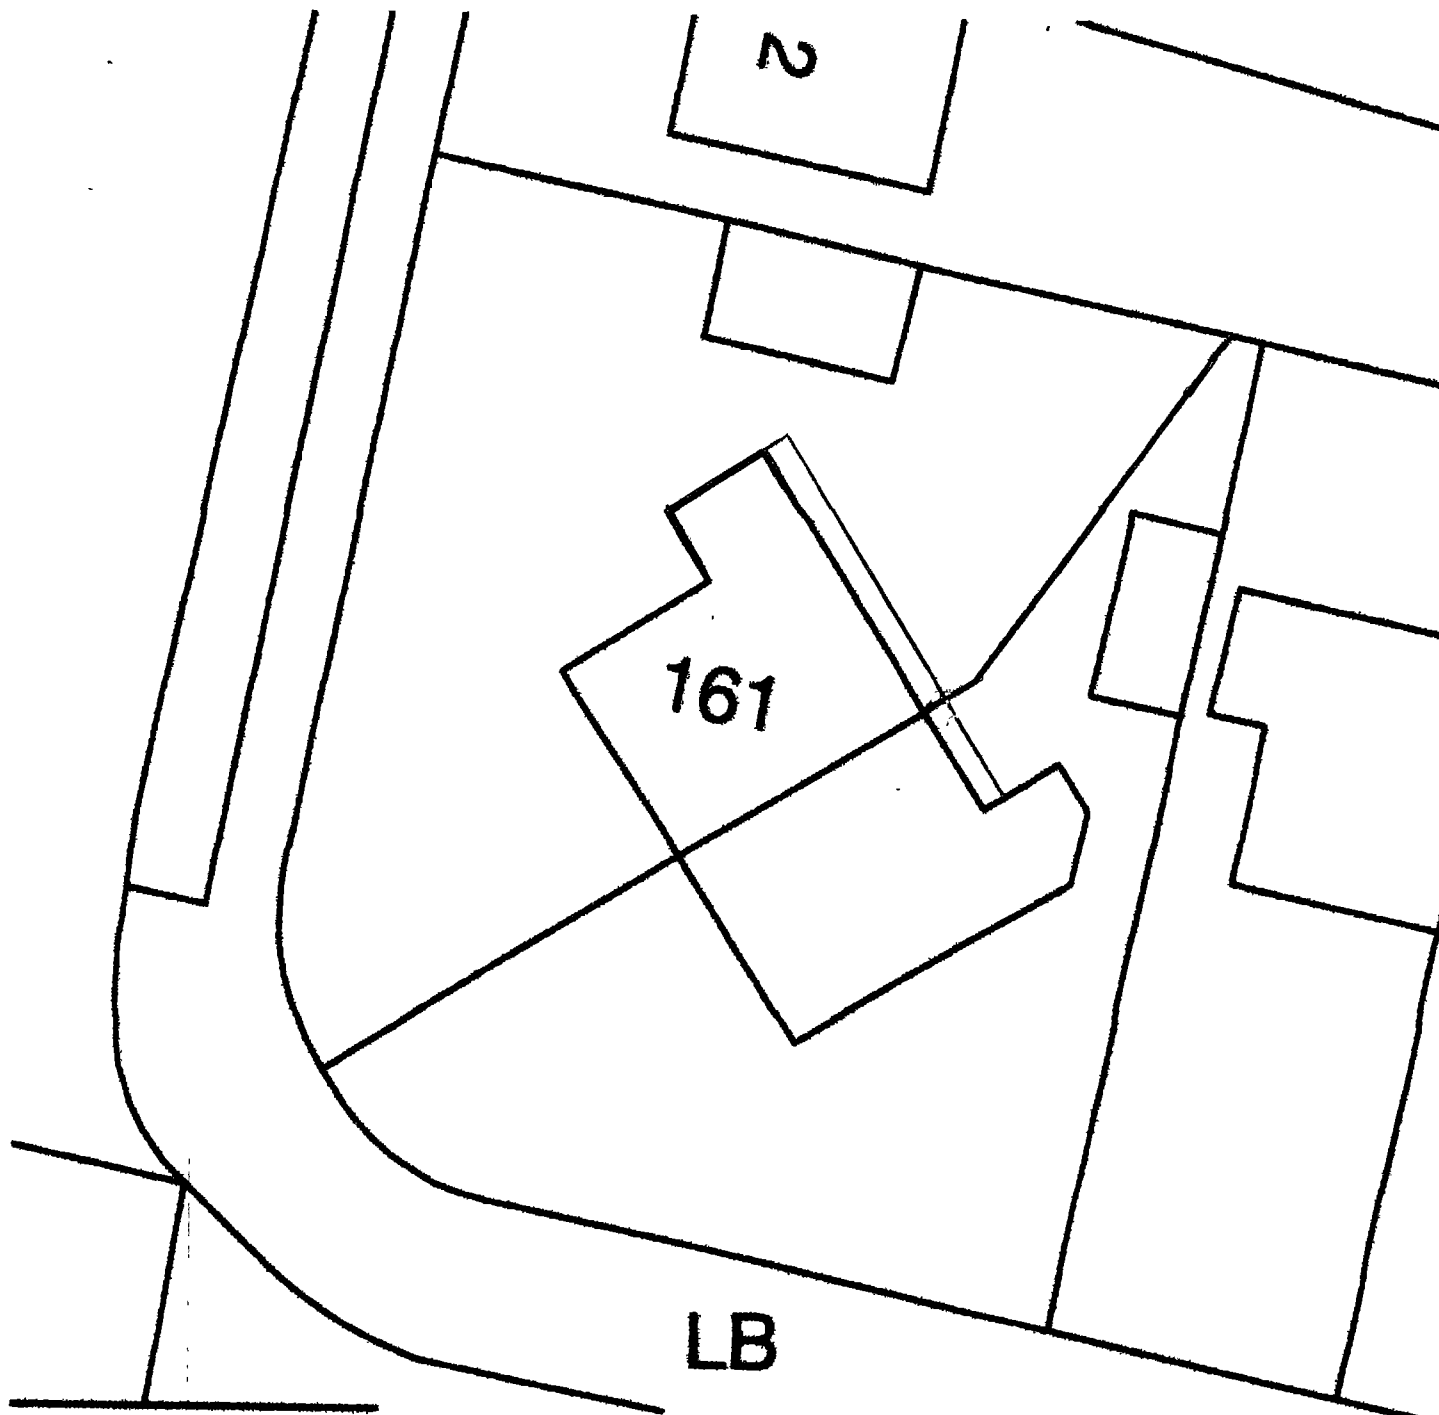

EXISTING SITE PLAN SCALE 1:200



PLANNING AND
BUILDING CONTROL
07 OCT 2022