



NOTE:
Do not scale from this drawing.
This drawing remains the copyright of David Spoors Architect.

Scale Bars TO BE USED ONLY AS GUIDANCE

1:100		1000		3000		5000
1:200				5000		8000
1:500		5		15		25
1:1250		10		30		50

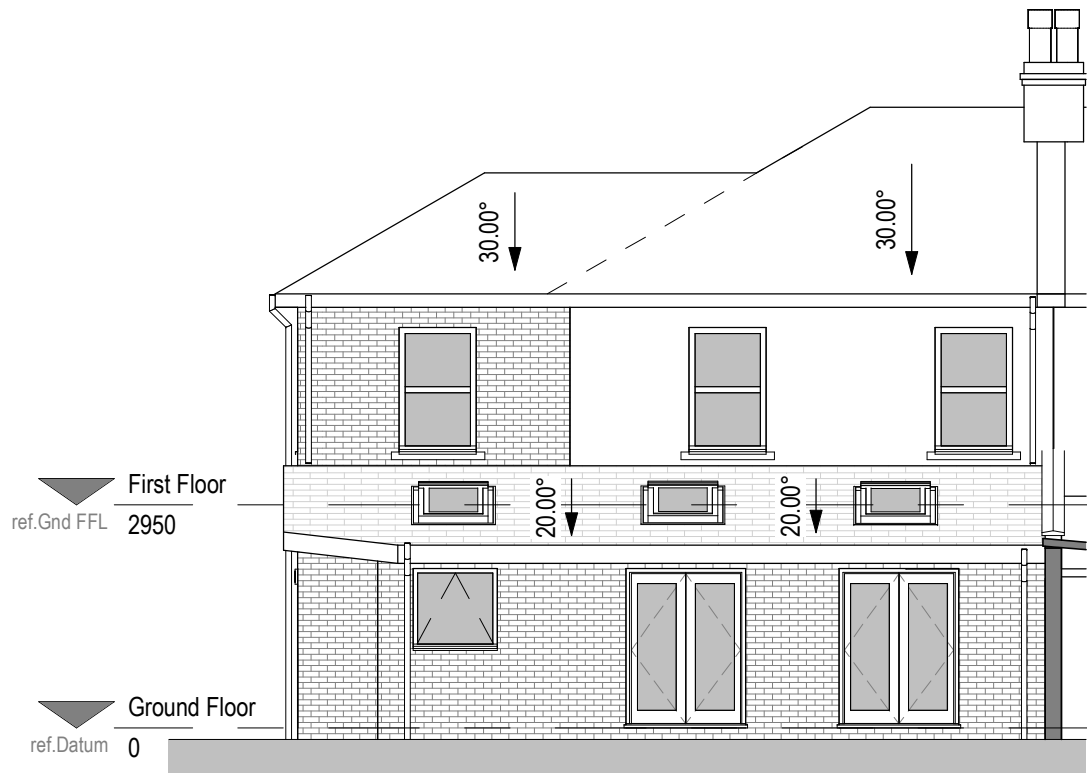

Proposed Rear Elevation

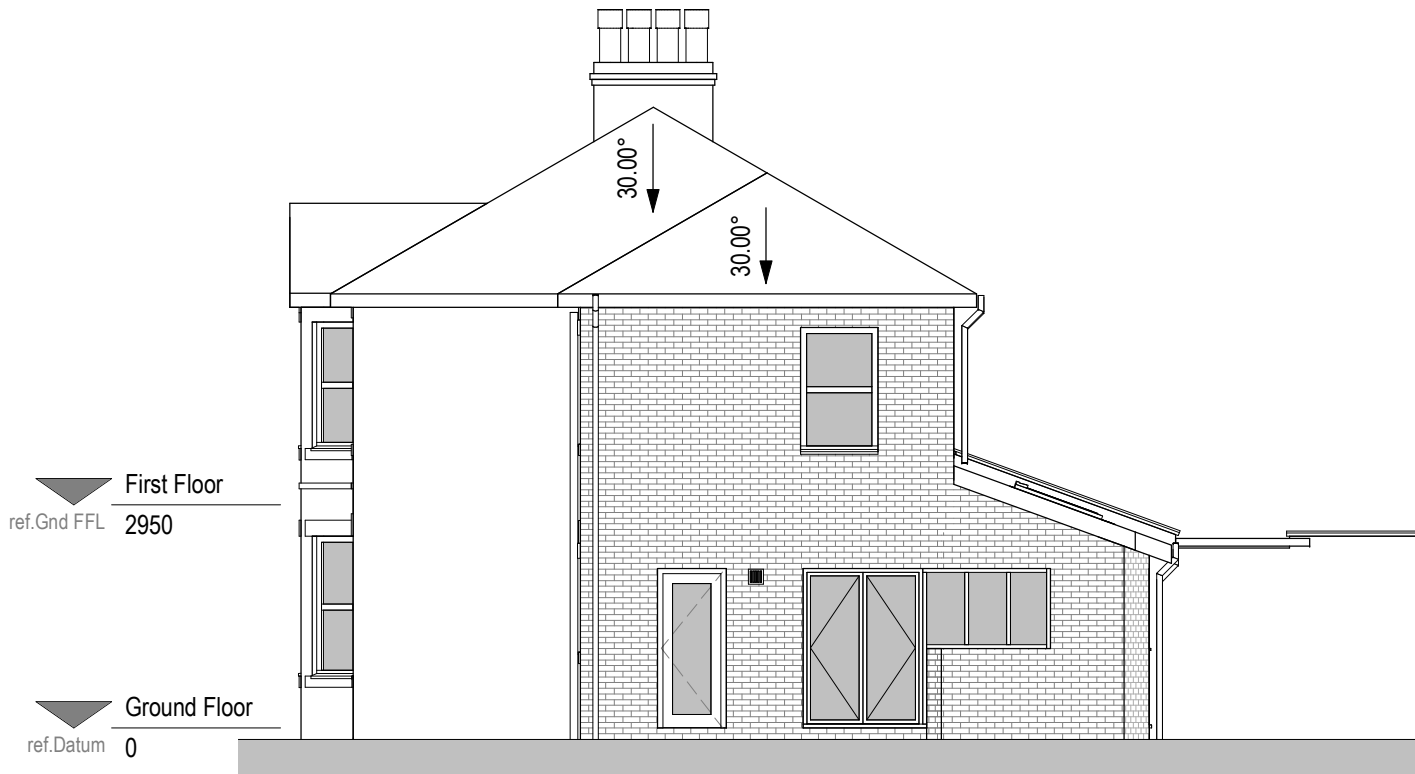

Proposed Side Elevation

REV K: 13.09.22 Updated to show proposed alteration to garden wall detail.

PROJECT NAME

18 Gloucester Avenue, M19 3WT

DRAWING

PROPOSED
ELEVATIONS

SCALE 1:100@A3

Drg. no. 1360K

Chartered Architect
131 RUNCORN ROAD, BARNTON, CHESHIRE
CW8 4HD
mobile te: +44(0) 7875 400 959
email: david_spoors@hotmail.com

DAVID SPOORS ARCHITECT