

The Northern LTC 3 Court new Layout



Luminaire Schedule									
Symbol	Qty	Label	Arrangement	Description	Tag	LLF	Luminaire Lumens	Luminaire Watts	Total Watts
⬢	6	GALAXY-XM-V2-450W-130X40-4000	Single			1.000	65060	455.918	2735.508
⬢	12	ATLAS-XT-600W-P50D	Single			1.000	90031	599.53	7194.36

Luminaire Location Summary								
LumNo	Label	Insertion Point	X	Y	Z	Orient	Tilt	
1	ATLAS-XT-600W-P50D		502.5	492.5	8	88.091	0	
2	ATLAS-XT-600W-P50D		489.283	501.133	8	16.436	0	
3	ATLAS-XT-600W-P50D		488.394	501.97	8	65.033	0	
4	ATLAS-XT-600W-P50D		478.195	510.588	8	23.443	0	
5	ATLAS-XT-600W-P50D		477.431	510.916	8	70.582	0	
6	ATLAS-XT-600W-P50D		465.432	521.443	8	21.235	0	
7	ATLAS-XT-600W-P50D		489.104	549.151	8	256.952	0	
8	ATLAS-XT-600W-P50D		501.431	538.896	8	209.205	0	
9	ATLAS-XT-600W-P50D		502.14	538.406	8	254.813	0	
10	ATLAS-XT-600W-P50D		512.722	529.297	8	207.233	0	
11	ATLAS-XT-600W-P50D		513.486	528.642	8	253.357	0	
12	ATLAS-XT-600W-P50D		526.086	517.788	8	205.124	0	
13	GALAXY-XM-V2-450W-130X40-4000		476.894	535.146	8	318.809	0	
14	GALAXY-XM-V2-450W-130X40-4000		489.876	523.91	8	139.325	0	
15	GALAXY-XM-V2-450W-130X40-4000		490.421	523.746	8	318.977	0	
16	GALAXY-XM-V2-450W-130X40-4000		501.603	514.31	8	141.334	0	
17	GALAXY-XM-V2-450W-130X40-4000		502.094	513.874	8	318.651	0	
18	GALAXY-XM-V2-450W-130X40-4000		514.585	503.729	8	142.833	0	



#			
Revisions			

Drawn By:	
Mark Ruthers	
Date: 02/08/2022	

The Northern LTC	
3 Court new	

Luminaire Schedule									
Symbol	Qty	Label	Arrangement	Description	Tag	LLF	Luminaire Lumens	Luminaire Watts	Total Watts
⬢	6	GALAXY-XM-V2-450W-130X40-4000	Single			1.000	65060	455.918	2735.508
⬢	12	ATLAS-XT-600W-P50D	Single			1.000	90031	599.53	7194.36

Calculation Summary							
Label	CalcType	Units	Avg	Max	Min	Min/Avg	Min/Max
CalcPts_1	Illuminance	Lux	627.46	928.0	506.1	0.81	0.55
CalcPts_2	Illuminance	Lux	732.97	963.0	536.0	0.73	0.56
CalcPts_3	Illuminance	Lux	668.58	998.5	493.0	0.74	0.49
Ground level Illumination Lux	Illuminance	Lux	9.50	1044	0.0	0.00	0.00
Vertical house	Illuminance	Lux	7.14	9.8	4.3	0.60	0.44



Canopy Lighting			
#			
Revisions			

Drawn By:	
Mark Ruthers	
Date:02/08/2022	


The Northern LTC	
3 Court new	




Revisions	#		Canopy Lighting

Drawn By:
Mark Ruthers
Date: 02/08/2022


The Northern LTC
3 Court new

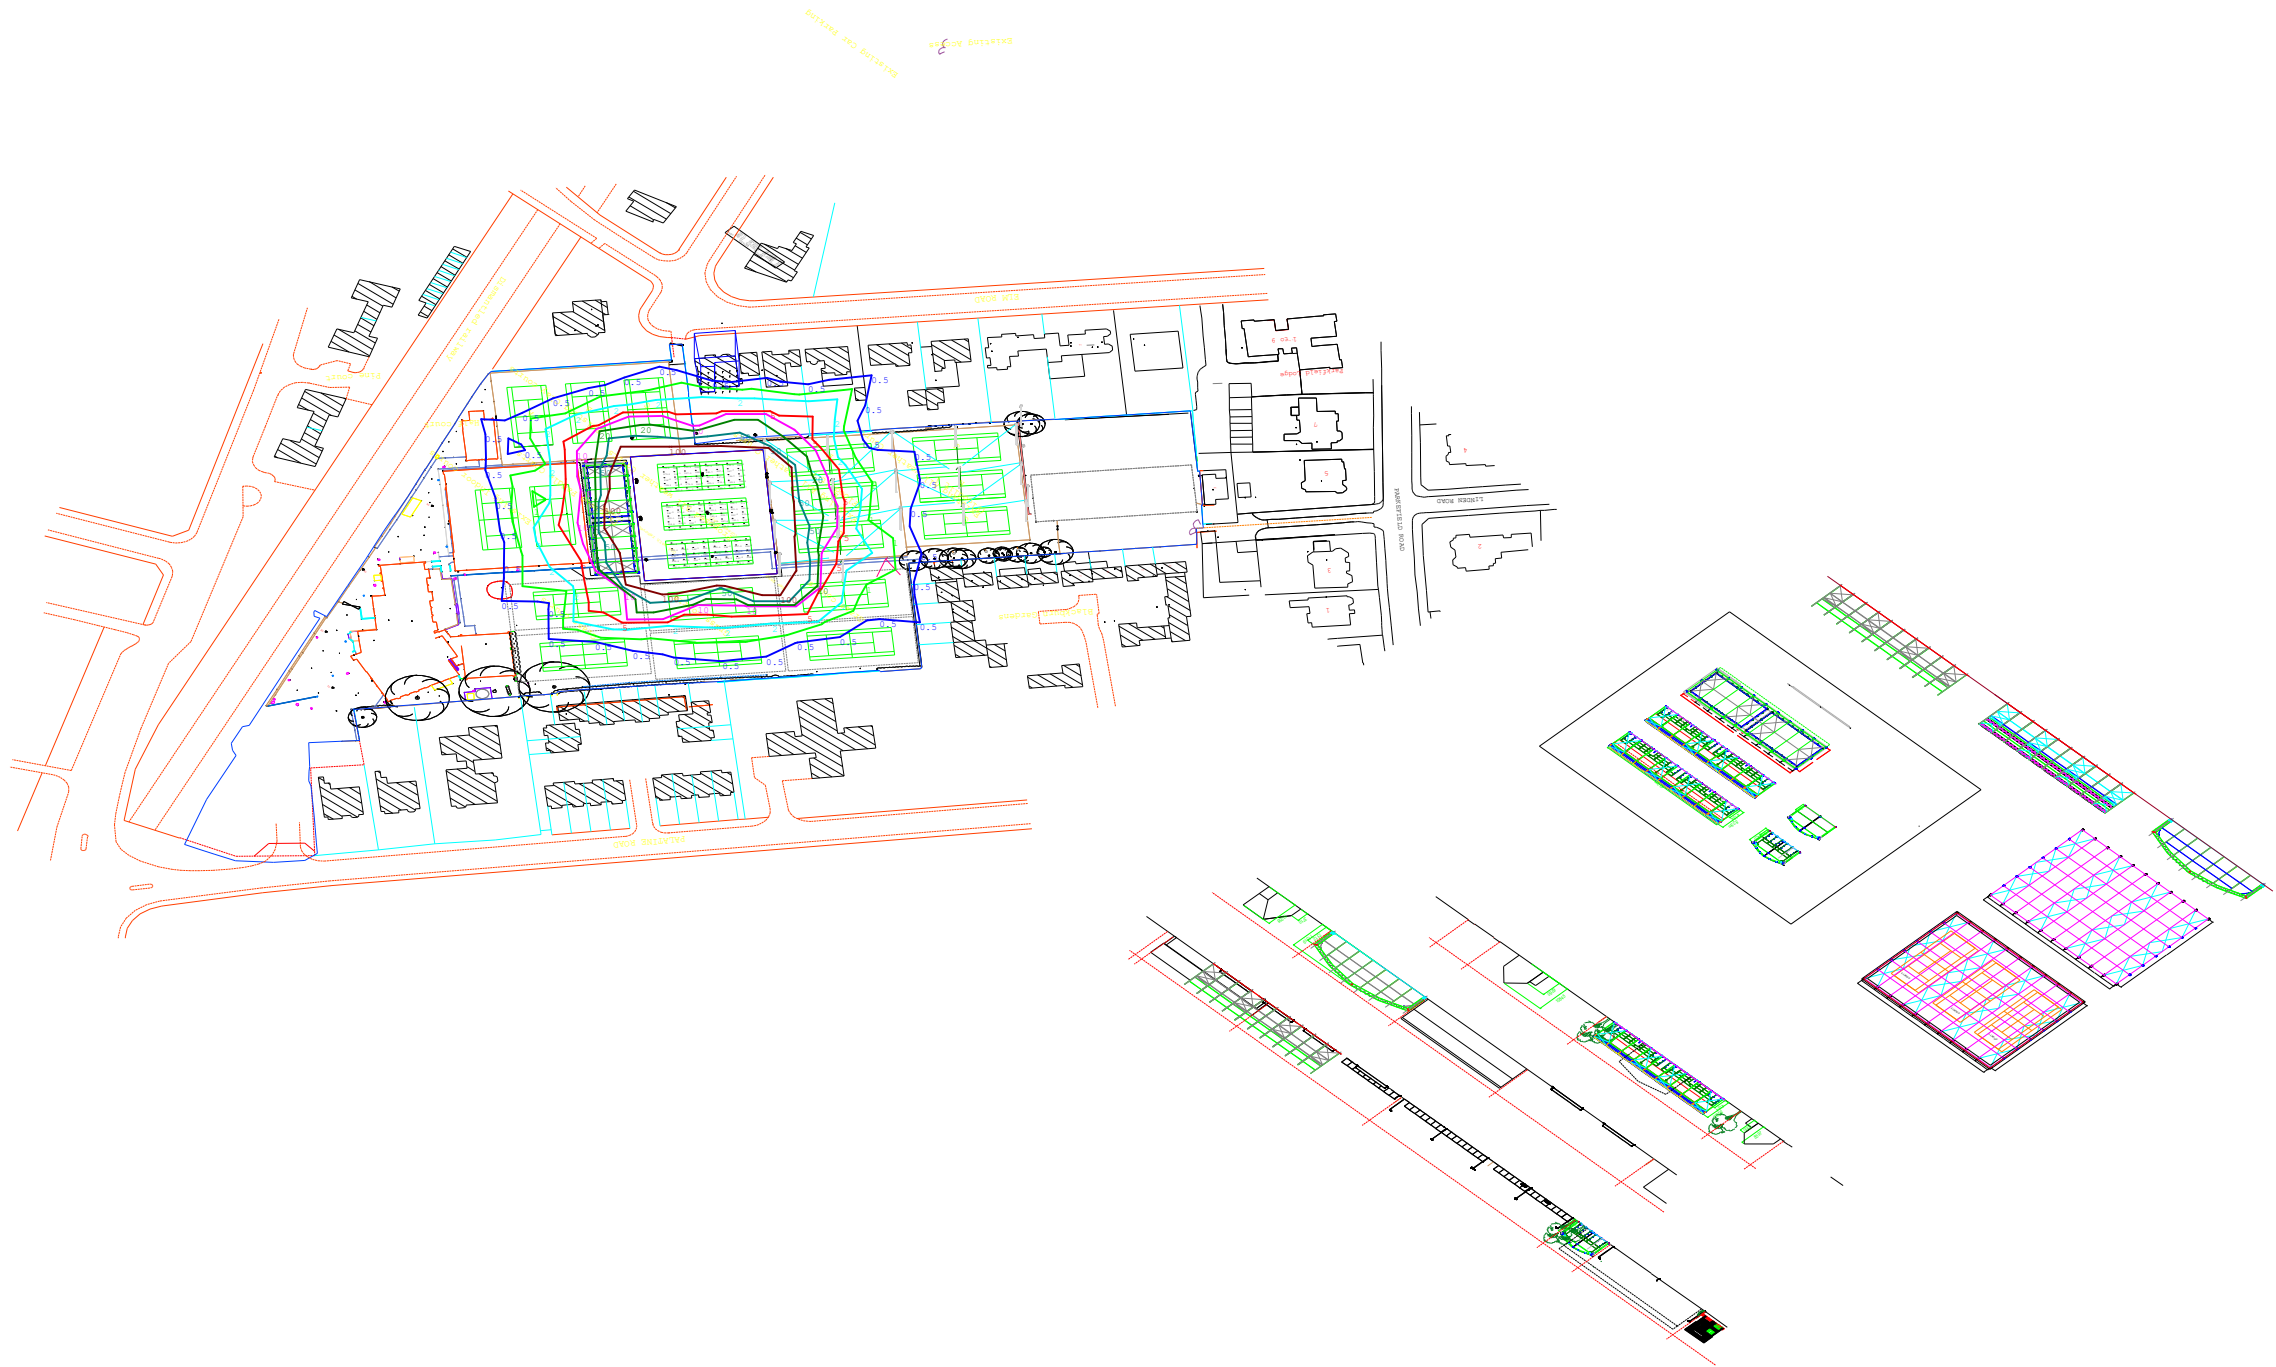

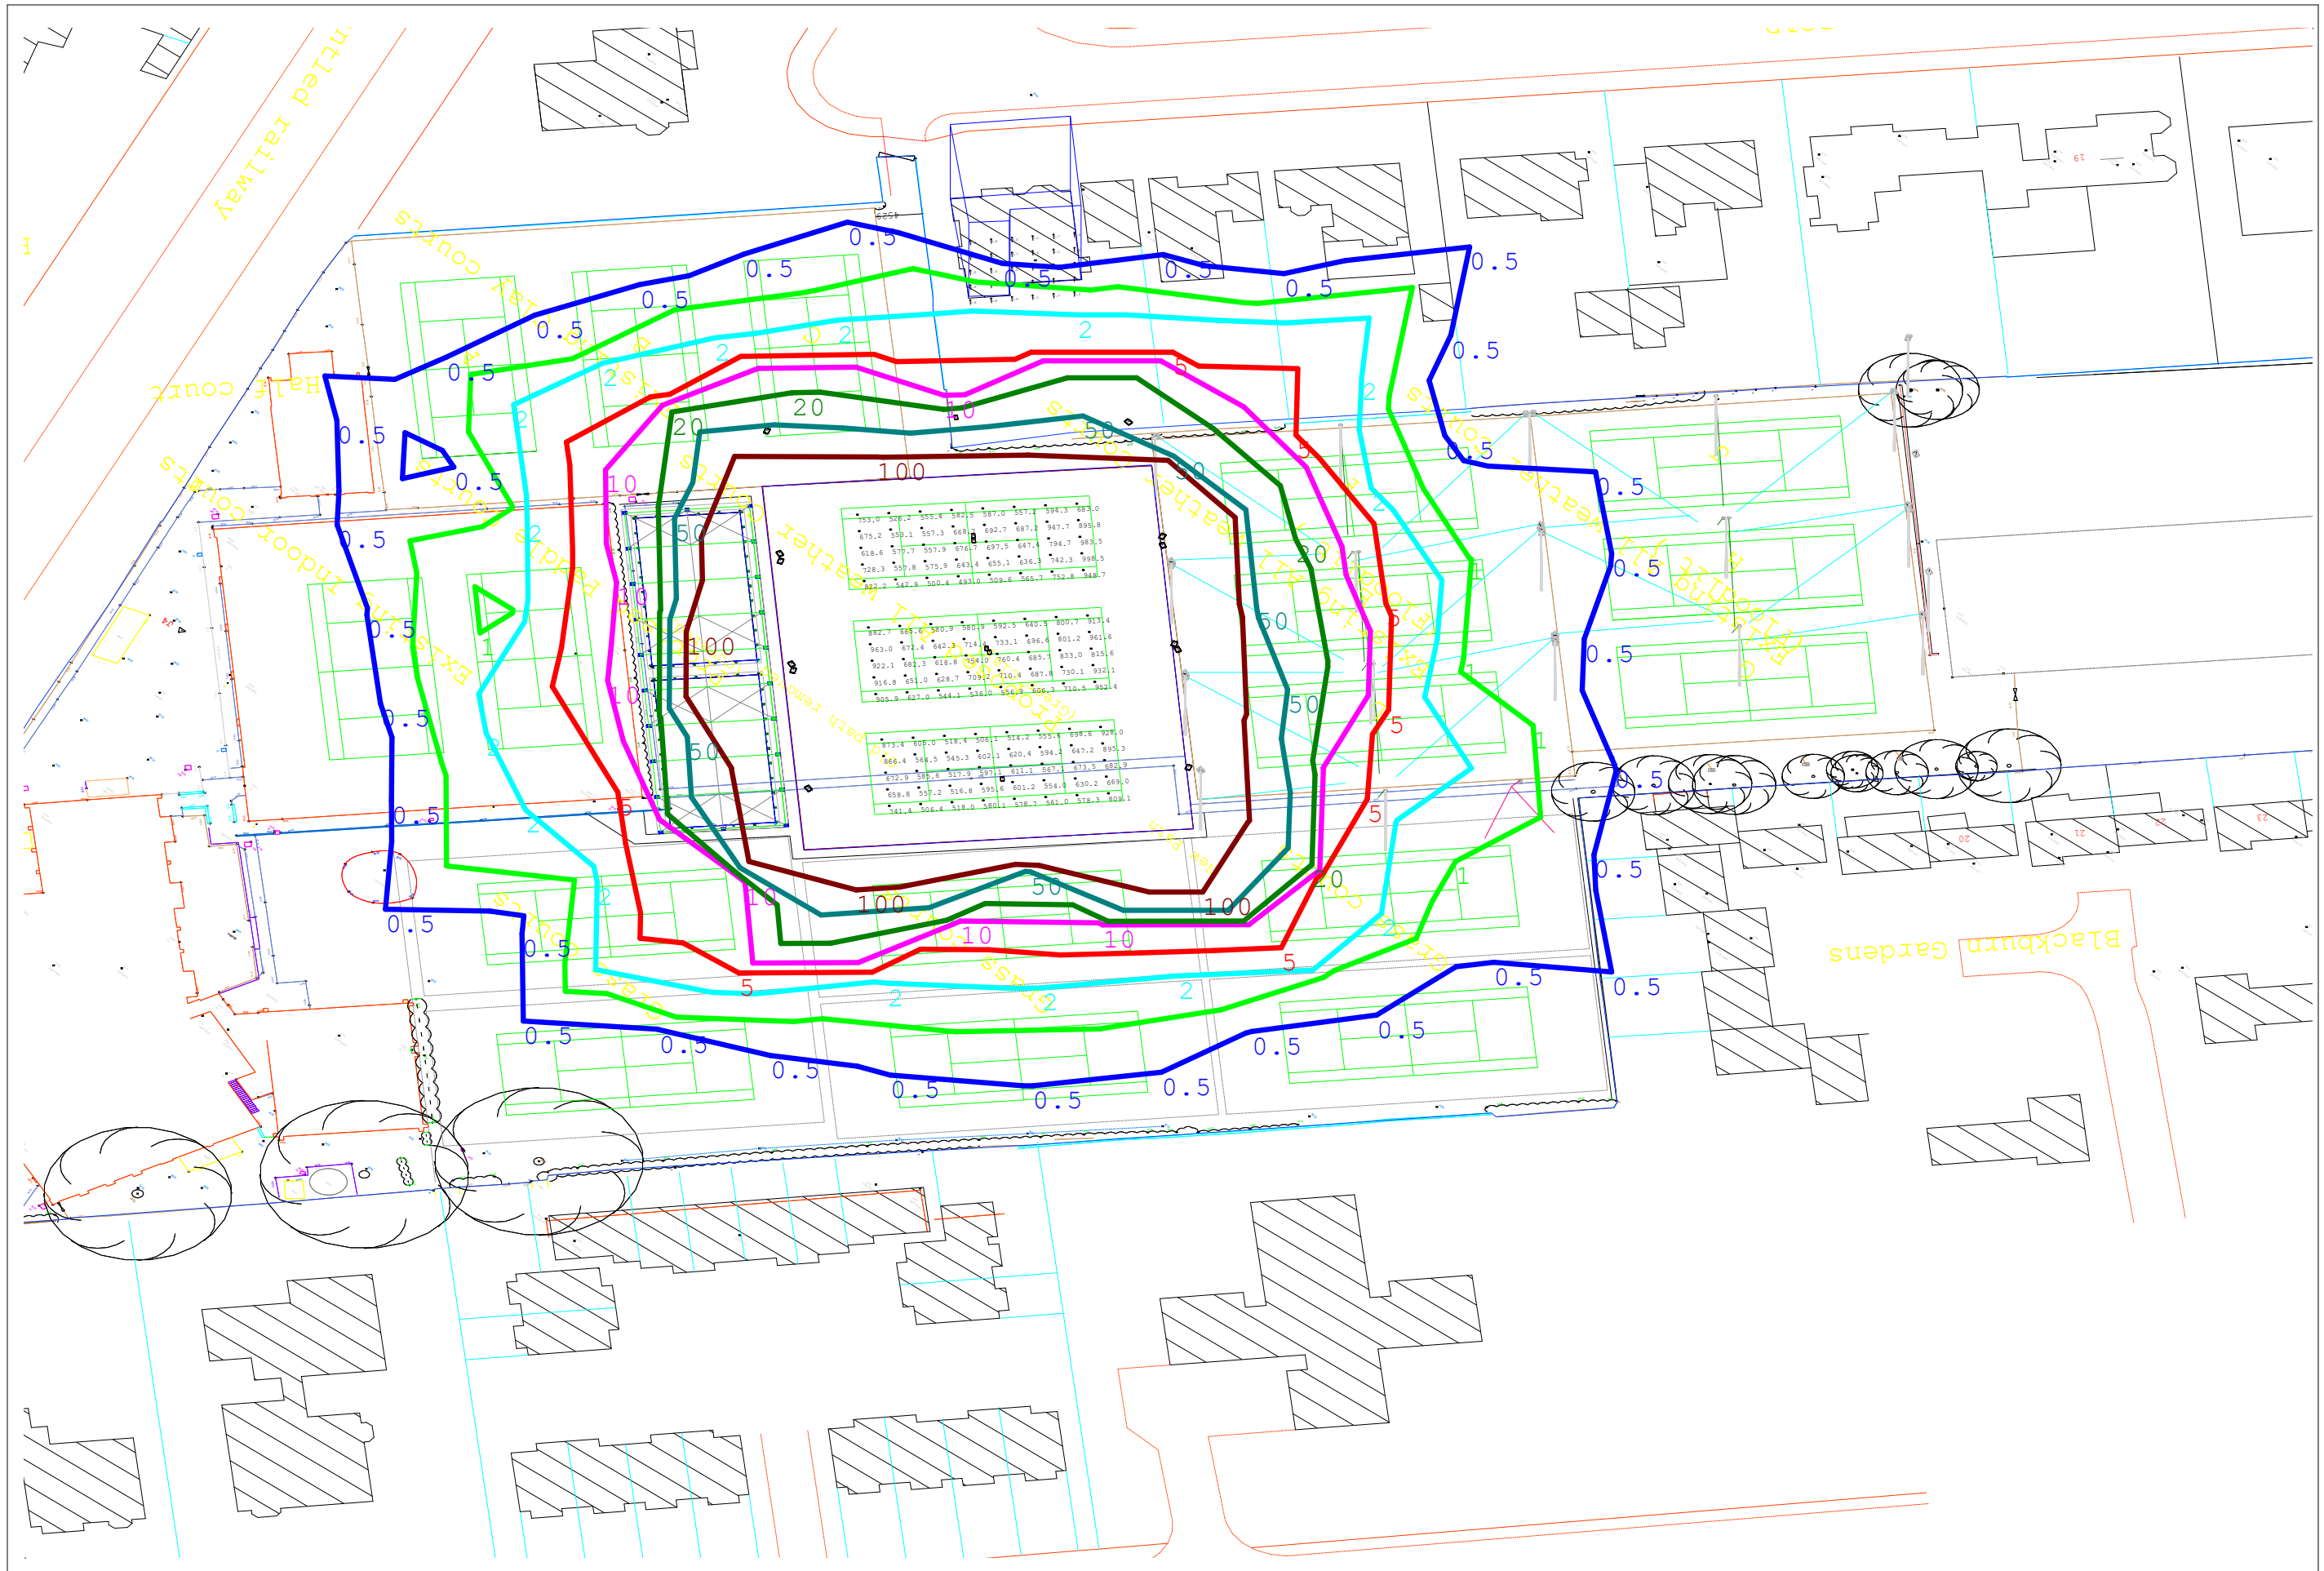

Canopy Lighting			
#			
Revisions			
Drawn By:			
Mark Ruthers			
Date: 02/08/2022			

The Northern LTC
3 Court new

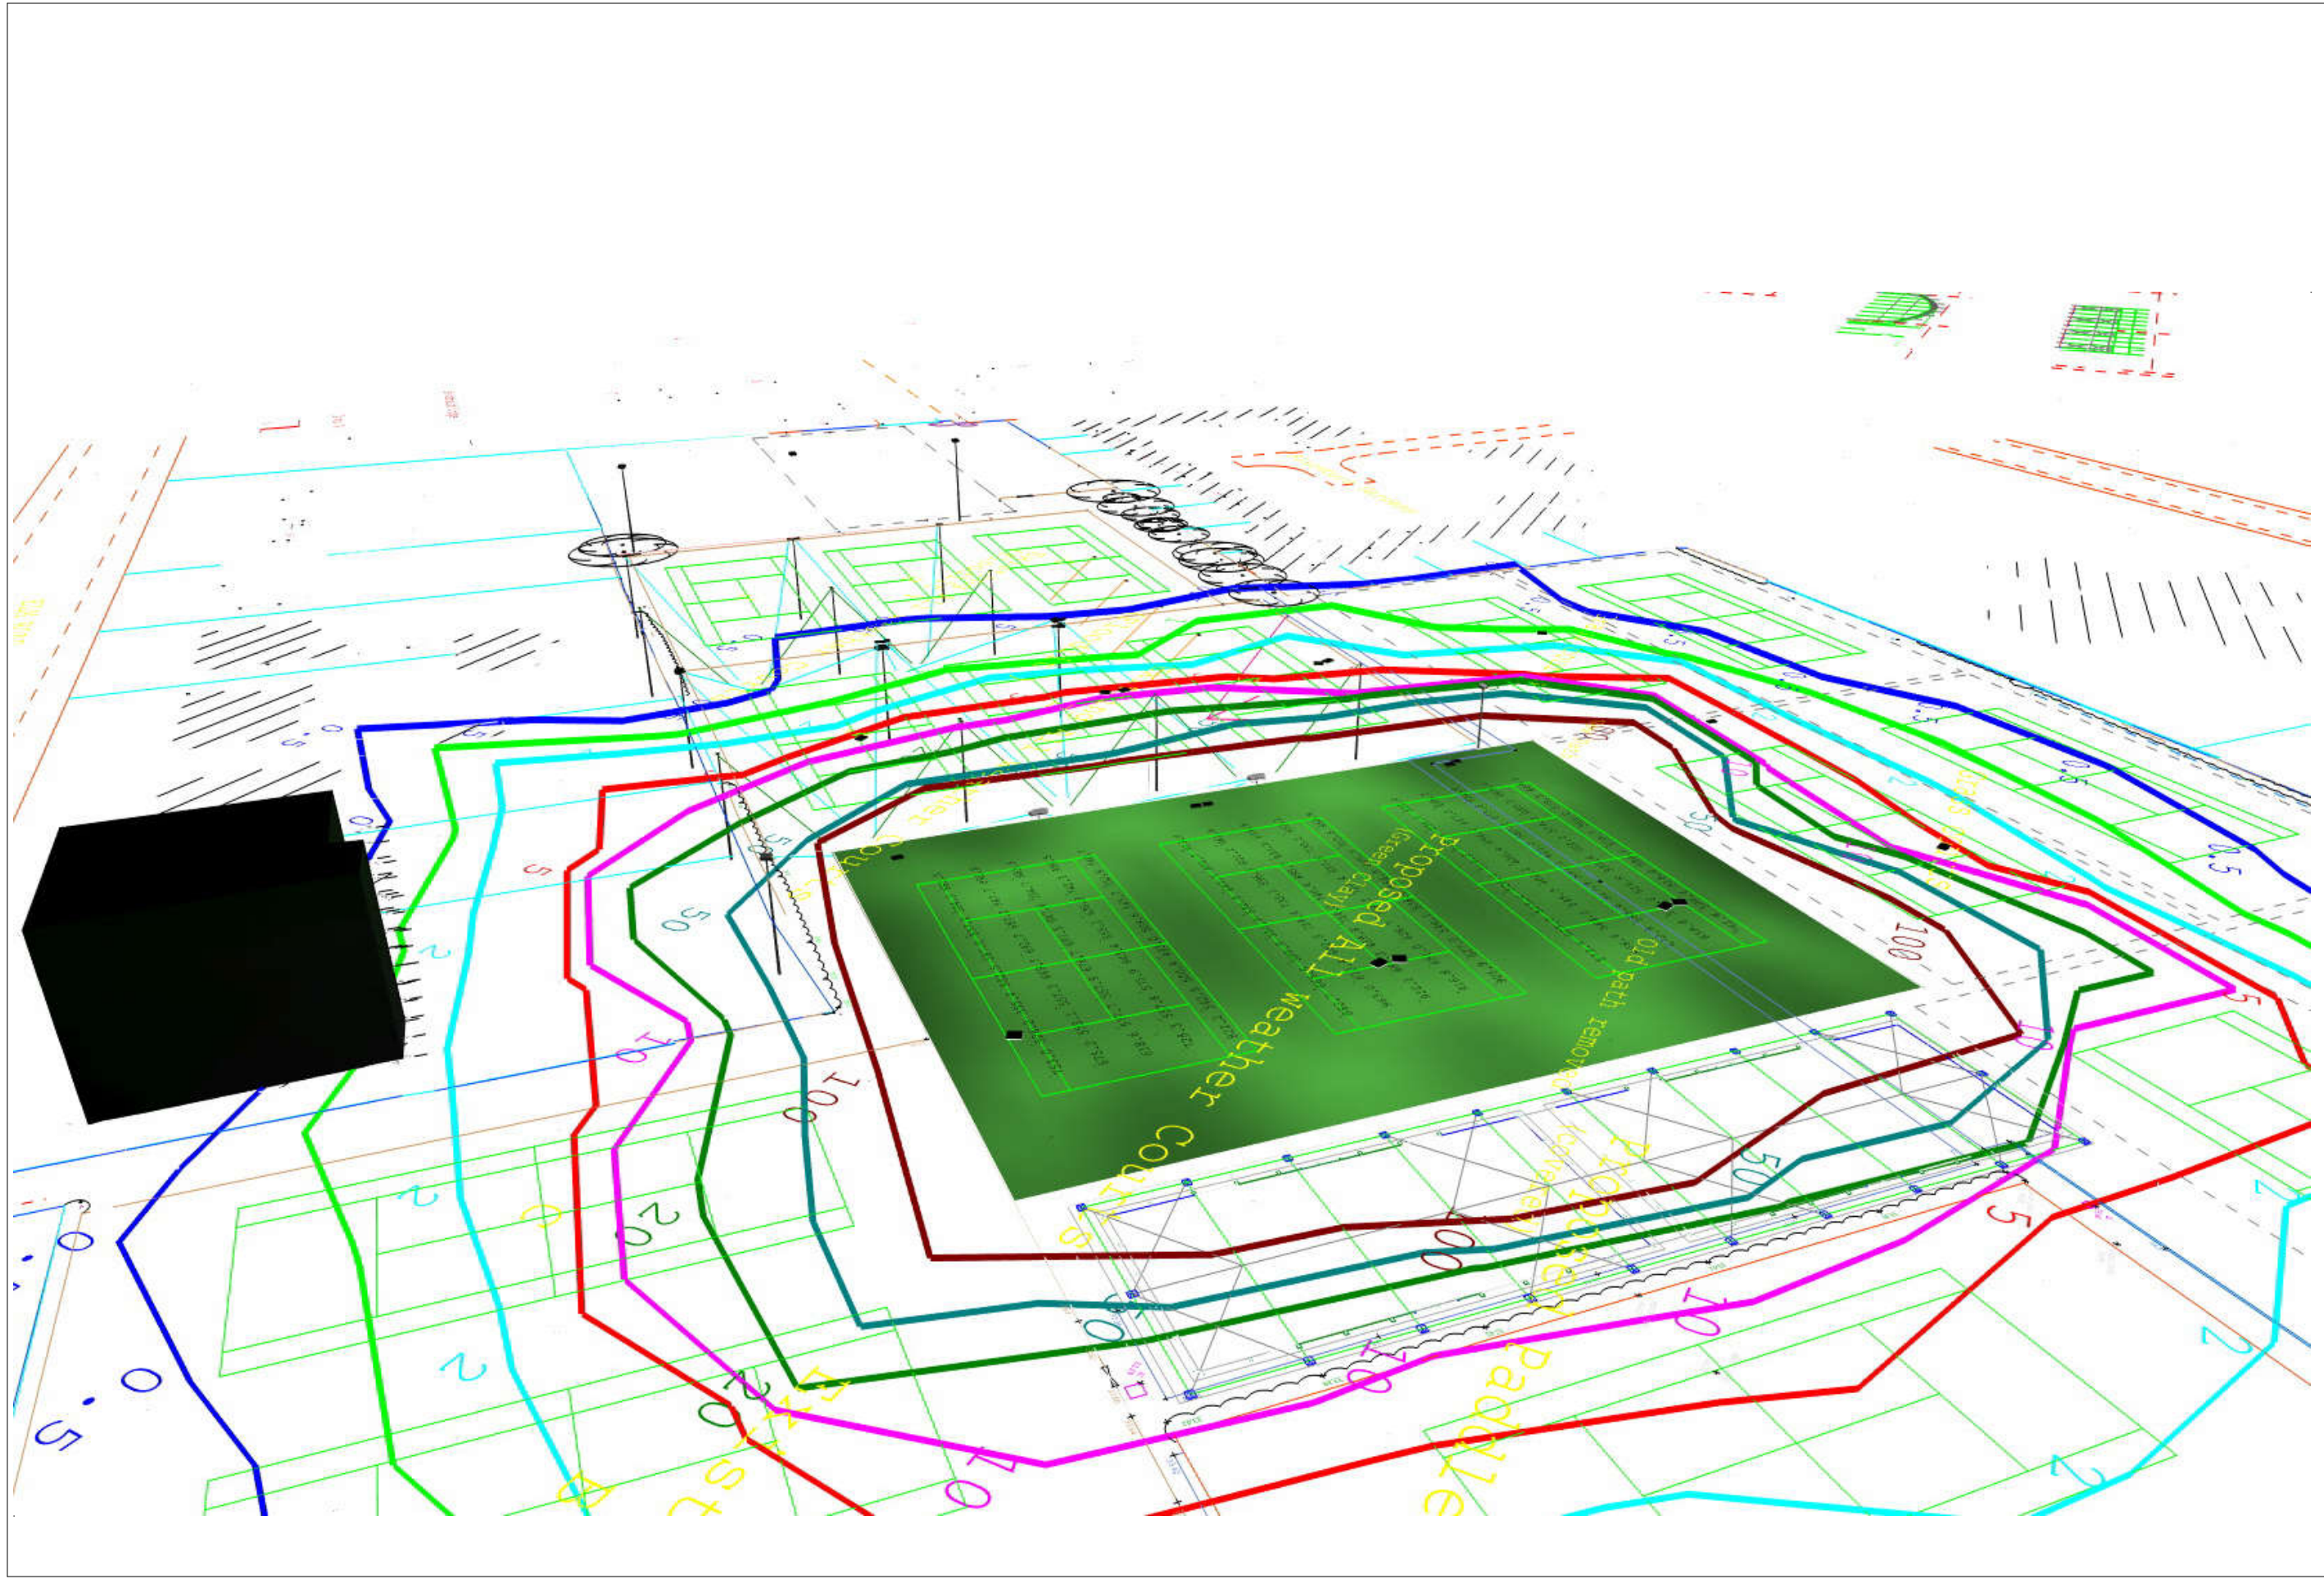

Canopy Lighting			
#			
Revisions			
Drawn By:			
Mark Ruthers			
Date: 02/08/2022			

The Northern LTC
3 Court new