


KEY

REMOVALS



DOWNTAKINGS / REMOVALS

REINSTATEMENTS

NOTE
Removal of the existing ATM will not affect the original condition of the building. Removals will cause no harm or loss to the original building. Aperture left by the removal of the ATM will be infilled with new stone to match the original geology, colour, texture and grout detail.

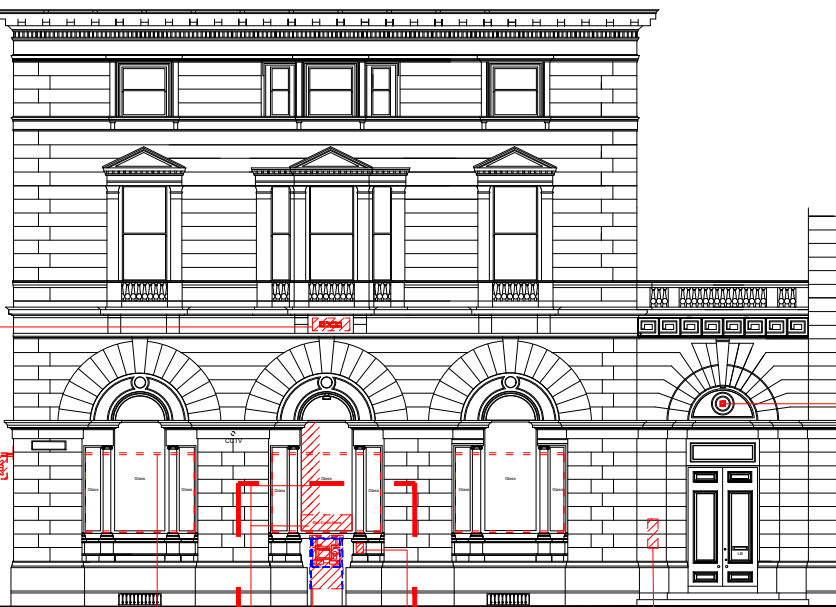

1 EXISTING ELEVATION
1:100 @ A1 1:200 @ A3

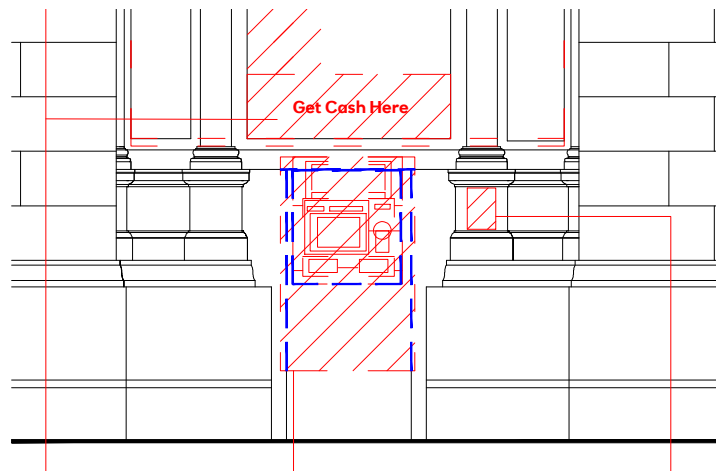 


2 EXISTING FRONT ELEVATION EXTRACT
1:25 @ A1 1:50 @ A3





6 EXTERNAL PHOTO
EXISTING




7 INTERNAL PHOTO
EXISTING

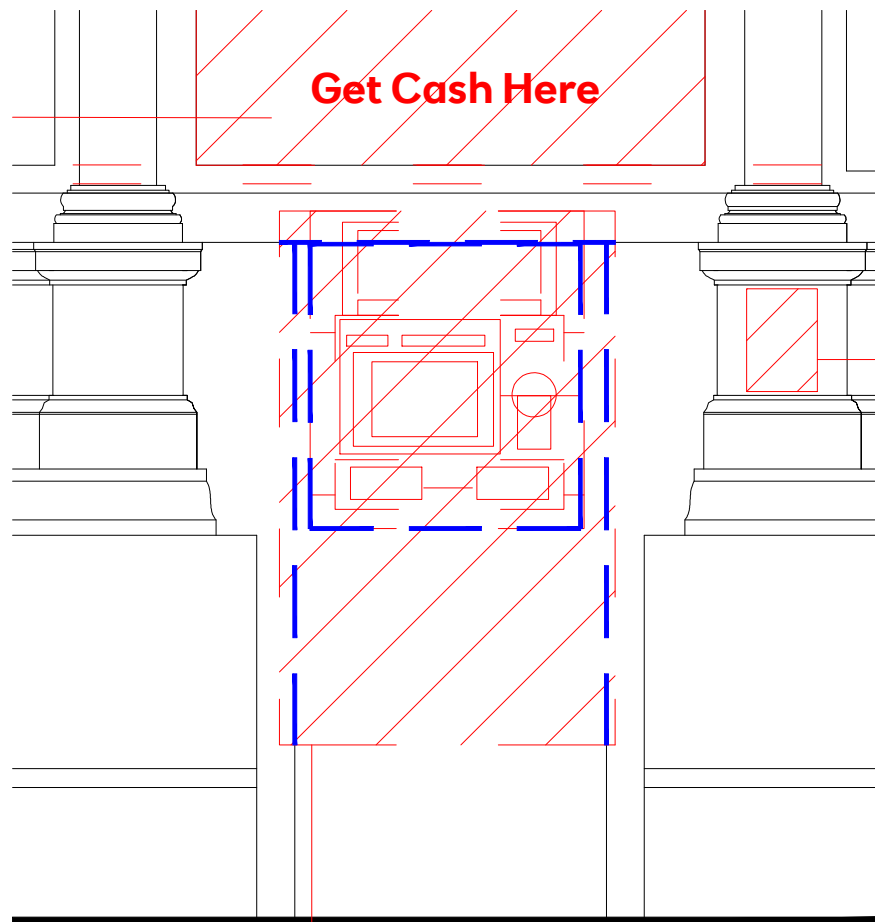

3 EXISTING ELEVATION EXTRACT
1:10 @ A1 1:20 @ A3

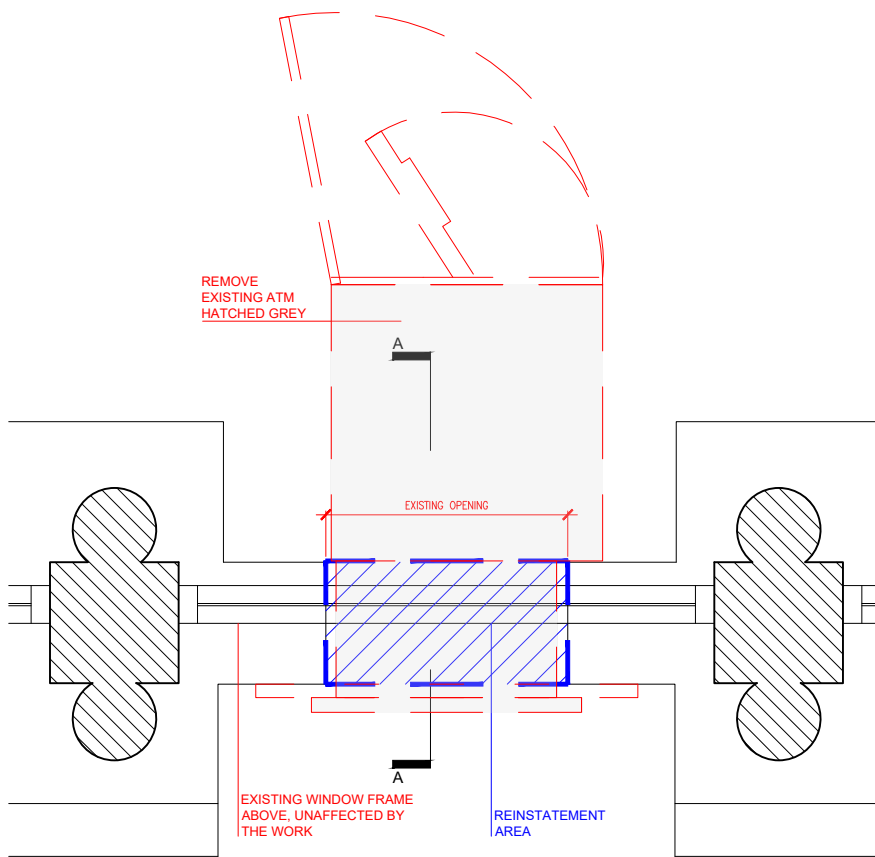 

5 EXISTING PLAN EXTRACT
1:10 @ A1 1:20 @ A3

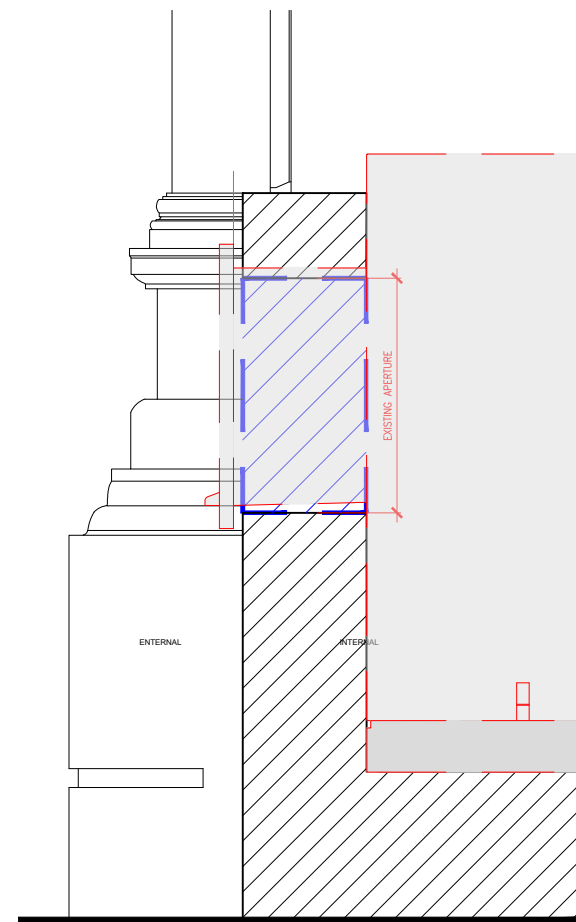

4 EXISTING SECTION A-A
1:10 @ A1 1:20 @ A3

rev		date		description		drawn		checked	
address RBS ST ANN ST, ST ANN ST, MANCHESTER, M2 7LG									
ref no. -					sortcode -				
description ST ANN STREET ATM REMOVAL EXISTING LAYOUT CLOSURE									
status -									
IPMS1 -					sqm -				
IPMS2 -					sqm -				
IPMS3 -					sqm -				
scale 1:100		paper size A3		brand					
drn KL		date 27/07/22		chk RH		date 14.08.22			
nw drawing number E7273-EX-D1								rev. -	