



Commercial Interior Design Specialists

52 PRINCESS STREET

PROPOSED EXTERIOR FRONT ELEVATION

 

PROPOSED FRONT FACADE(DESIGN INTENT ONLY)

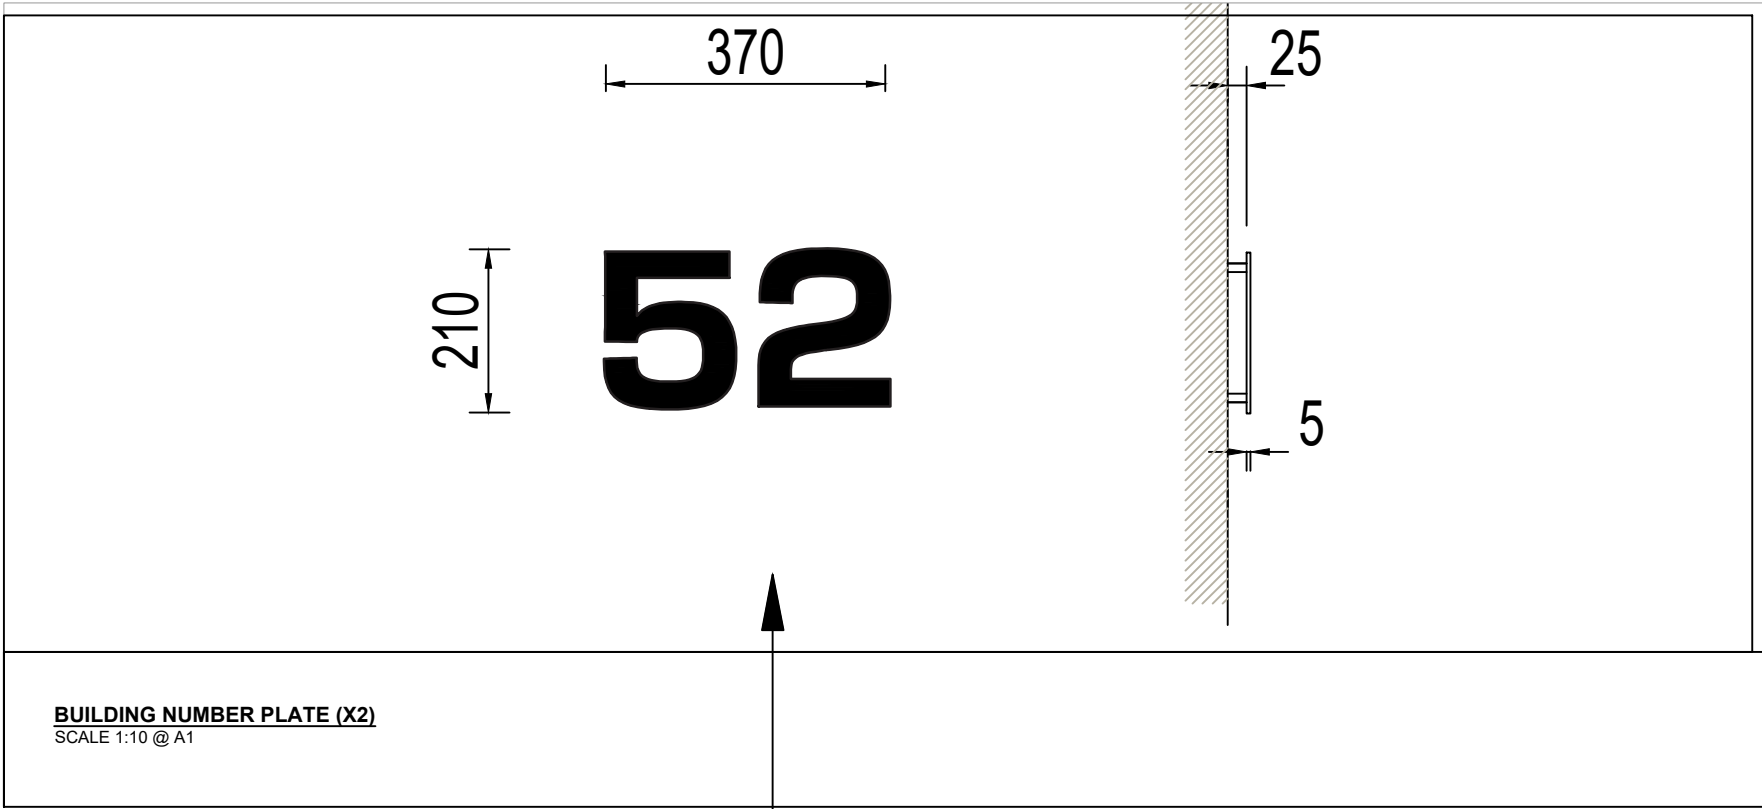

NEW SIGNAGE > 5MM ALUMINUM PLATE IN MATT BLACK FINISH "52" BUILDING NUMBER SECRET FIX WITH STAND OFF LOCATORS (25MM FROM WALL) FABRICATOR TO CREATE OWN SET OF DRAWINGS FOR APPROVAL

THIS DRAWING IS PROTECTED UNDER COPYRIGHT AND AT NO TIME MUST ANY PORTION OF THIS DRAWING BE REPRODUCED OR COPIED IN ANYWAY WITHOUT THE PERMISSION OF RU CREATIVE LTD.
ALL DIMENSIONS MUST BE CHECKED ON SITE AND NOT SCALED FROM THIS DRAWING.

SUBJECT TO SITE SURVEY

IMPORTANT NOTE

THIS DRAWING SHOWS DESIGN INTENT AND IS SUBJECT TO SITE CONDITIONS . ANY PART OF THE DESIGN THAT CONTRADICTS BEST PRACTICE THEN PLEASE MAKE THE DESIGN TEAM AWARE, SITE SURVEY REQUIRED PRIOR TO PLACING ORDERS.

5	52 SIGNS	RU	16.08.22
4	52 SIGNS	RU	25.07.22
3	52 SIGNS	RU	14.07.22
2	NO ILLUMINATION TO EXTERNAL 52 SIGNS	RU	05.07.22
1	BANNERS / LIGHT SPEC AND IMAGE	RU	16.06.22
REV	DETAILS	BY	DATE

CREATIVE

6.34 WINDSOR HOUSE
HARROGATE HG1 2PW
TELEPHONE: 01423 52 02 69
EMAIL:INFO@RUCREATIVE.CO.UK
WEB: WWW.RUCREATIVE.CO.UK

CLIENT

ADAPT REAL ESTATE

PROJECT

52 PRINCESS STREET
MANCHESTER
M1 6JX

TITLE

PROPOSED FRONT ELEVATION

SCALE	DATE	DESIGNER	CHECKED BY
1:50 @ A1	18.01.22	JBH	RU

DRAWING NO.				
PROJECT NO.	BUILDING	LEVEL	DRAWING NO.	REV
52.PRIN.ST	52PS	-	EXT_049	5