


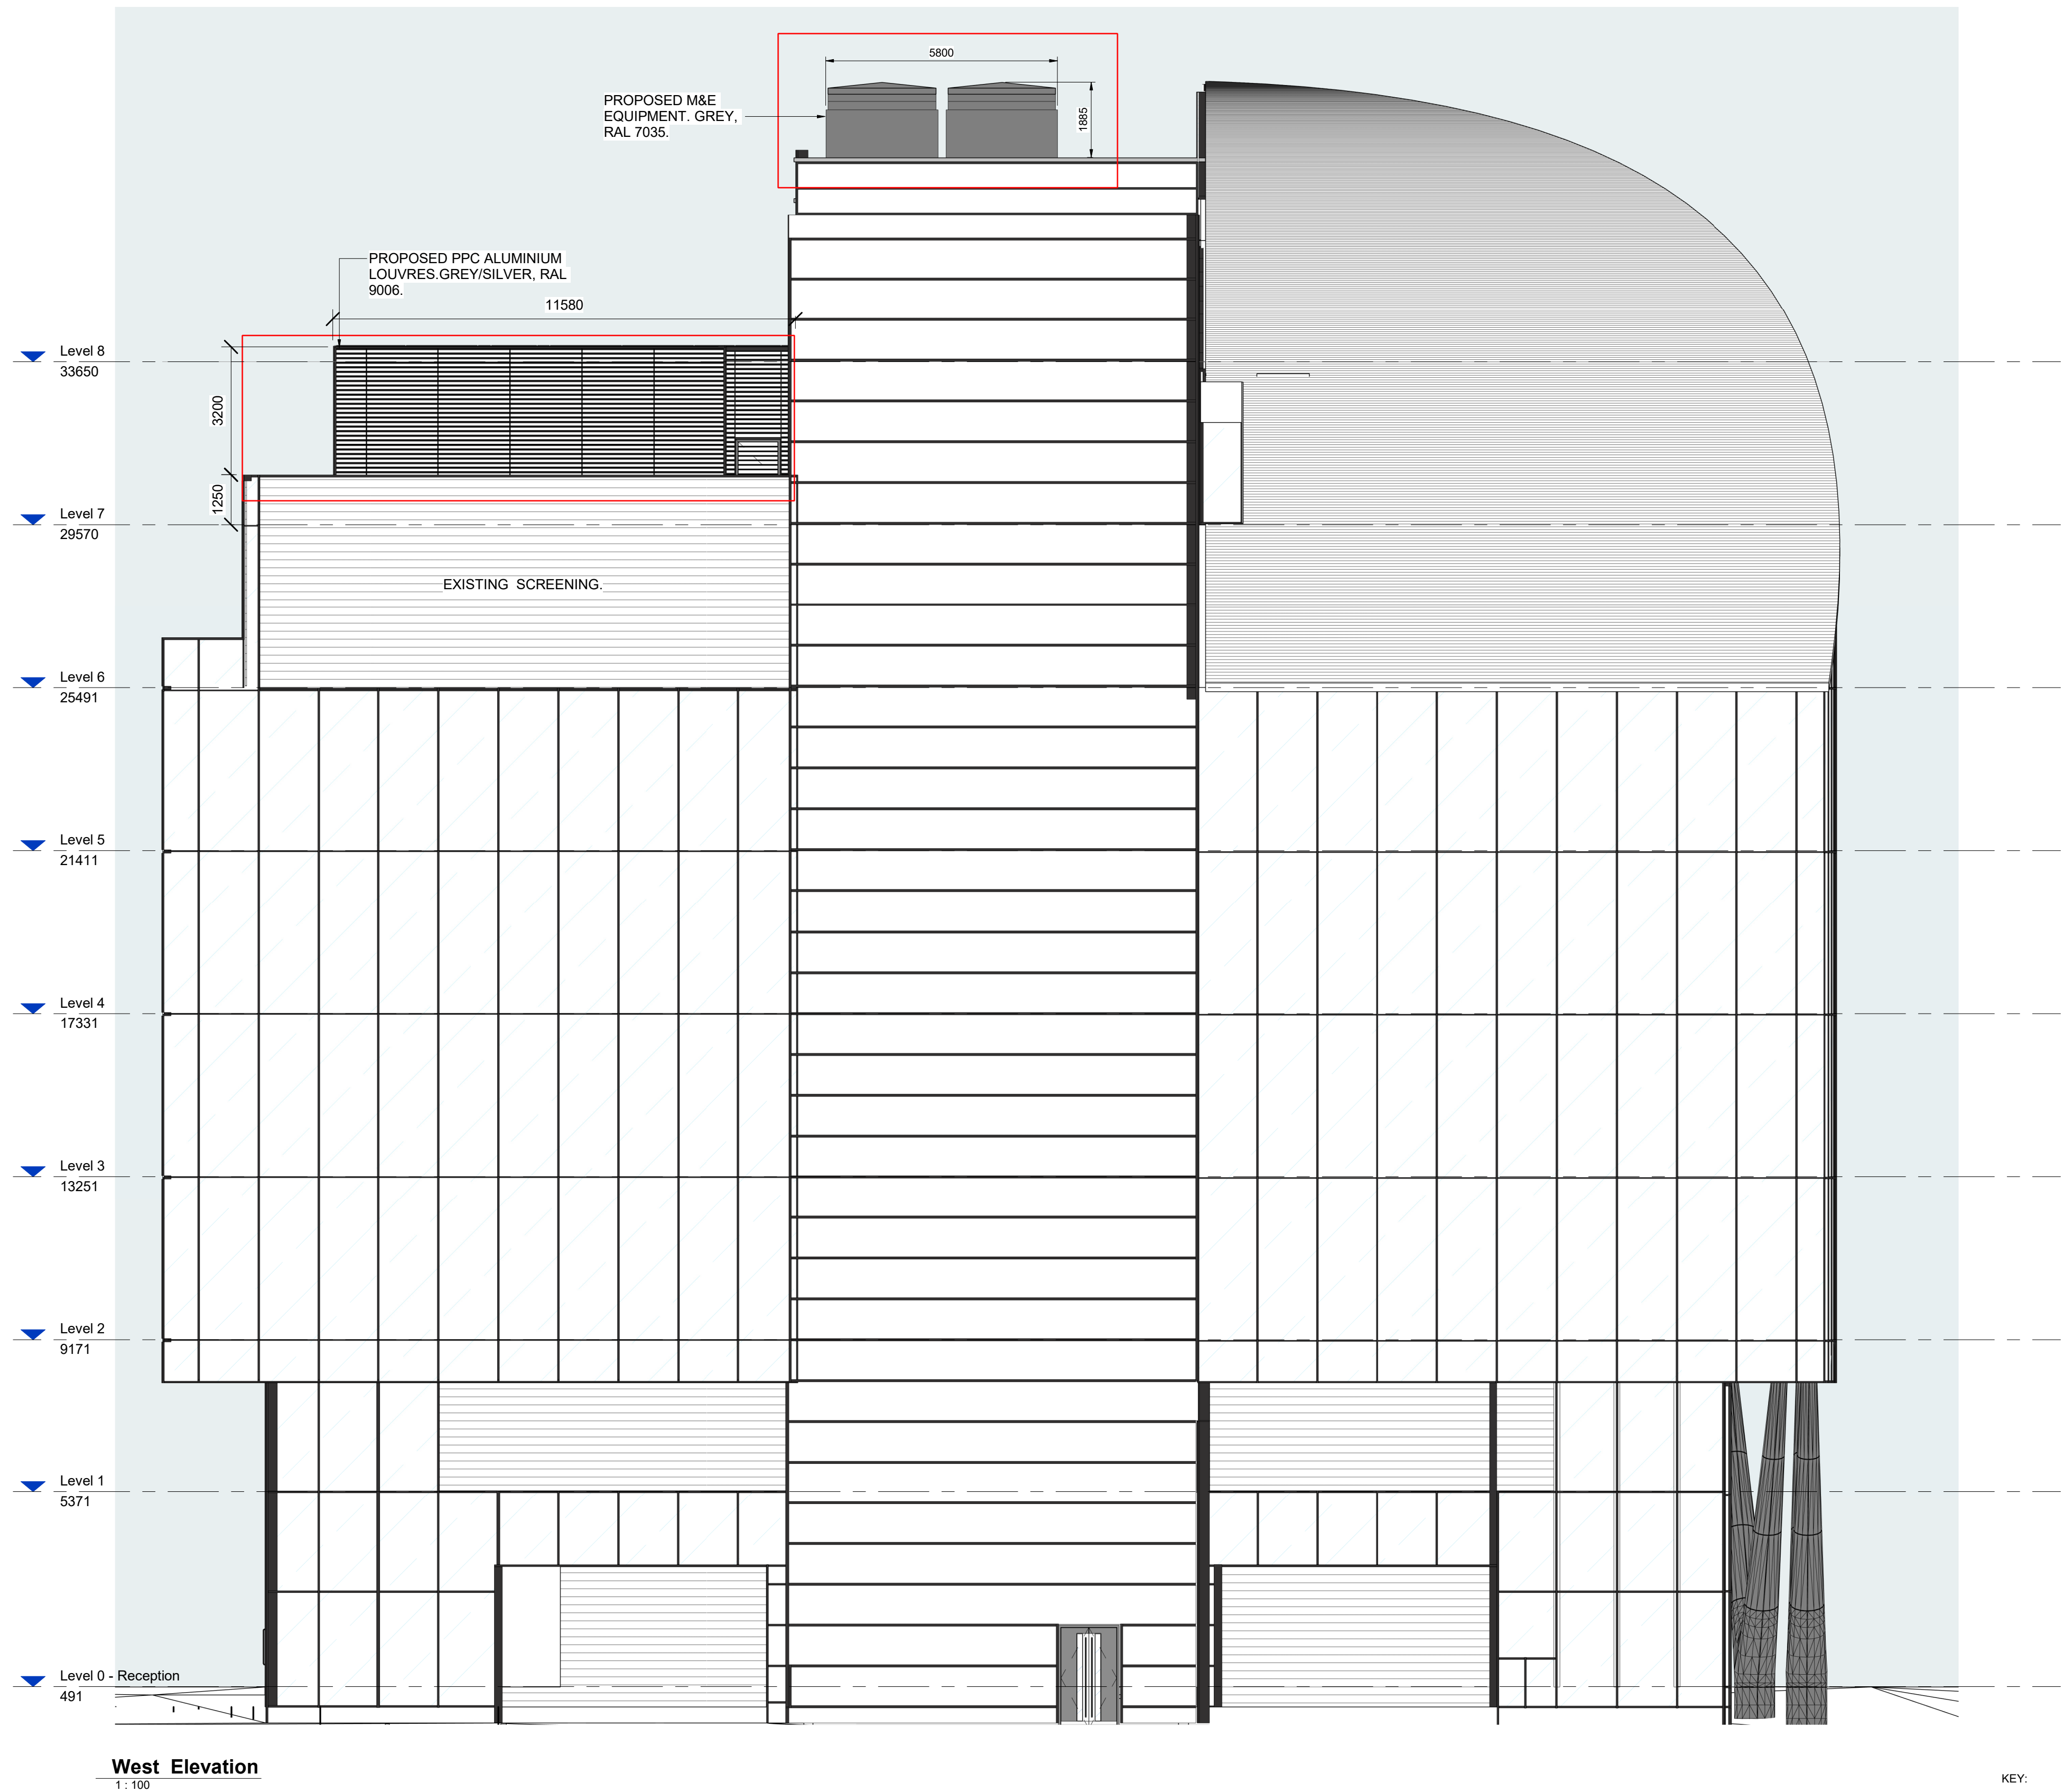

West Elevation
1 : 100

KEY:
— EXTENT OF PROPOSED PLANNING WORKS.

rev.	date	description			by	rev.	date	description			by	notes			Project Name	Spinningfields Reoccupation	drawing number	RBf62-MLA-XX-XX-DR-A-PL-108 P02	rev	P02	drawing title	Proposed West Elevation Roof Plant Equipment & Louvres	scale	1 : 100
P01	25.02.22	Planning Drawings Issue			PW							- Do not scale drawing - All dimensions to be confirmed on site - Any drawing errors or divergences should be brought to the attention of the originator of this drawing - Drawing to be read in conjunction with MLA Common Requirements Specification			Client	NatWest Group	status	Planning	suitability	S2			date	04.07.22
P02	04.07.22	Planning drawings updated to suit planning dept. comments			OM										Address	Spinningfields Manchester							drawn	PW
																							format	A1

MICHAEL LAIRD ARCHITECTS

5 Forres Street Edinburgh EH3 6DE
T 0131 226 6991
michaellaird.co.uk