




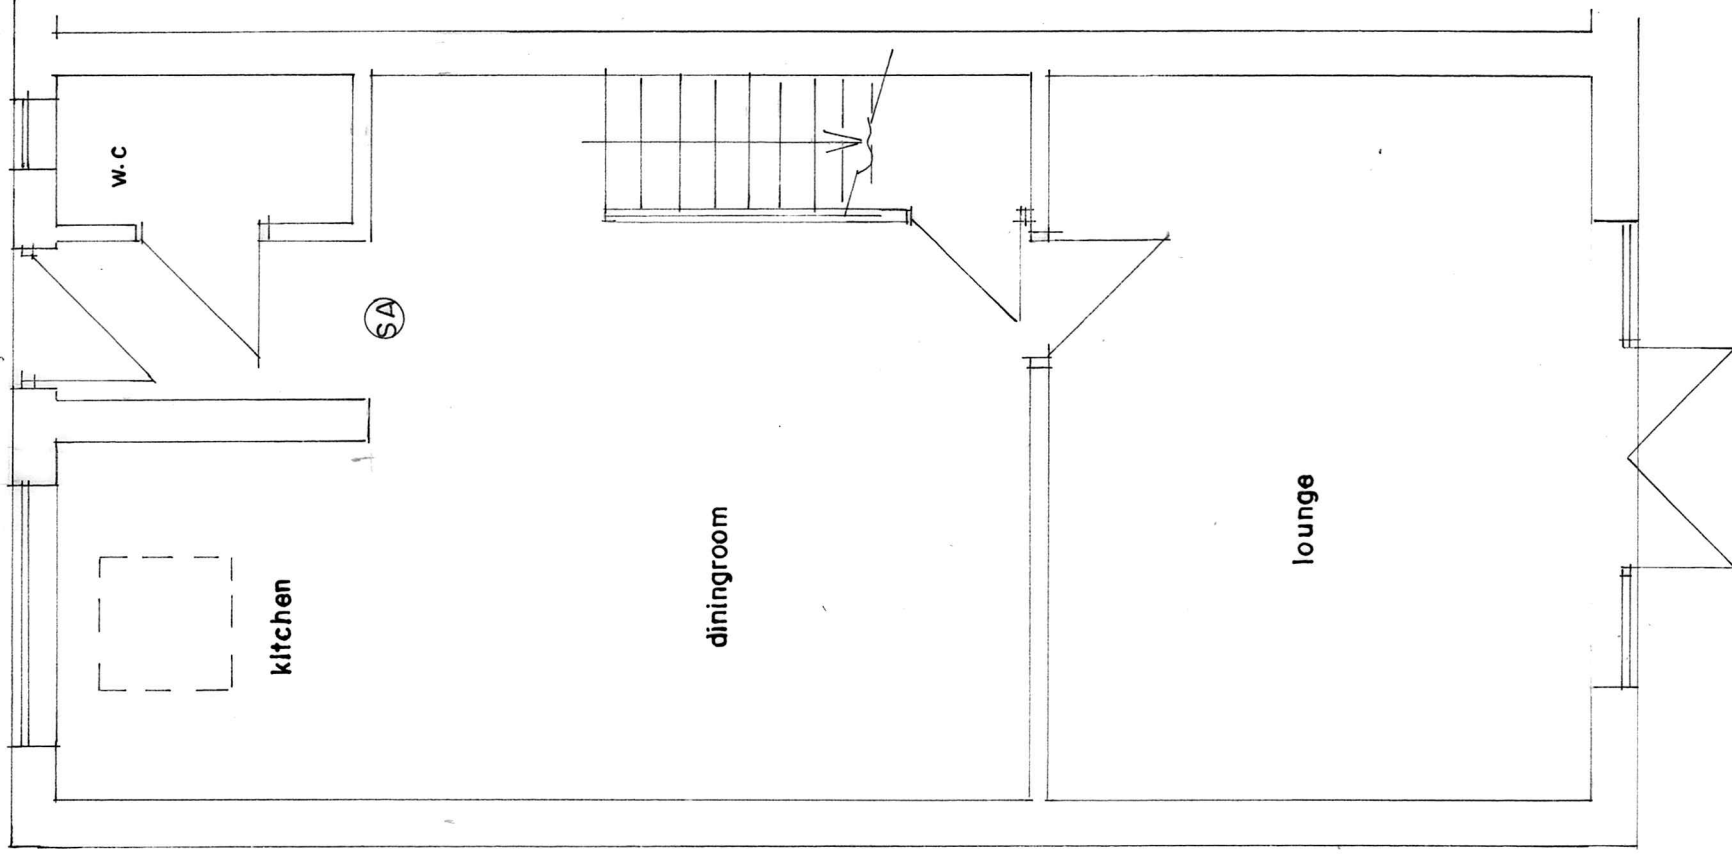

GROUND FLOOR PLAN
(PROPOSED)

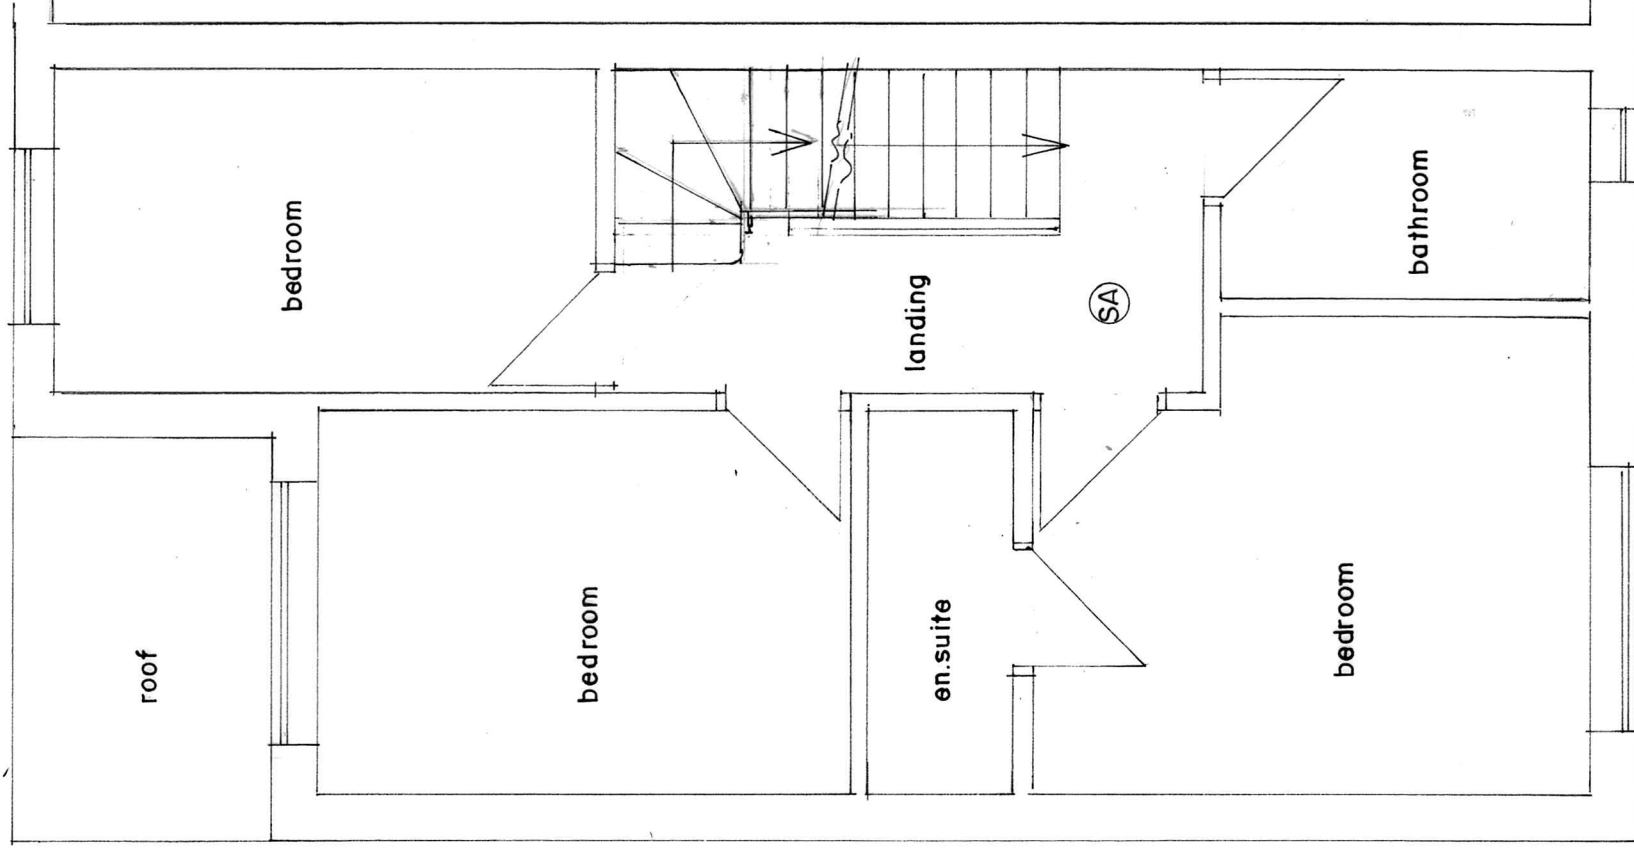

FIRST FLOOR PLAN
(PROPOSED)

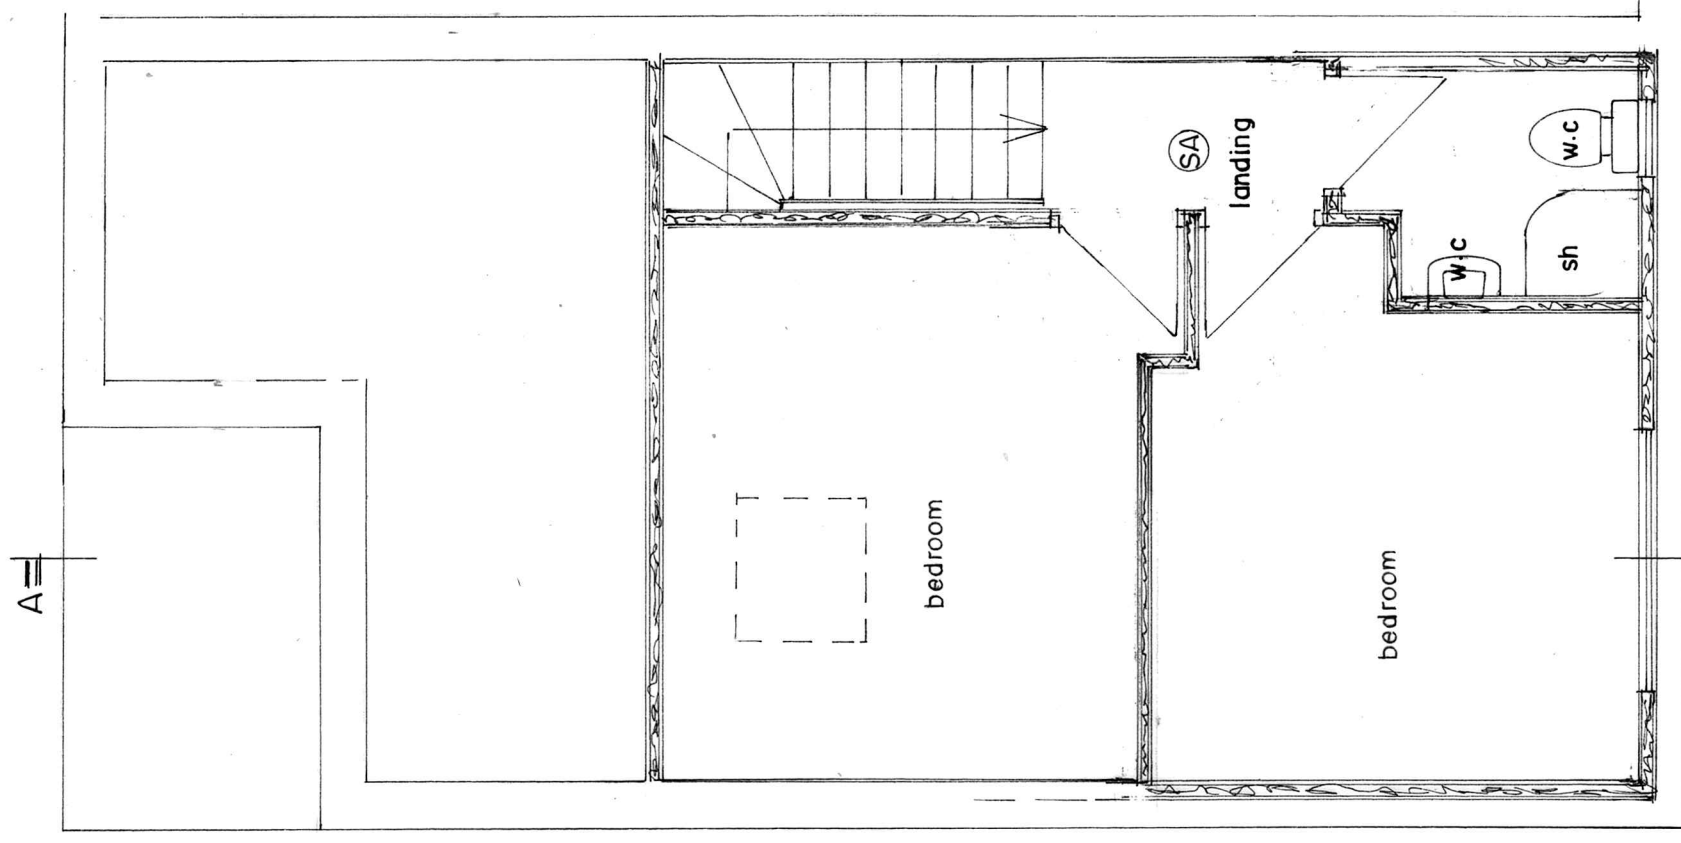

SECOND FLOOR PLAN
(PROPOSED)

BUILDING DESIGN SERVICES

M. FAROOQ

6 Stock Close, Shawclough, Rochdale OL12 6BB

Tel: 01706 712231 Mob: 07967605763

**PROPOSED REAR DORMER AT 3 EYAM ROAD
CRUMPSAL MANCHESTER M8 5EP**

For: Mr & Mrs MOHINDER PAL SINGH

Plan

Scale 1:50

1944/2