


SITE PLAN

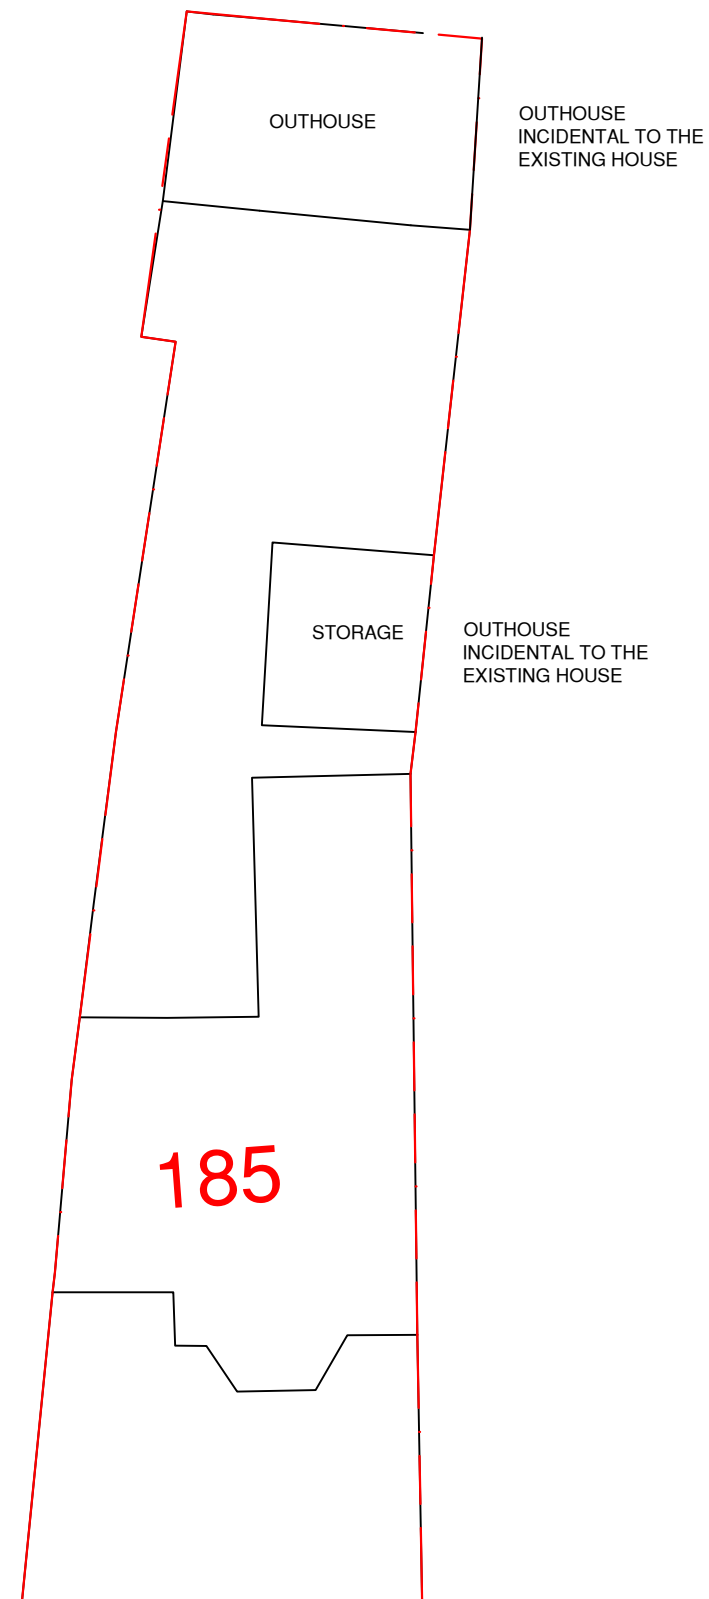

PROJECT:183 SLADE LANE

Notes:

NOTES

REV:	DESCRIPTION:	BY:	DATE:



ARCH DESIGNS

Arch Designs

*Don't just dream it,
let us design it!*

www.archdesigns.co.uk
TEL:07910600970

TEL:07910600970

CLIENT:

KARAMAT HUSSAIN

183 SLADE LANE
MANCHESTER
M19 2AE

ARCHITECT:

MR REUBEN RAMELIZE

MR REUBEN HAMELIZE
ARCH DESIGNS, WILSONS PARK C/O MAS
MONSALL ROAD
MANCHESTER M40 8WN

DRAWN:

CHECKED:

CHECKED: _____ DATE: _____

CHECKED: _____ DATE: _____ REVISION: _____



PROPOSED TRIPLE STOREY SIDE

DRAWING 2

SITE PLAN

SCALE:

SHEET SIZE:

PROJECT NO:

NO:

IO: STATUS:

DRAWING NO:

NO: