


Proposed - Site Plan

Scale: 1:200

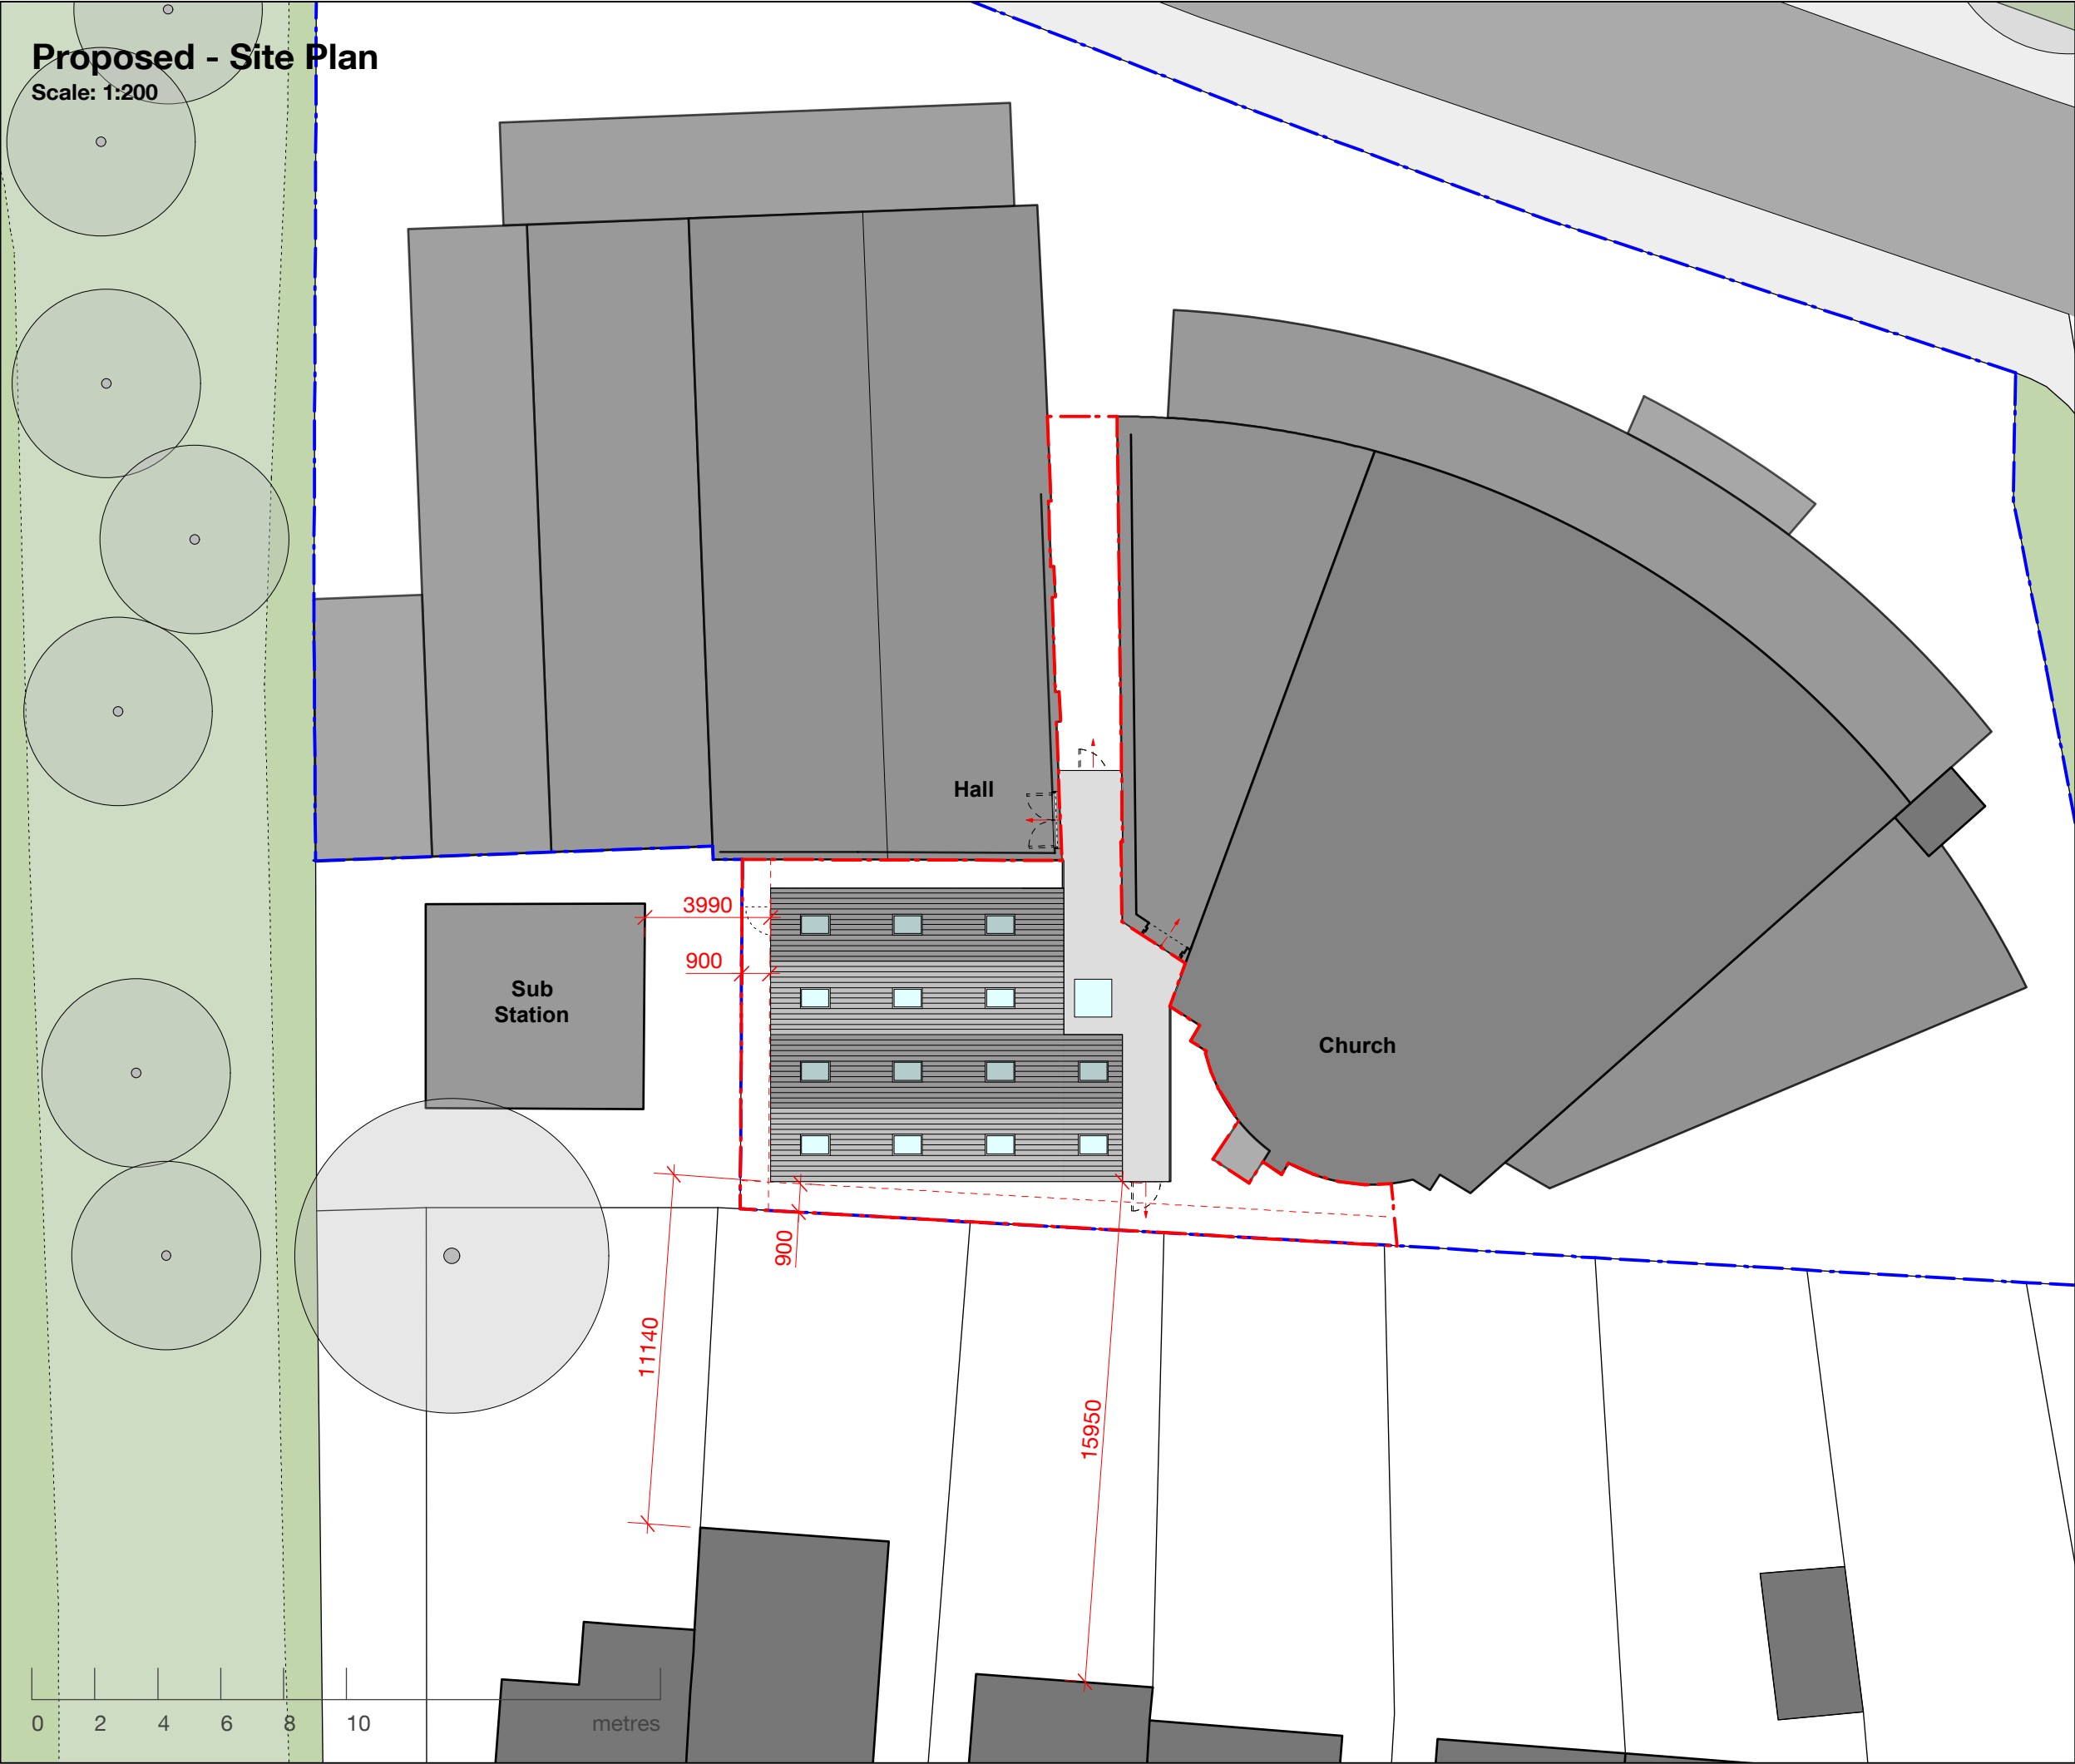

Issue.	NOTES	DATE
1	First Issue	30/11/18



paulashtonarchitects

204.3.011
Prop - Site Plan
Planning Permission
PTA 01/03/22 A3

DO NOT SCALE FROM THIS DRAWING. | © PAUL ASHTON ARCHITECTS.
TO BE READ IN CONJUNCTION WITH REFERENCED DOCUMENTATION. |
ALL DIMENSIONS TO BE CONFIRMED ON SITE BY CONTRACTOR PRIOR TO
FABRICATION. | ARCHITECT TO BE INFORMED IN GOOD TIME OF ANY
DISCREPANCIES BETWEEN DESIGN DRAWINGS & SITE DIMS.