




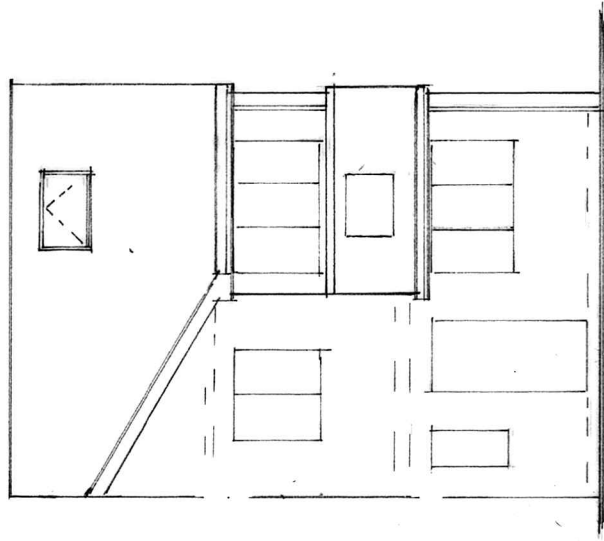

FRONT ELEVATION
(PROPOSED)

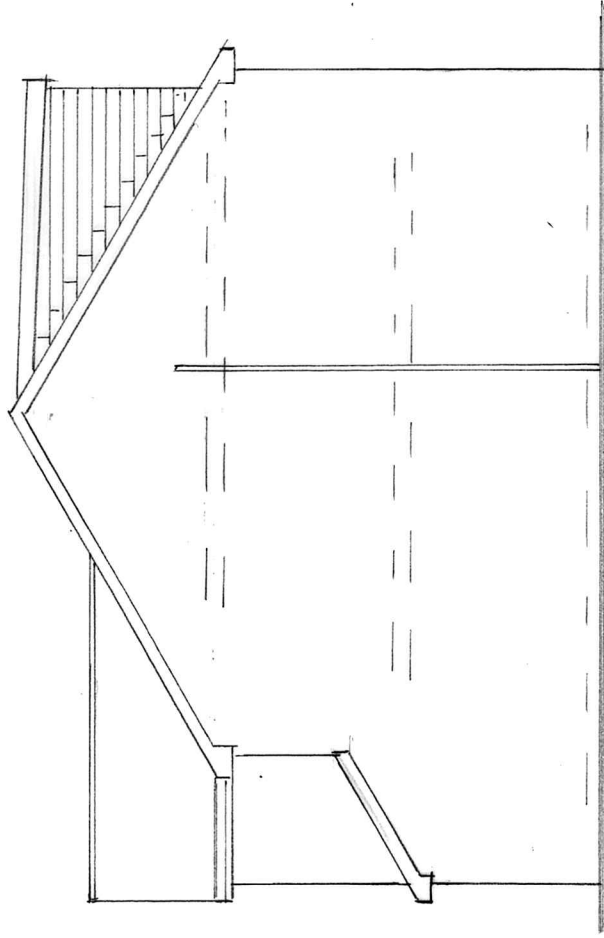


SIDE ELEVATION
(PROPOSED)

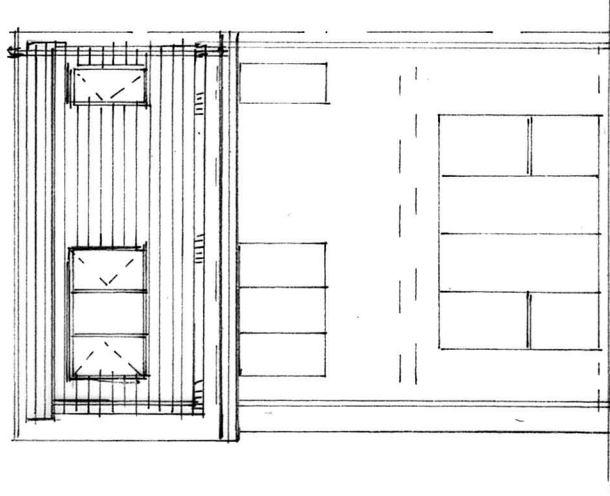

REAR ELEVATION
(PROPOSED)

SIDE ELEVATION
(PROPOSED)

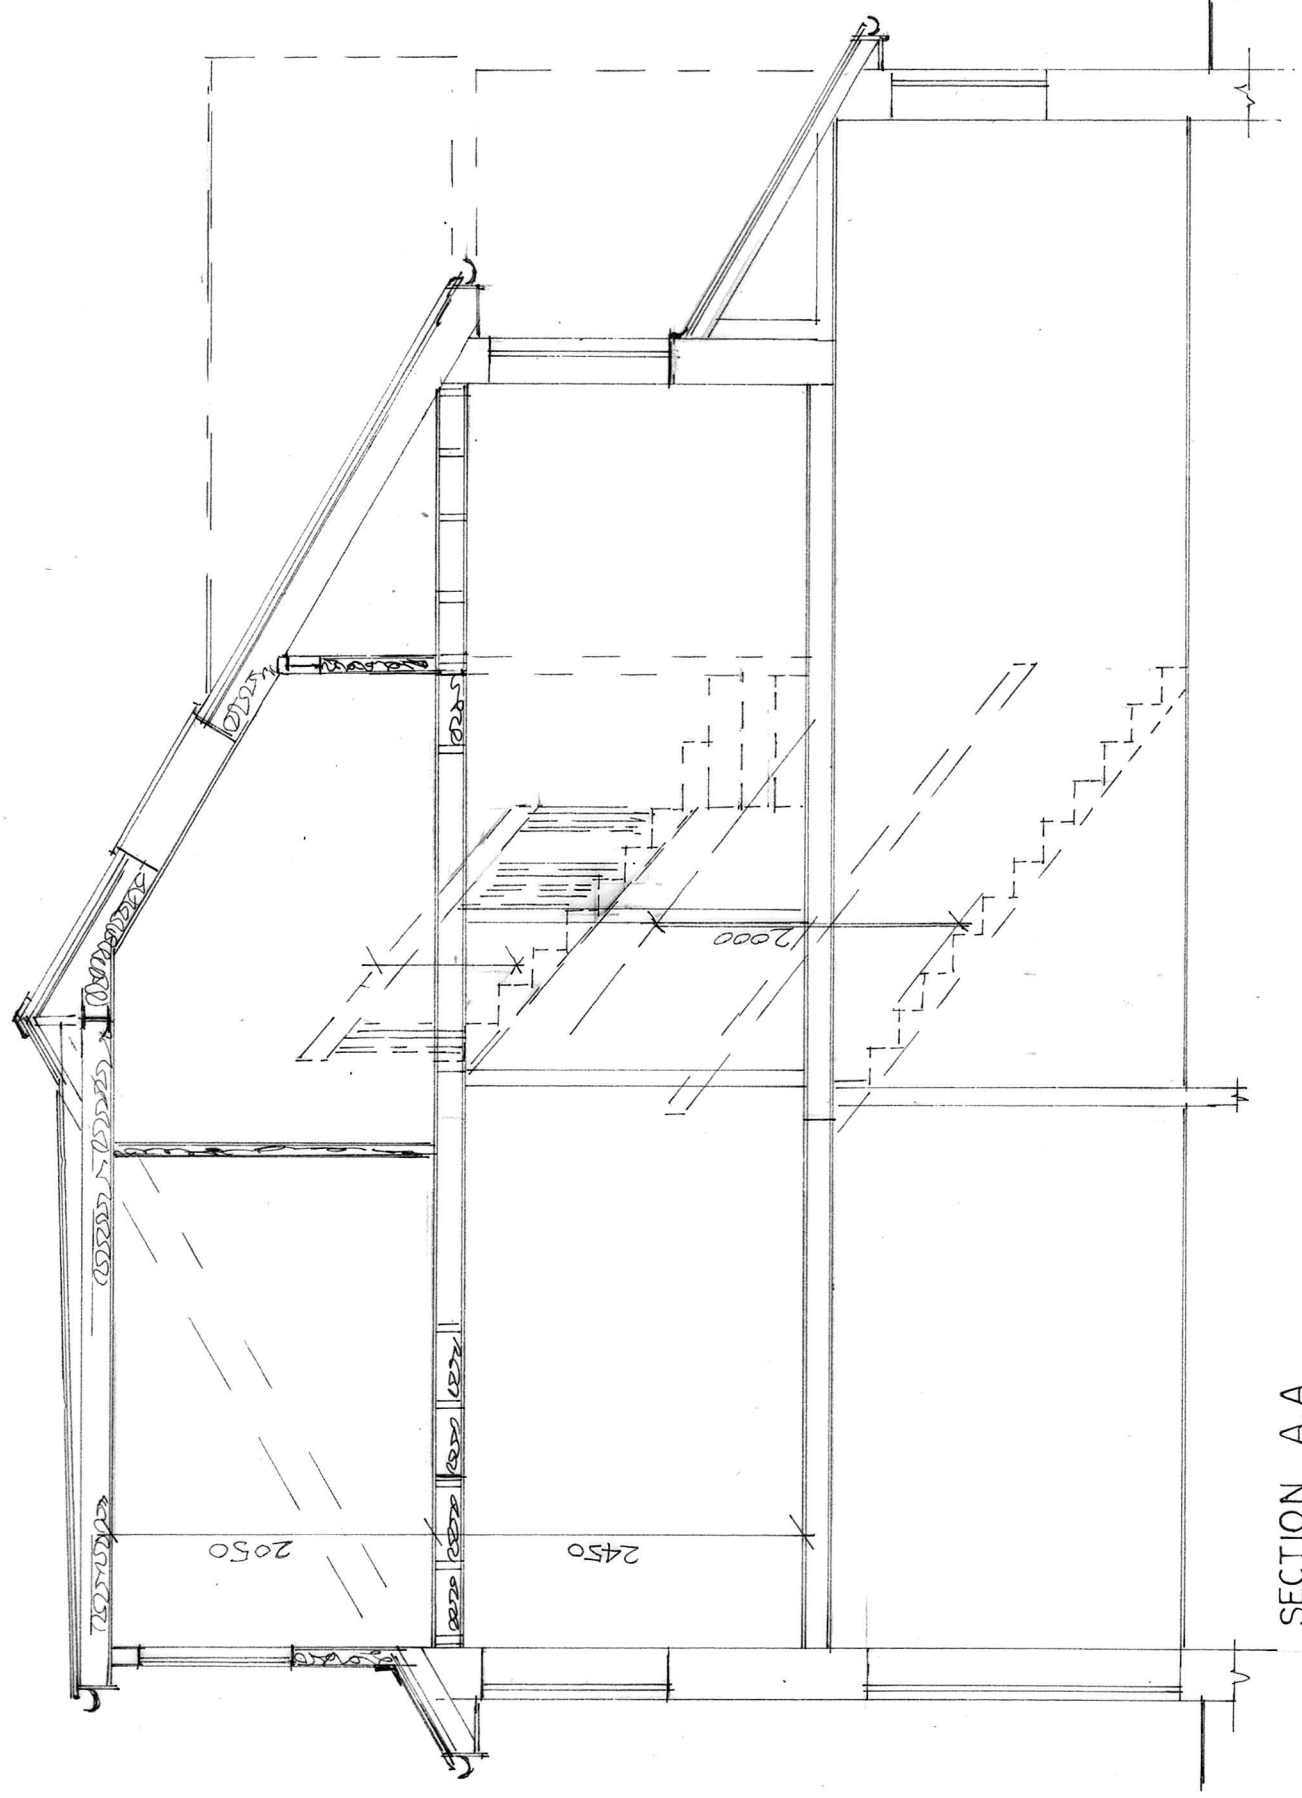

SECTION A.A.

BUILDING DESIGN SERVICES

M. FAROOQ

6 Stock Close, Shawclough, Rochdale OL12 6BB

Tel: 01706 712231 Mob: 07967605763

**PROPOSED REAR DORMER AT 3 EYAM ROAD
CRUMPSAL MANCHESTER M8 5EP**

For: Mr & Mrs MOHINDER PAL SINGH

Section

Scale 1:50

1944/3

Elevation

Scale 1:100