


© copyright 2022
This drawing and the copyrights and patents therein are the designer's property and may not be used or reproduced - only under contract.


ALL DIMENSIONS TO BE CHECKED ON SITE.
DO NOT SCALE FROM THIS DRAWING EXCEPT FOR THE PURPOSES OF LOCAL AUTHORITY PLANNING

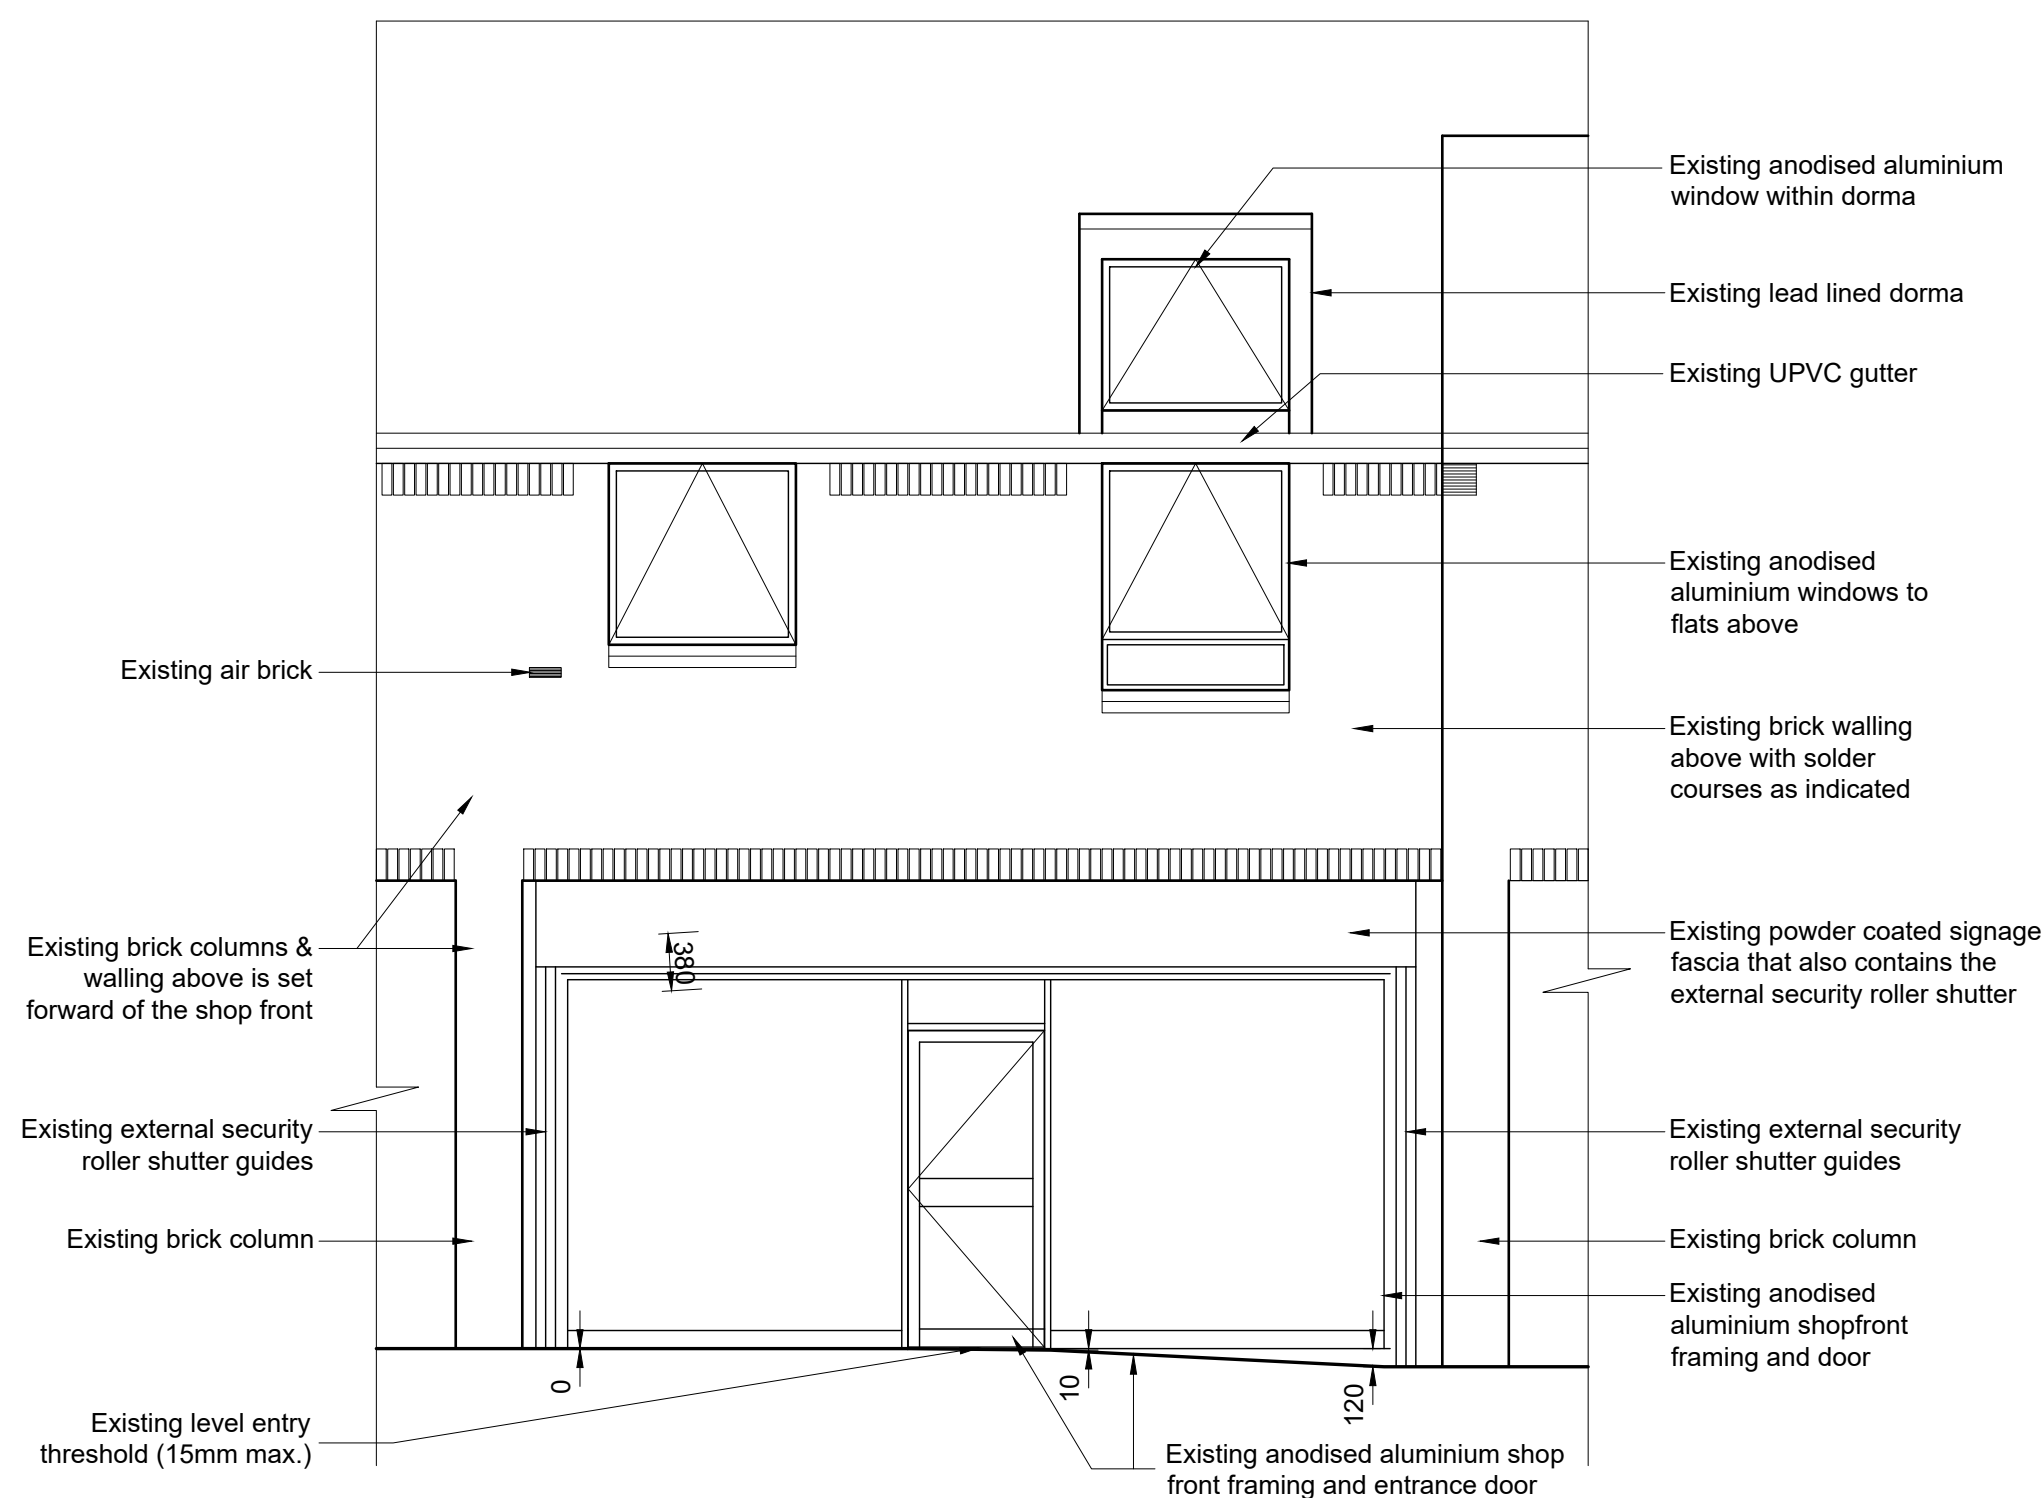


Existing Front Elevation



Existing Shop Front - Photo

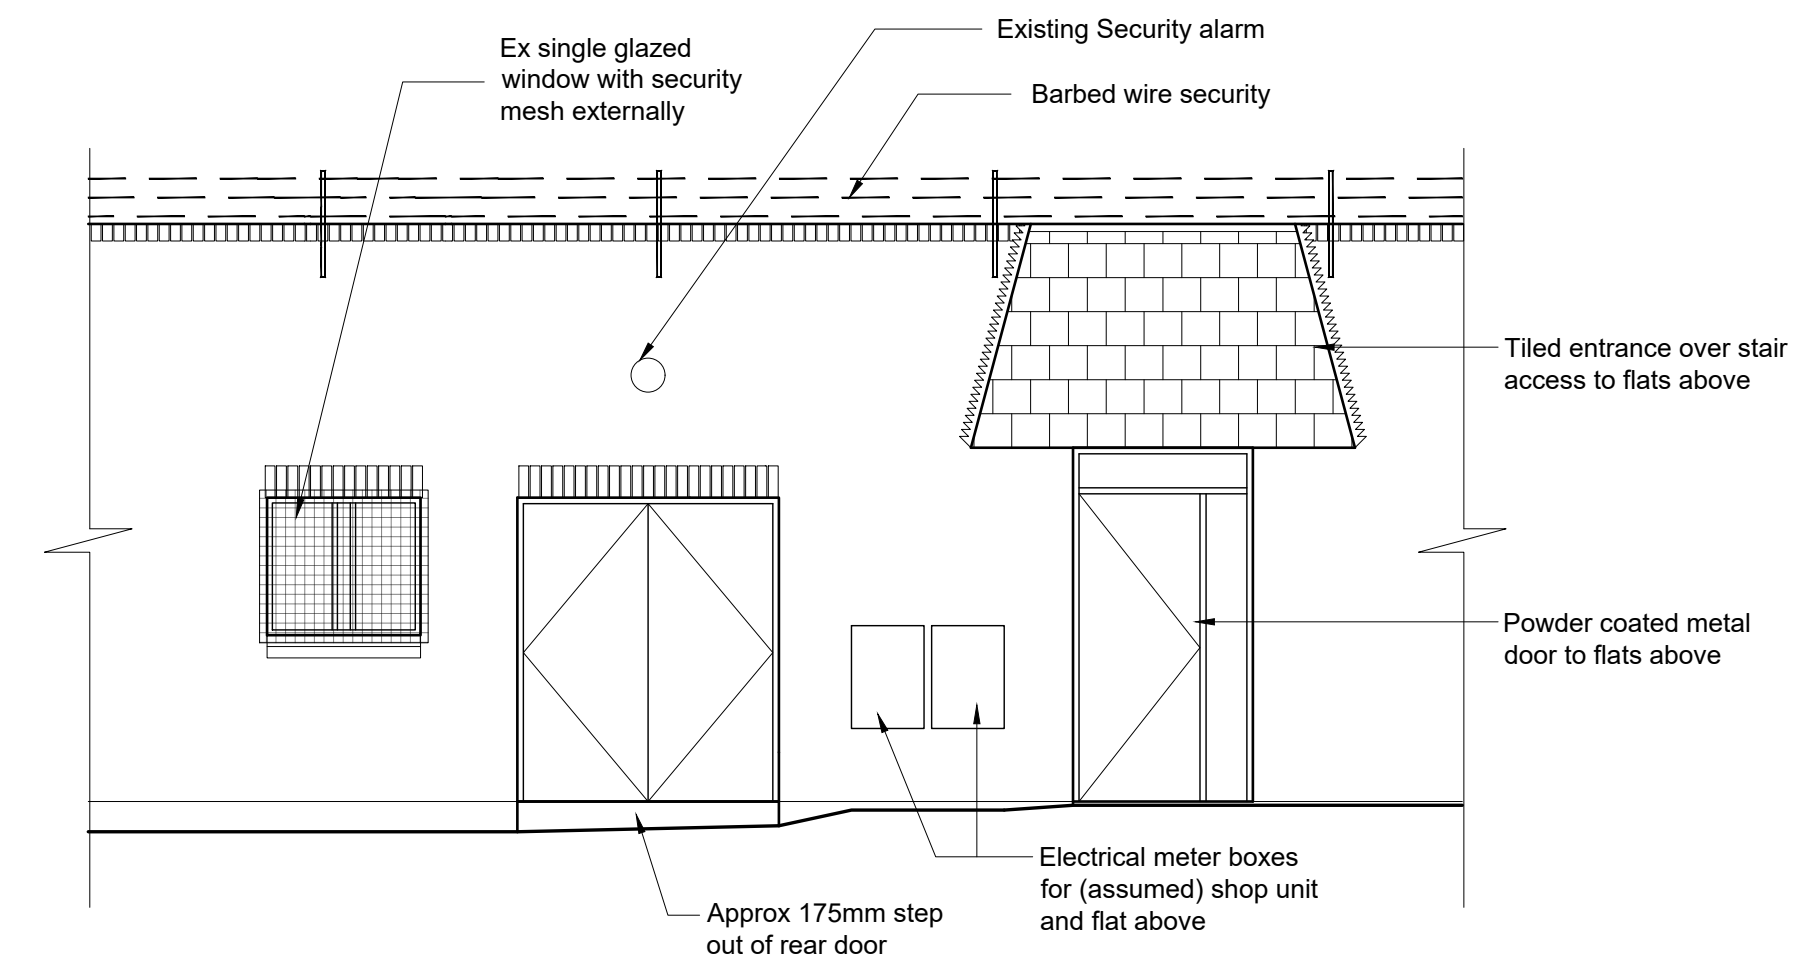

Existing Rear Elevation

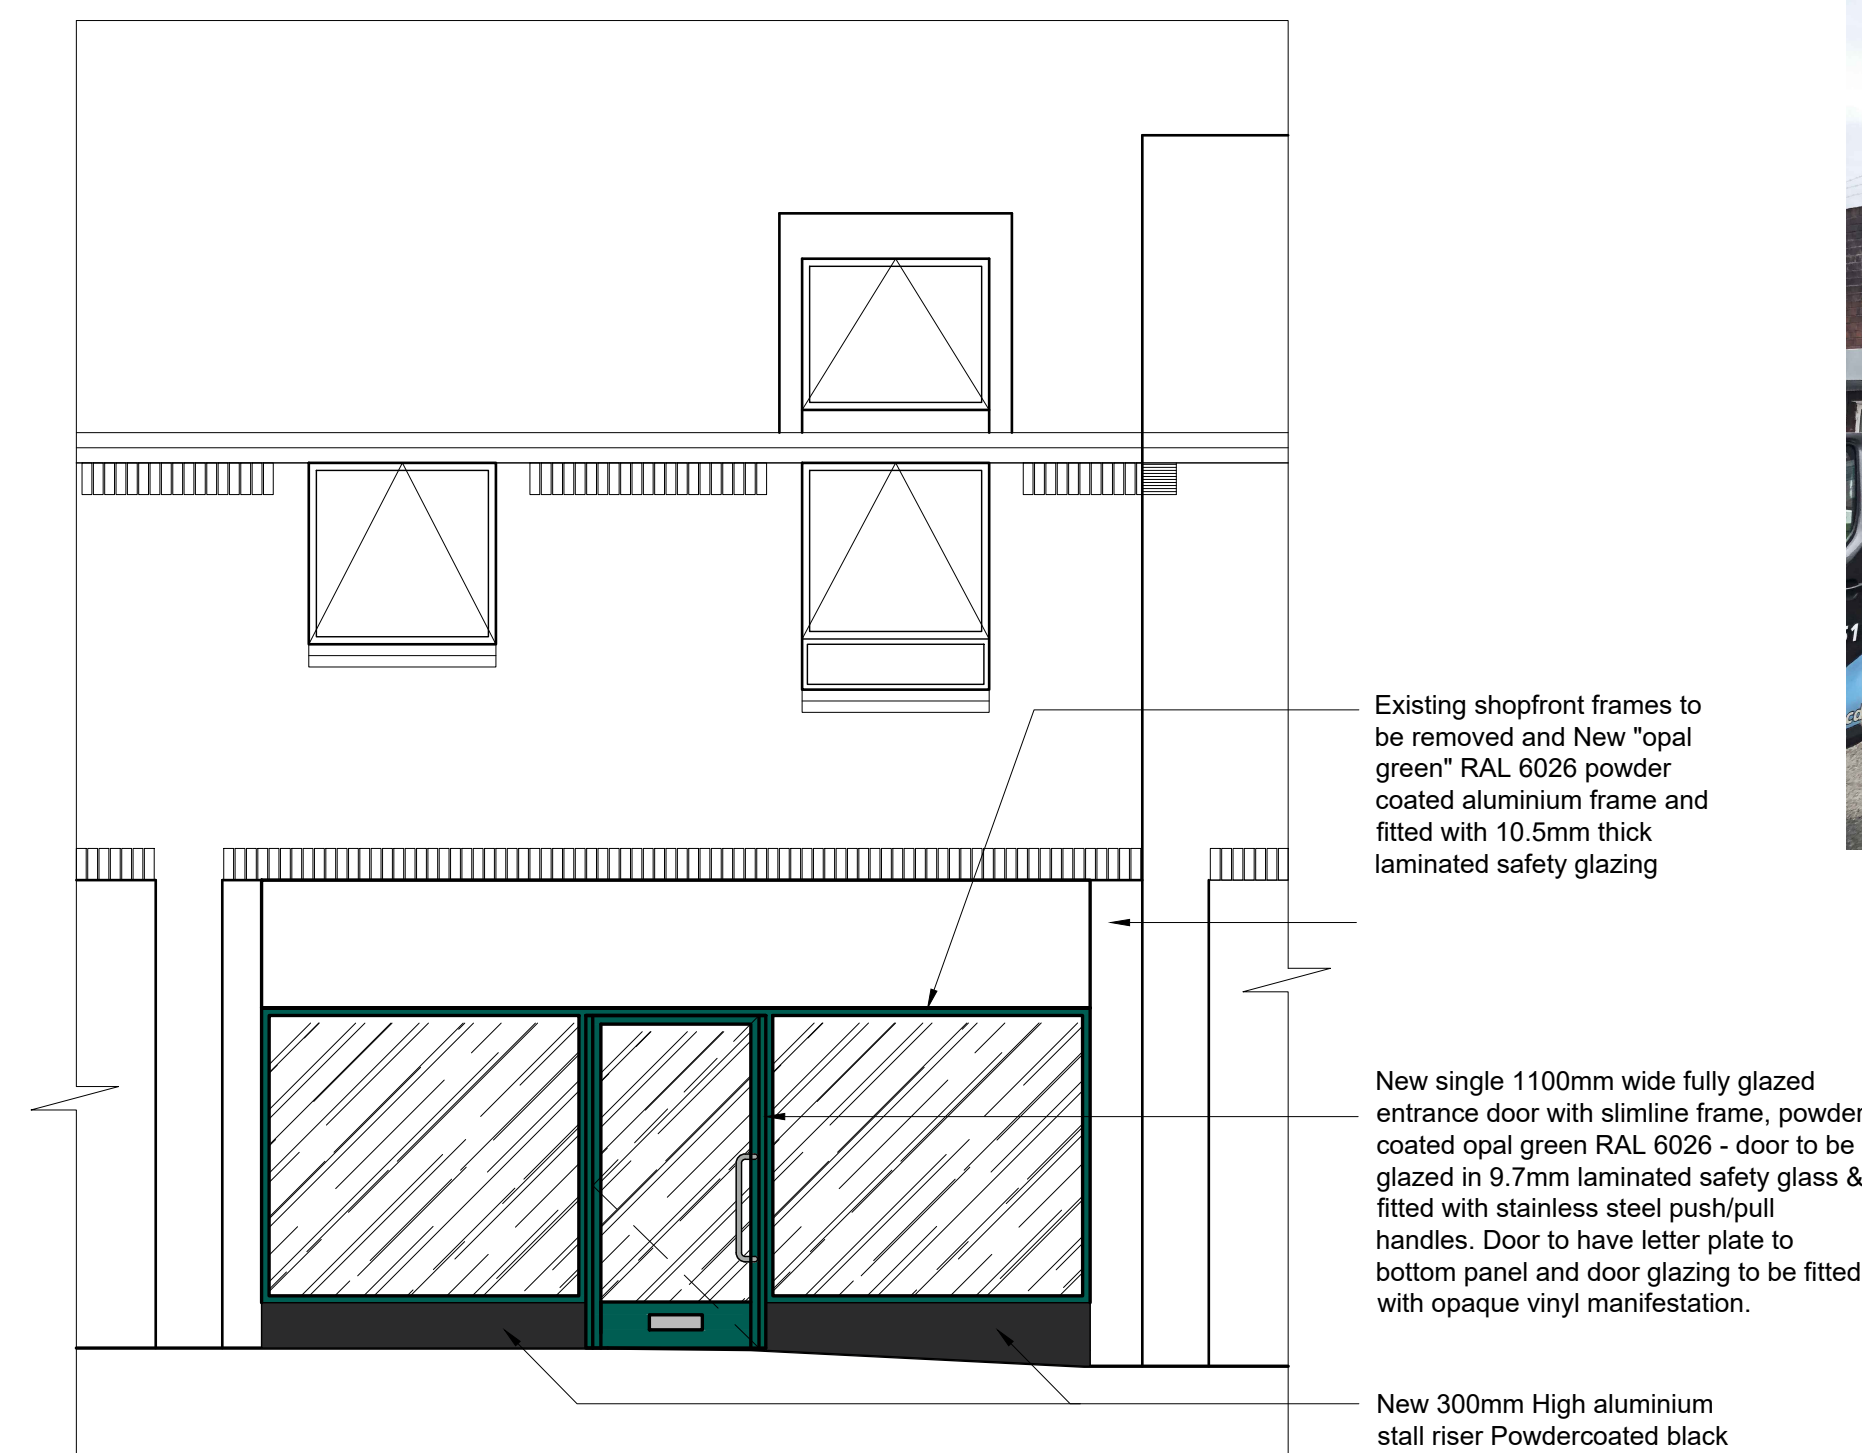


Proposed Front Elevation

External Elevations subject of a separate planning application PP-11498503



Existing Shop Rear - Photo

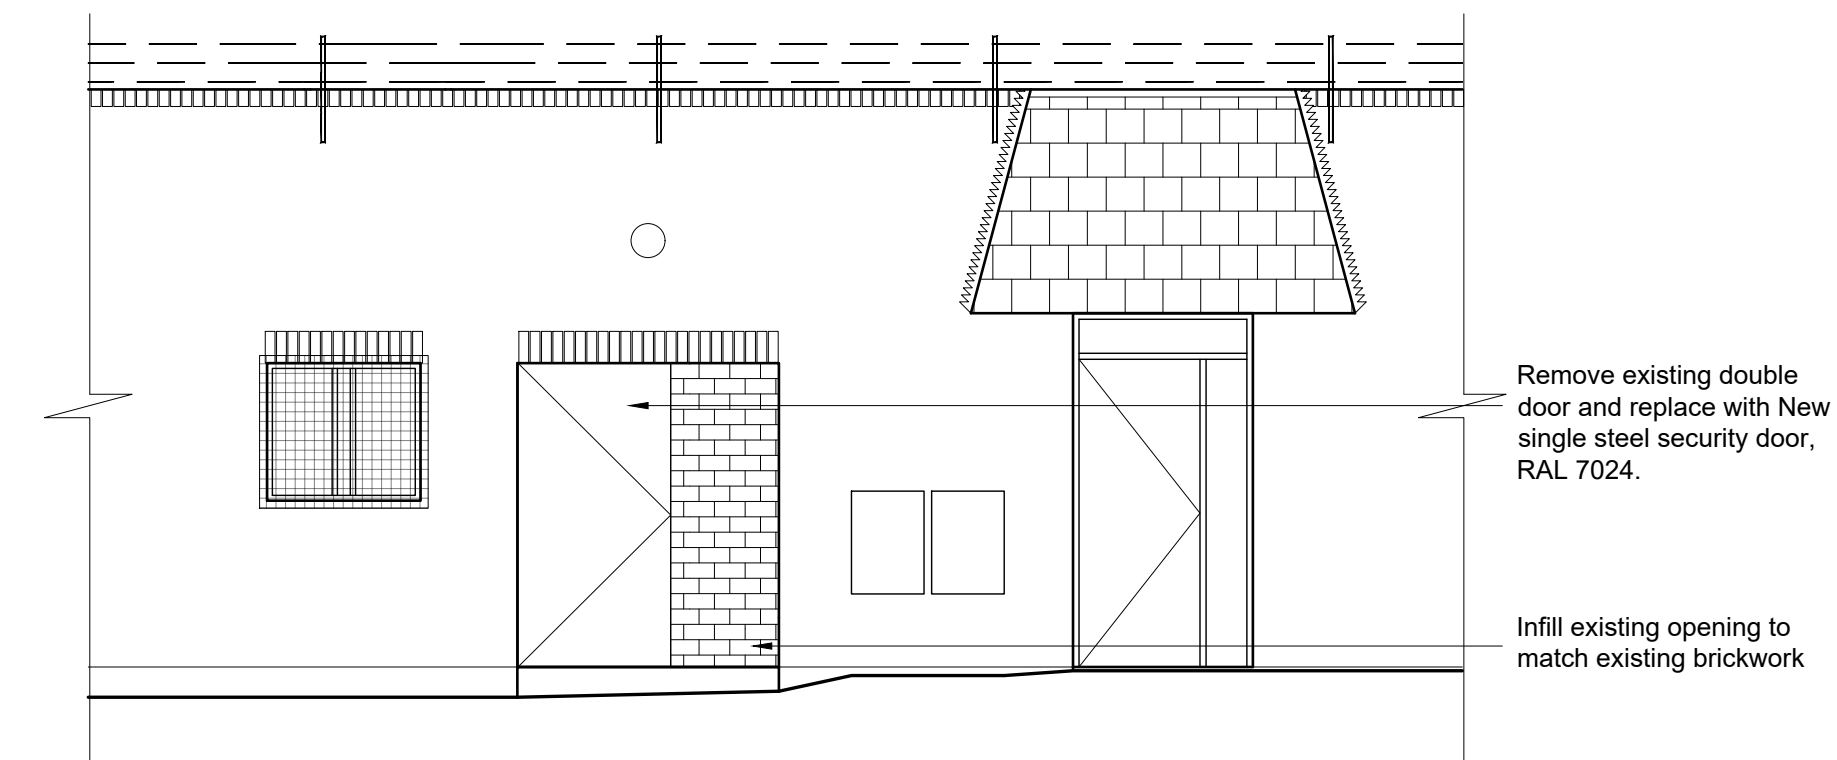

Proposed Rear Elevation

A	23.08.22	Planning Portal number added.
rev	date	description



unit address
HARPURHEY
UNIT 23
HARPURHEY SHOPPING CENTRE
LEE ROAD, MANCHESTER
M9 4DH

drawing title
Change of Use Plan
Existing & Proposed External Elevations

drawn by	checked	date
SF	KTJ	14-07-2022

scale
1:50 @ A1

drawing no.	revision
14604-200-04	A