

AFR

ARCHITECTURE

AFR STUDIO LIMITED
173-A Dickenson Road, Longsight
Manchester, M13 0YN

PROJECT:

15 Lostock Street,
Manchester, M40 7LW, UK

DRAWING TITLE:


Existing and Proposed
Ground Floor Plan

	DRG NO : A-04
DATE : AUGUST, 2022	SCALE: 1:50@A3


PURPOSE OF ISSUE

PLANNING

Do not scale from this drawing. All information should be checked by the contractor before commencing work. Any discrepancies should be reported to the architectural consultant immediately. All rights are reserved and are not transferrable. Unauthorised reproduction of this drawing is not permitted.

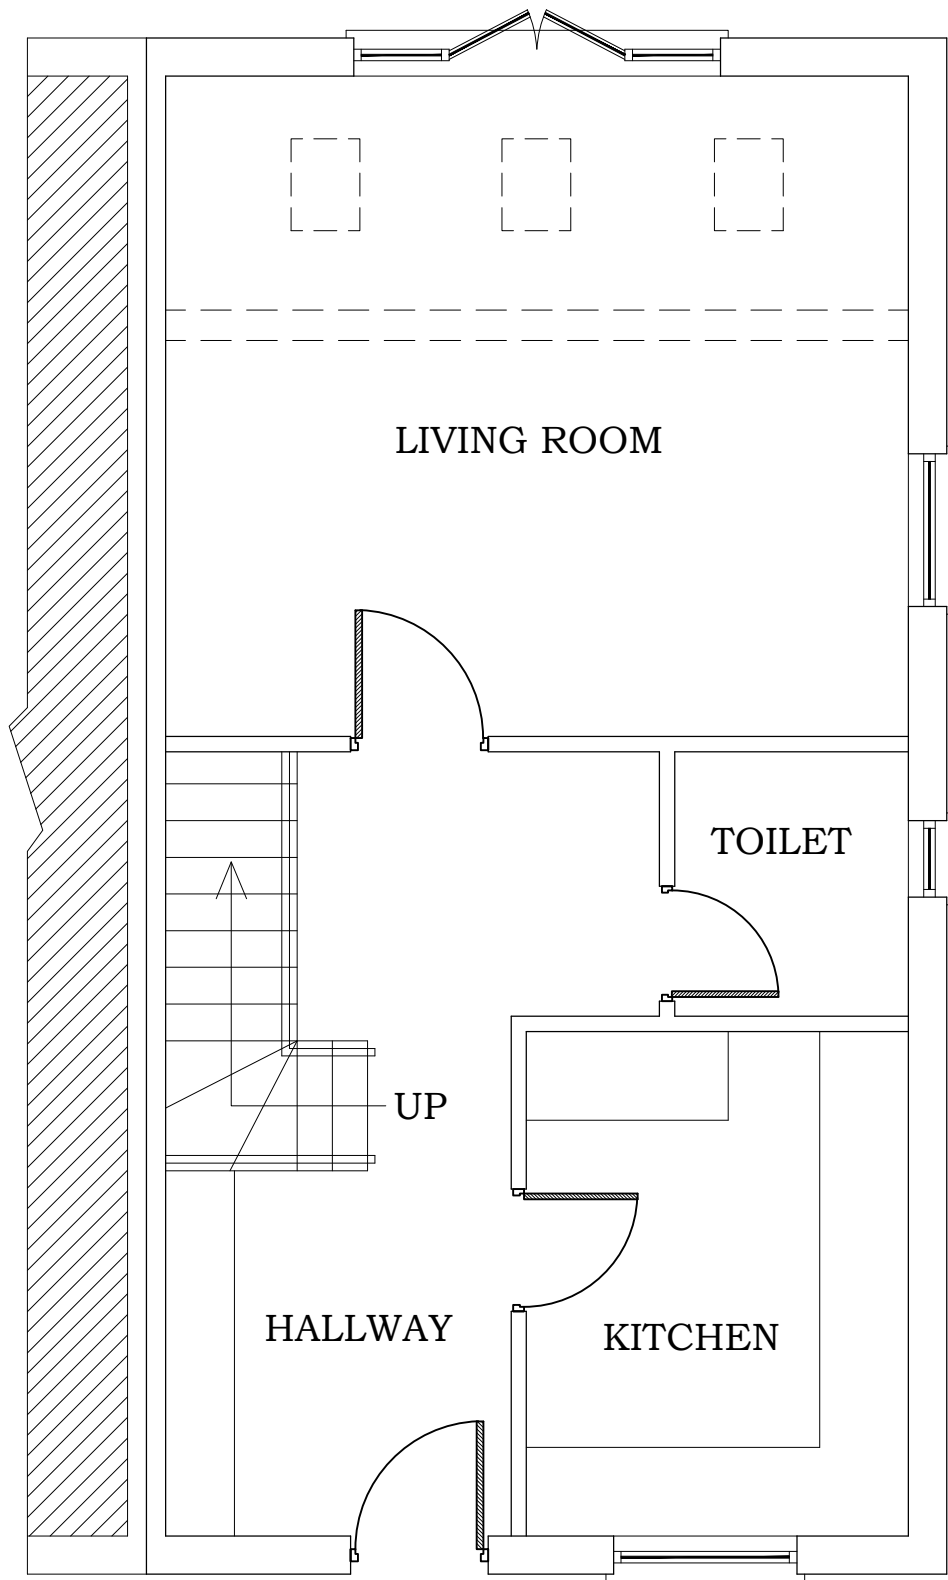

EXISTING GROUND FLOOR PLAN

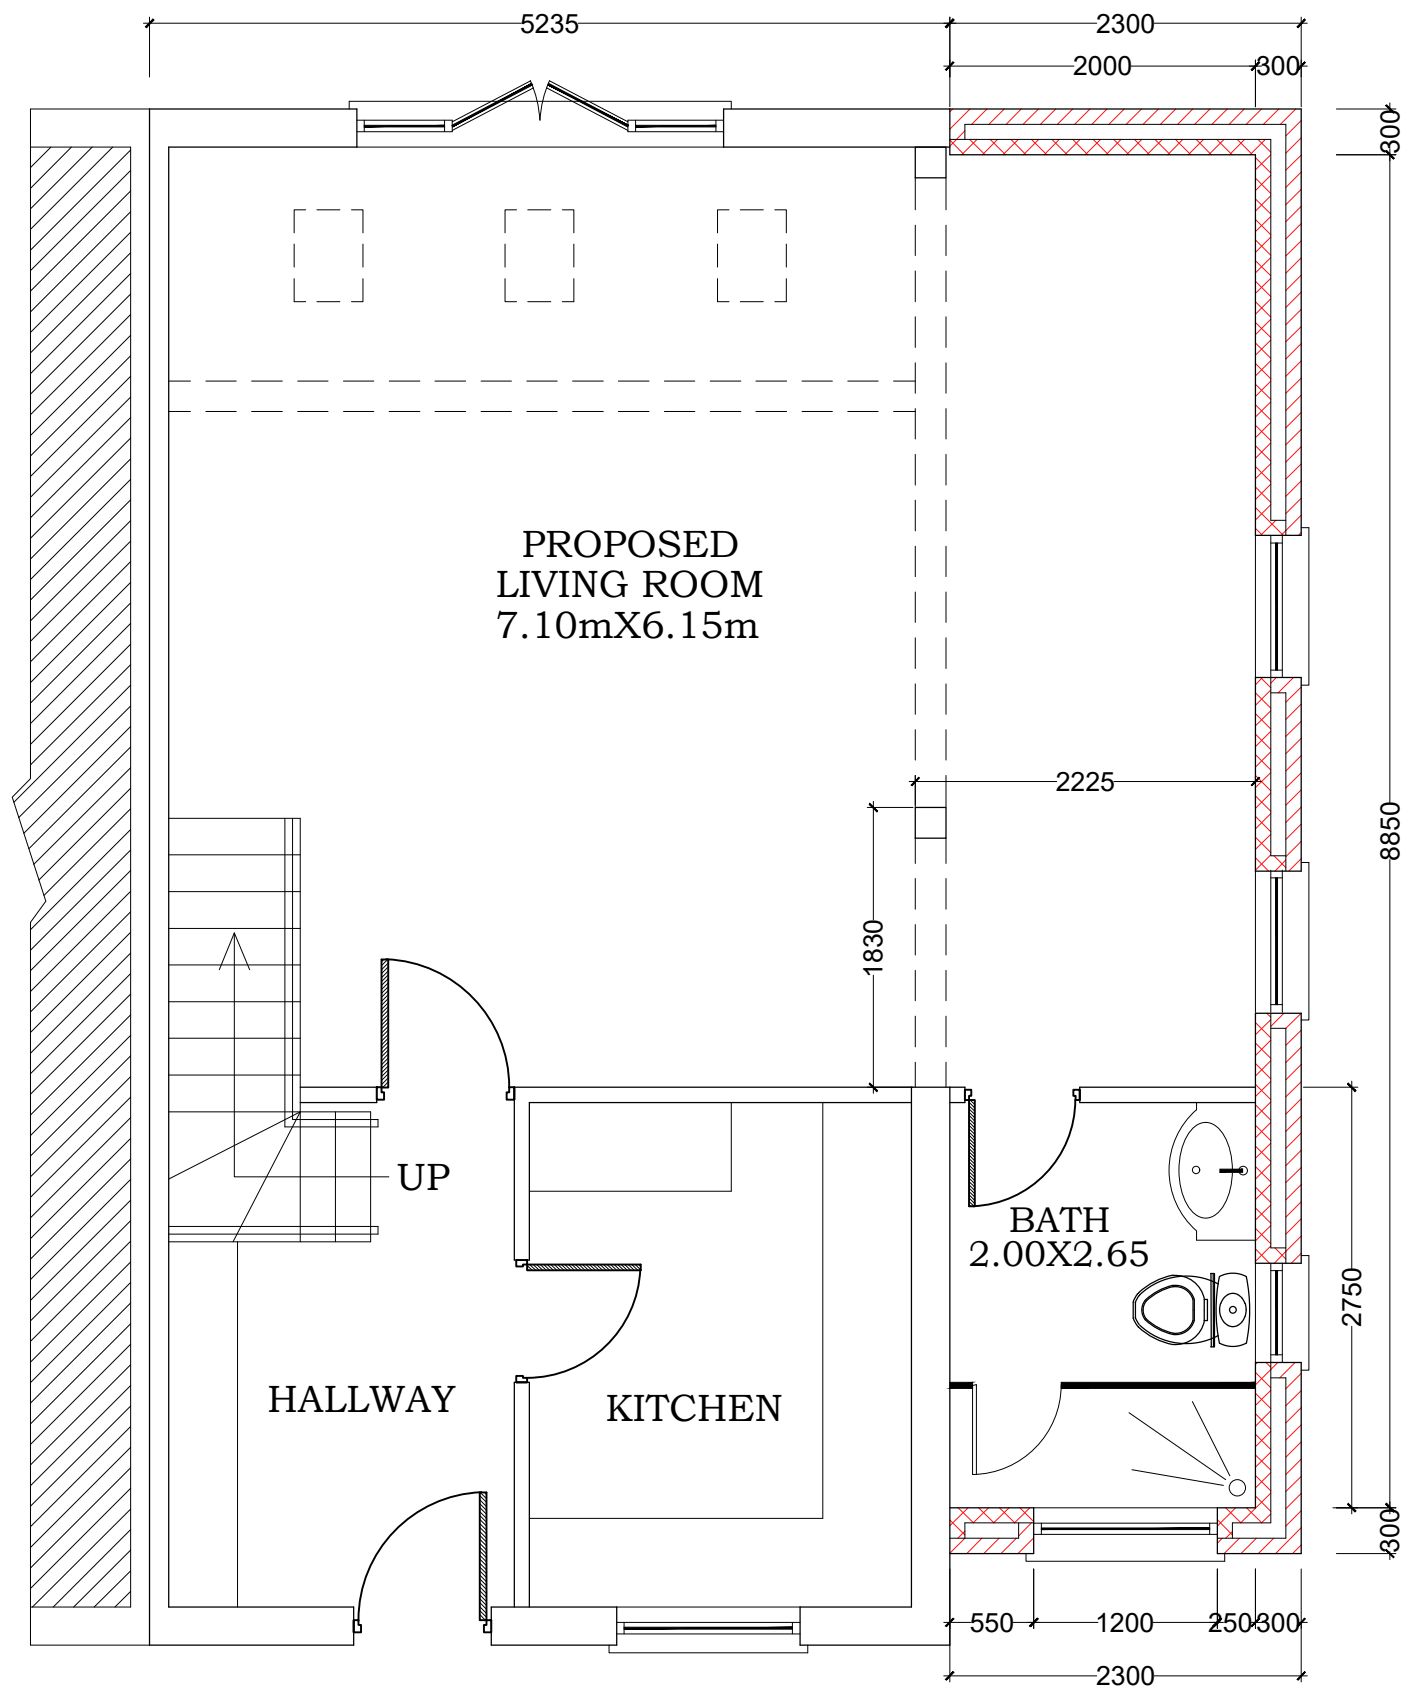

PROPOSED GROUND FLOOR PLAN