


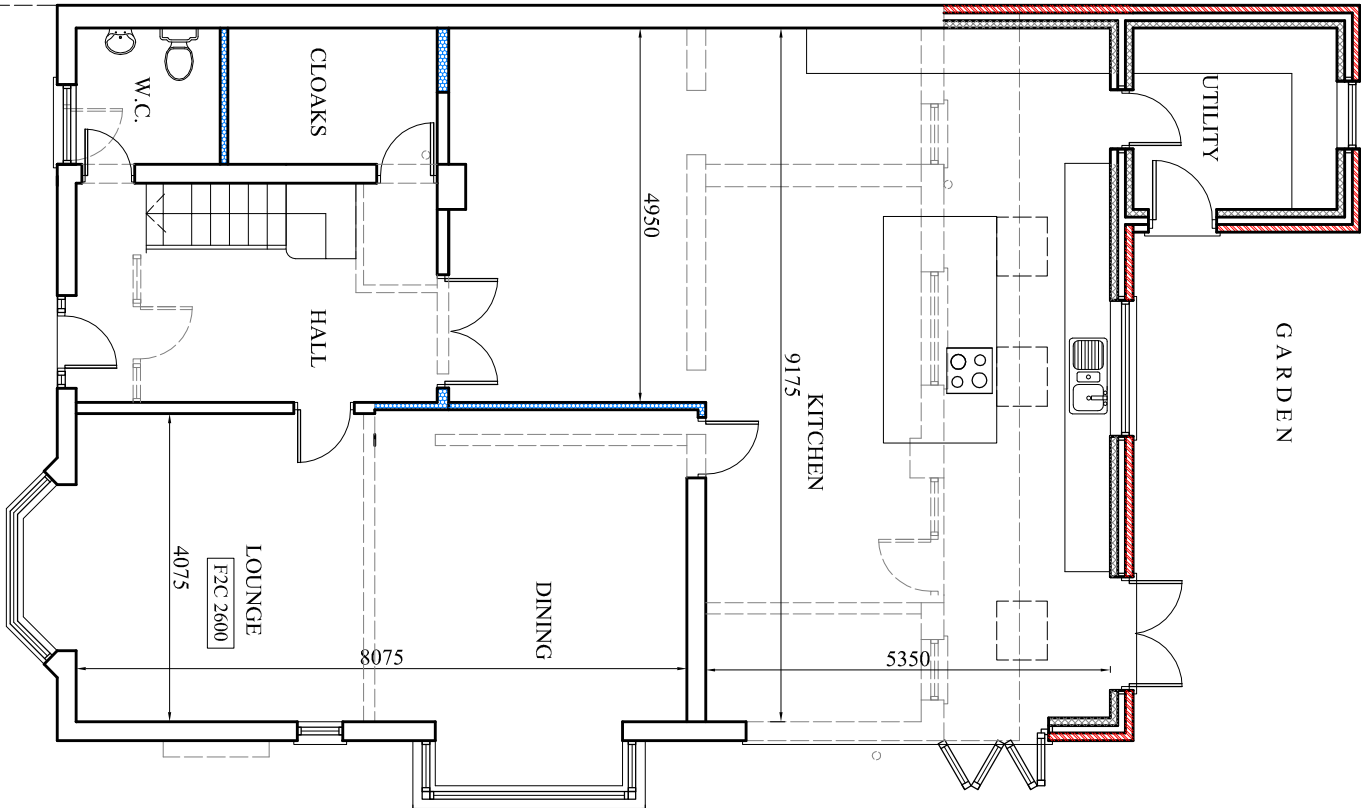


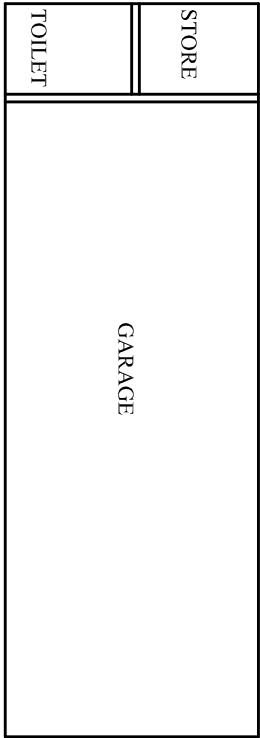

PROPOSED GROUND FLOOR PLAN

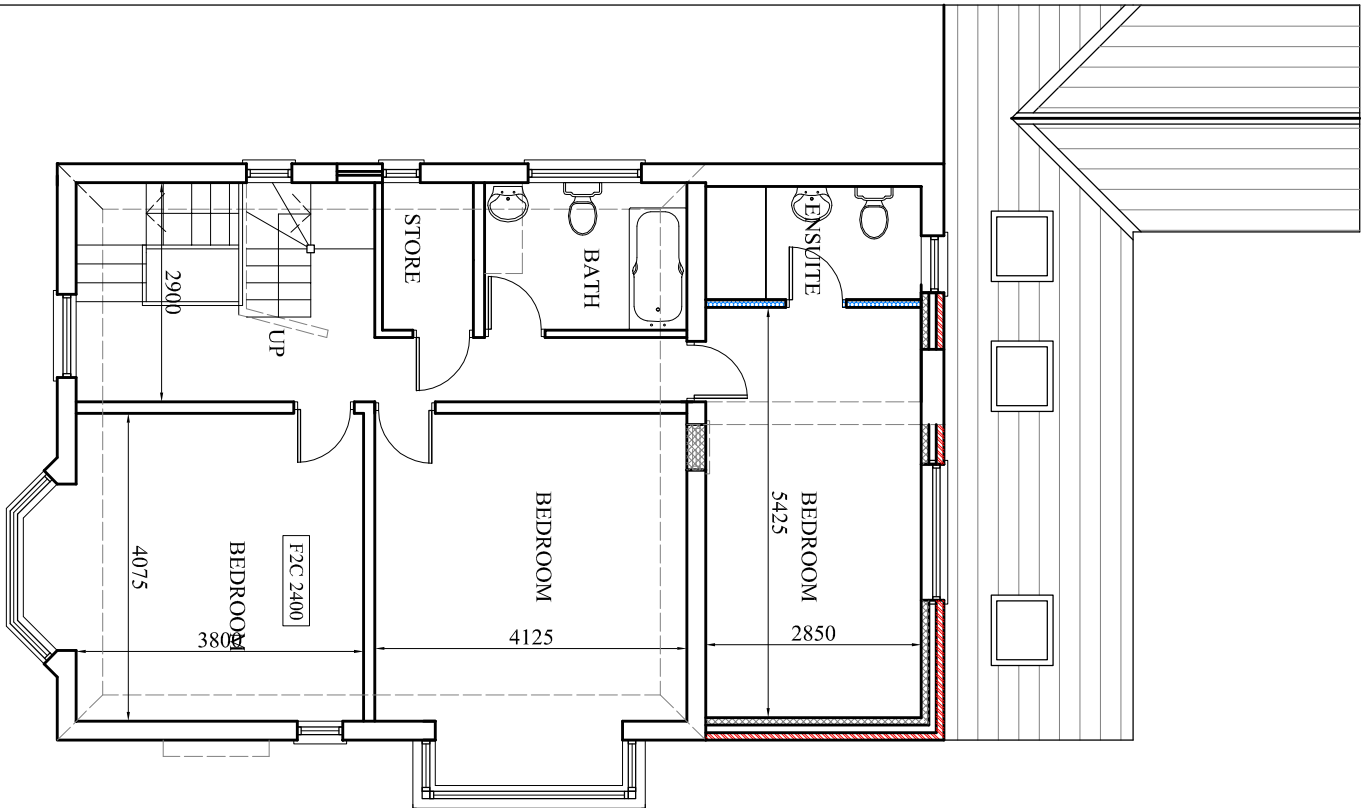

PROPOSED FIRST FLOOR PLAN

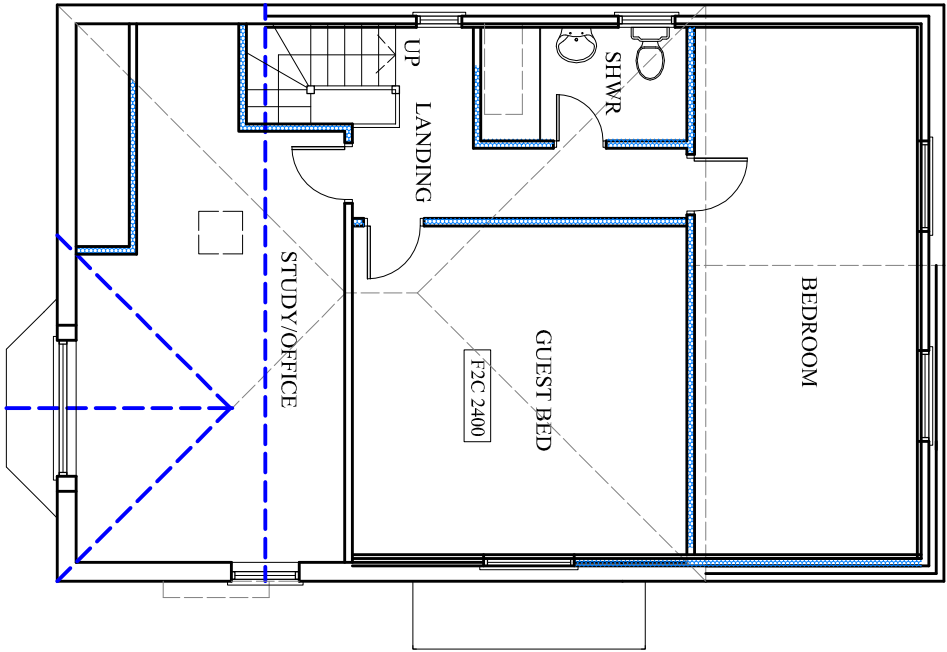

PROPOSED LOFT PLAN

PROJECT
165 Manchester Road,
Chorlton

CLIENT
Mr. Mudasar Hussain

DRAWING TITLE
Proposed Floor Plan

JOB No _____ DRAWING No
NA-P03

SCALE: 1:100@A3 DATE: Mar. 2022 REVISION:
DRAWN: CHECKED BY: -
NA

t: 0782 895 3405
e: niamat@hotmail.co.uk