

SITE SPECIFIC SCOPE - SECOND FLOOR

REFER TO THE EXTERNAL ELEVATION DRAWINGS FOR SITE SPECIFIC SCOPE

THROUGHOUT THE SECOND FLOOR, CAREFULLY REMOVE NON-ORIGINAL INTERNAL SIGNAGE, FIXTURES, FITTINGS, FURNITURE AND EQUIPMENT RELATING TO THE OPERATION OF THIS RETAIL BANK, AS SHOWN ON PLAN BY RED DASHED LINES.

NO WORKS TO REDECORATE ARE PROPOSED

This drawing is the copyright and property of NatWest Group plc. It must not be copied or published without written consent. Only scale from this drawing for planning consent purposes.





Architecture

Lewis & Hickey Ltd
1 St. Bernard's Row
Edinburgh, EH4 1HW
0131 343 6222
edinburgh@lewishickey.com

Edinburgh | Guildford | London | Manchester | Nottingham

RBS CLOSURE KEY

- NO WORKS
- REMOVALS
- DOWNTAKINGS / REMOVALS
- REINSTATEMENTS

 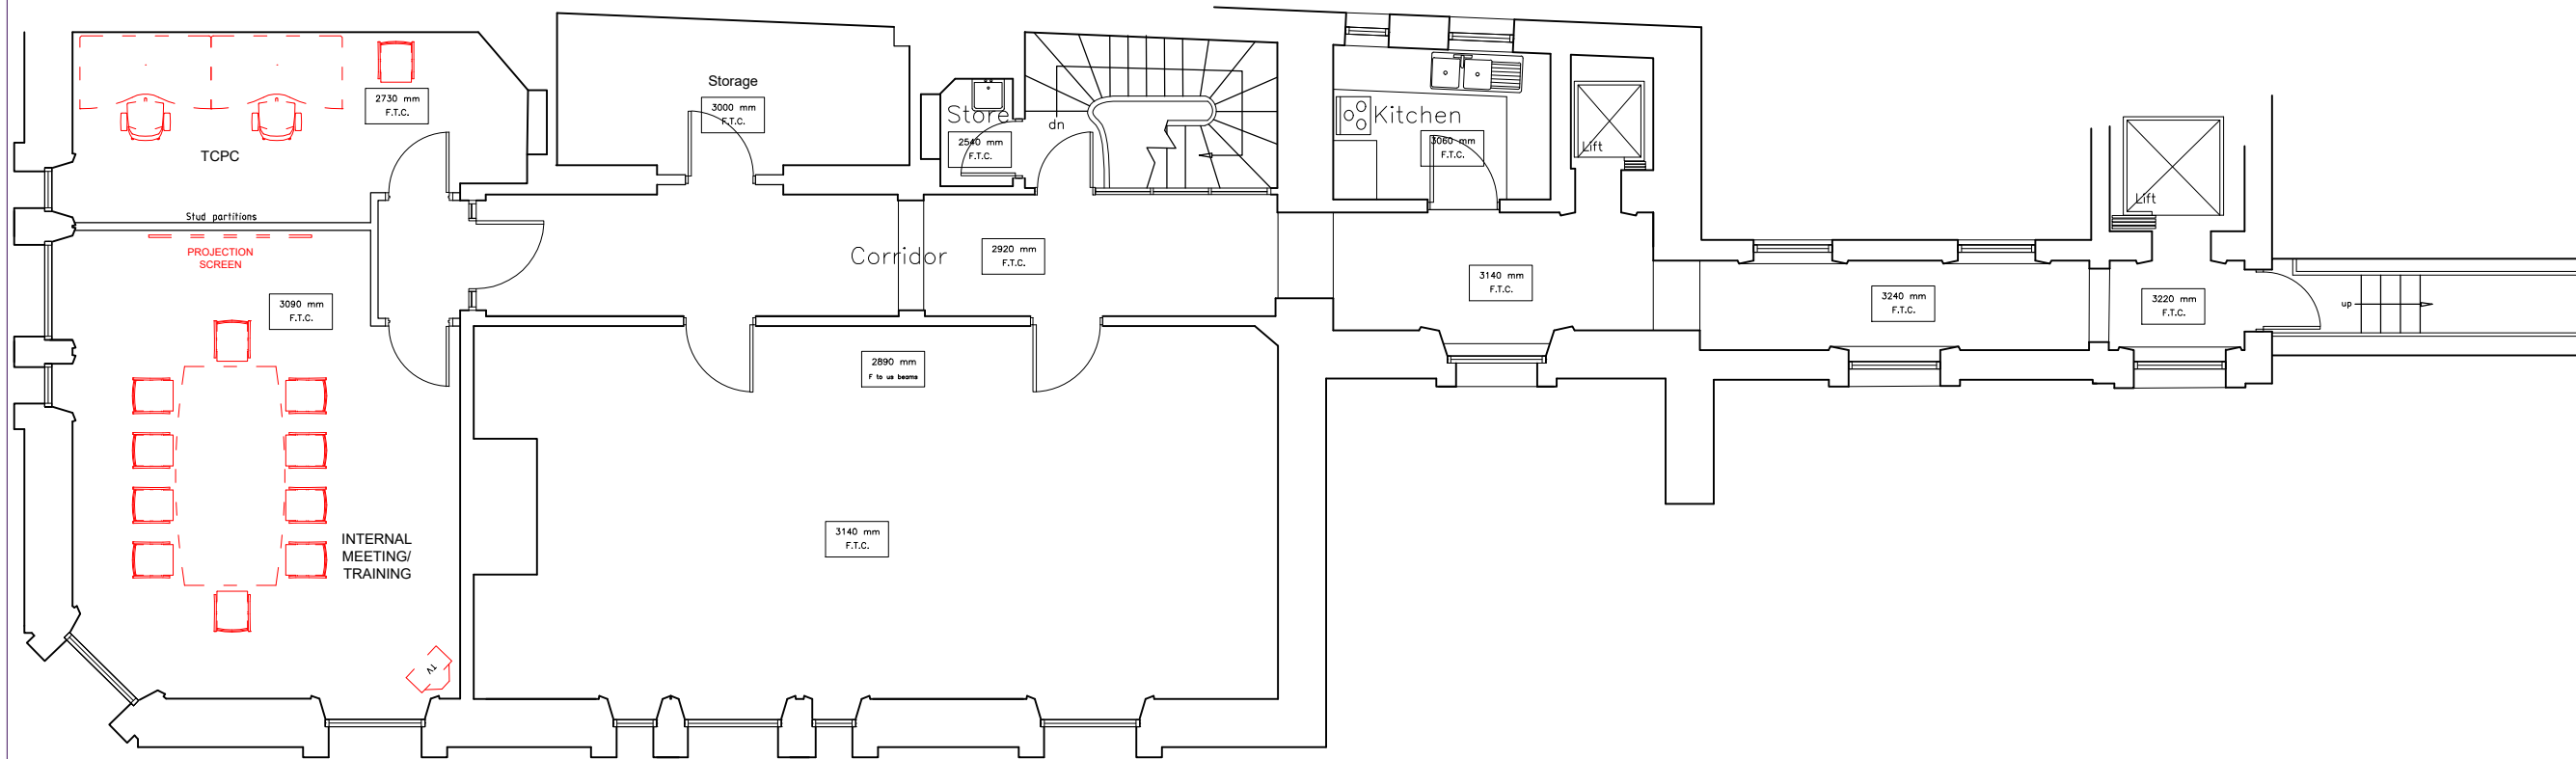

rev	date	description		drawn	checked
address RBS ST ANN ST, ST ANN ST, MANCHESTER, M60 2SS					
ref no. -		sortcode -			
description SECOND FLOOR PLAN EXISTING LAYOUT CLOSURE					
status -					
IPMS1 -		sqm -			
IPMS2 -		sqm -			
IPMS3 -		sqm -			
scale 1:100		paper size A3		brand	
drn KL	date 27/07/22	chk -	date -		
nw drawing number E7273-EX-02				rev. -	