



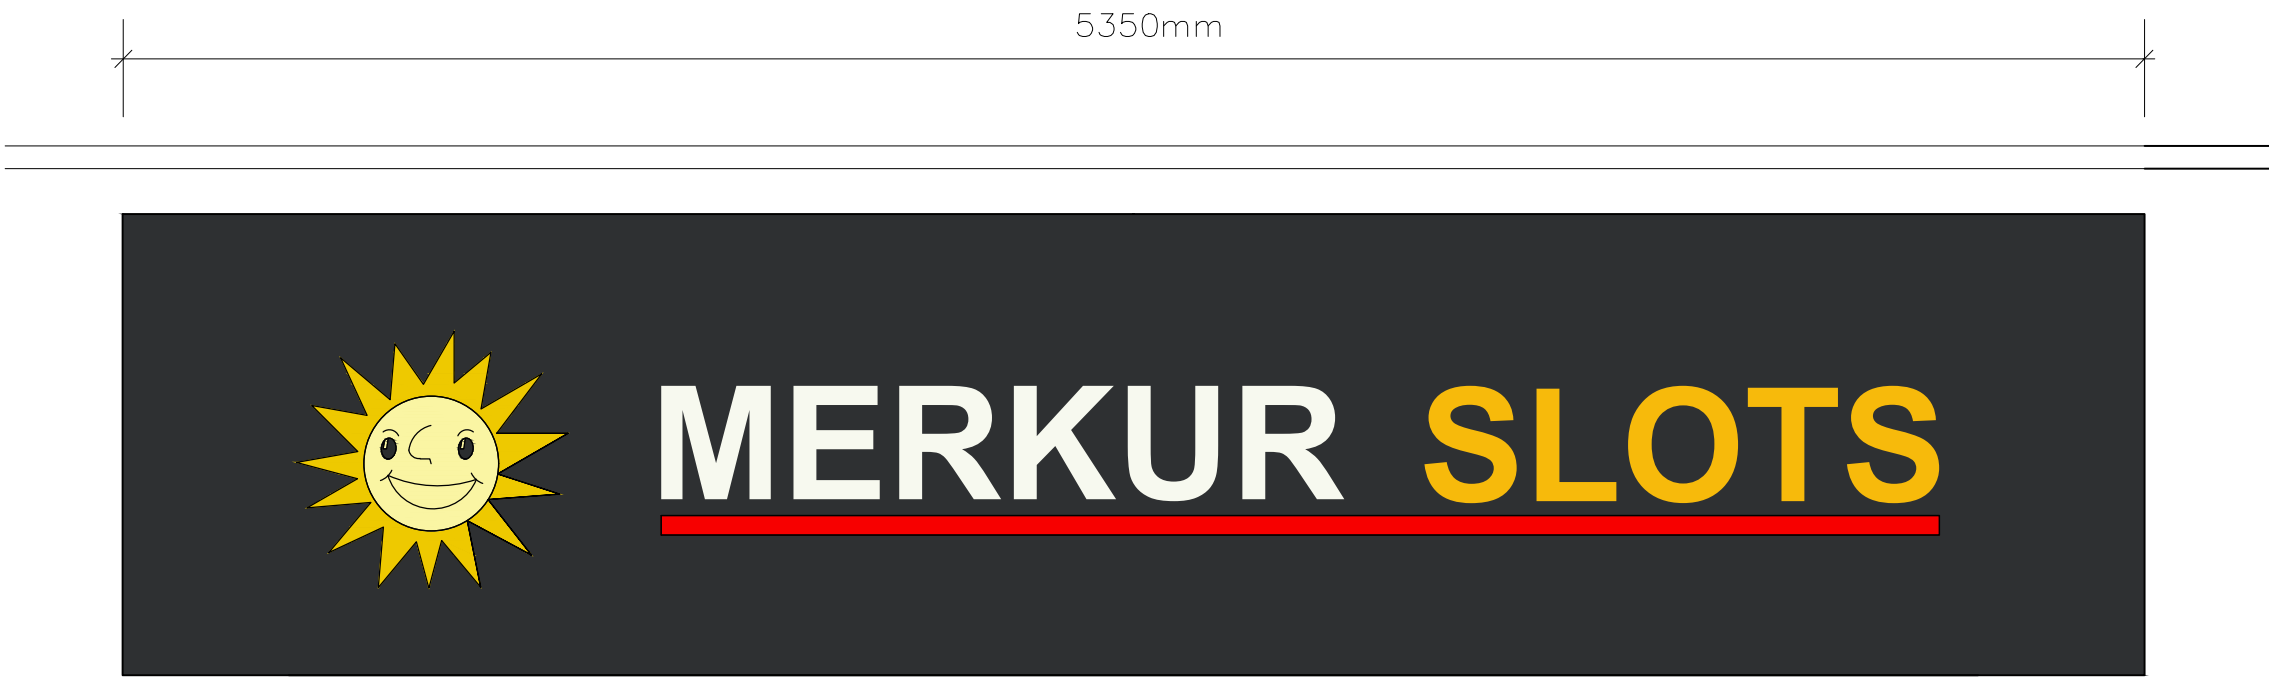


FRONT FASCIA SIGN (1:20)

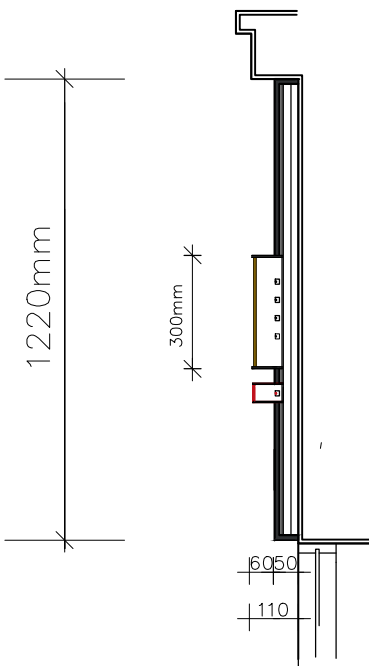


SECTION (1:20)

FRONT FASCIA INDIVIDUALLY ILLUMINATED LETTERS AND LOGO - DEANSGATE
Fascia sign tray to sizes shown on approved drawings / as measured on site, with 50mm returns, 2mm aluminium, powder coated RAL 9005 Satin Black.
'Merkur' and 'Slots' letters to sizes shown on approved drawings, with 60mm returns. Letter rim and returns in aluminium coated RAL 9005 Satin Black, faces in 5mm Acrylic with foamex PVC.
'Merkur' to be white acrylic opal 069 and 'Slots' to be yellow acrylic 2252 . Letters to be illuminated by Optika LEDs (Cool White).
Sun Logo 700mm dia with 60mm returns Logo face and recessed returns in 5mm Acrylic, Yellow 2252 and Opal 050 with Translucent printed SAV face.
Logo to be illuminated by Optika LEDs (Cool White).
Red underscore formed in rimless powder colour coated aluminium to match RAL3020 (Satin Red). Face in 5mm acrylic Red 440 on 10mm White Foamex PVC backs. Illumination provided by Optika LED's - Red HL2.
Sizes:
Front Elevation Fascia - 1220mm (h) x 5350mm (w) x 50mm (d) (110mm including letters)
Maximum height of letters to be 300mm high. Maximum luminance level to be 250 cdm2.

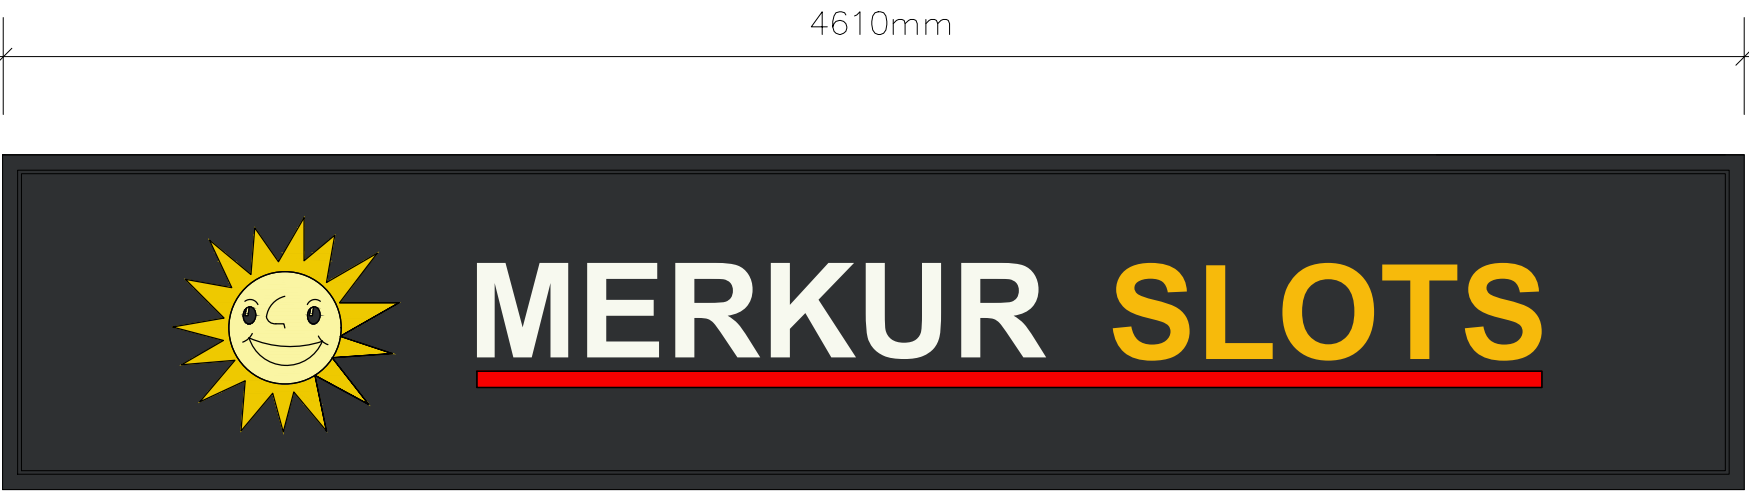


REAR FASCIA SIGN (1:20)

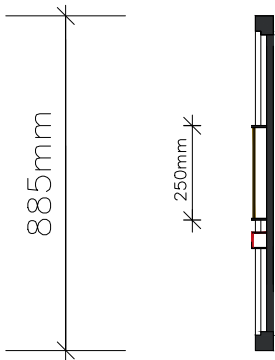


SECTION (1:20)


NON ILLUMINATED REAR TIMBER FASCIA SIGN - BARTON SQUARE:
Prepare background ready to receive new 18mm marine grade plywood timber fascia within a 50mm sw treated moulded frame. All exposed framework to be decorated to match RAL 9005 Satin Black and left ready to receive letters and logo.
Individual affixed 'Merkur' and 'Slots' letters to sizes shown on approved drawings, with 40mm returns. Letter rim and returns in aluminium coated RAL 9005 Satin Black, faces in 5mm Acrylic with foamex PVC.
'Merkur' to be white acrylic opal 069 and 'Slots' to be yellow acrylic 2252 .
Affixed Sun Logo (approx 600mm dia) with 40mm returns Logo face and recessed returns in 5mm Acrylic, Yellow 2252 and Opal 050 with Translucent printed SAV face.
10mm White Foamex PVC back.
Red underscore formed in rimless powder colour coated aluminium to match RAL3020 (Satin Red). Face in 5mm acrylic Red 440 on 10mm White Foamex PVC backs.
Maximum height of letters to be 250mm high.

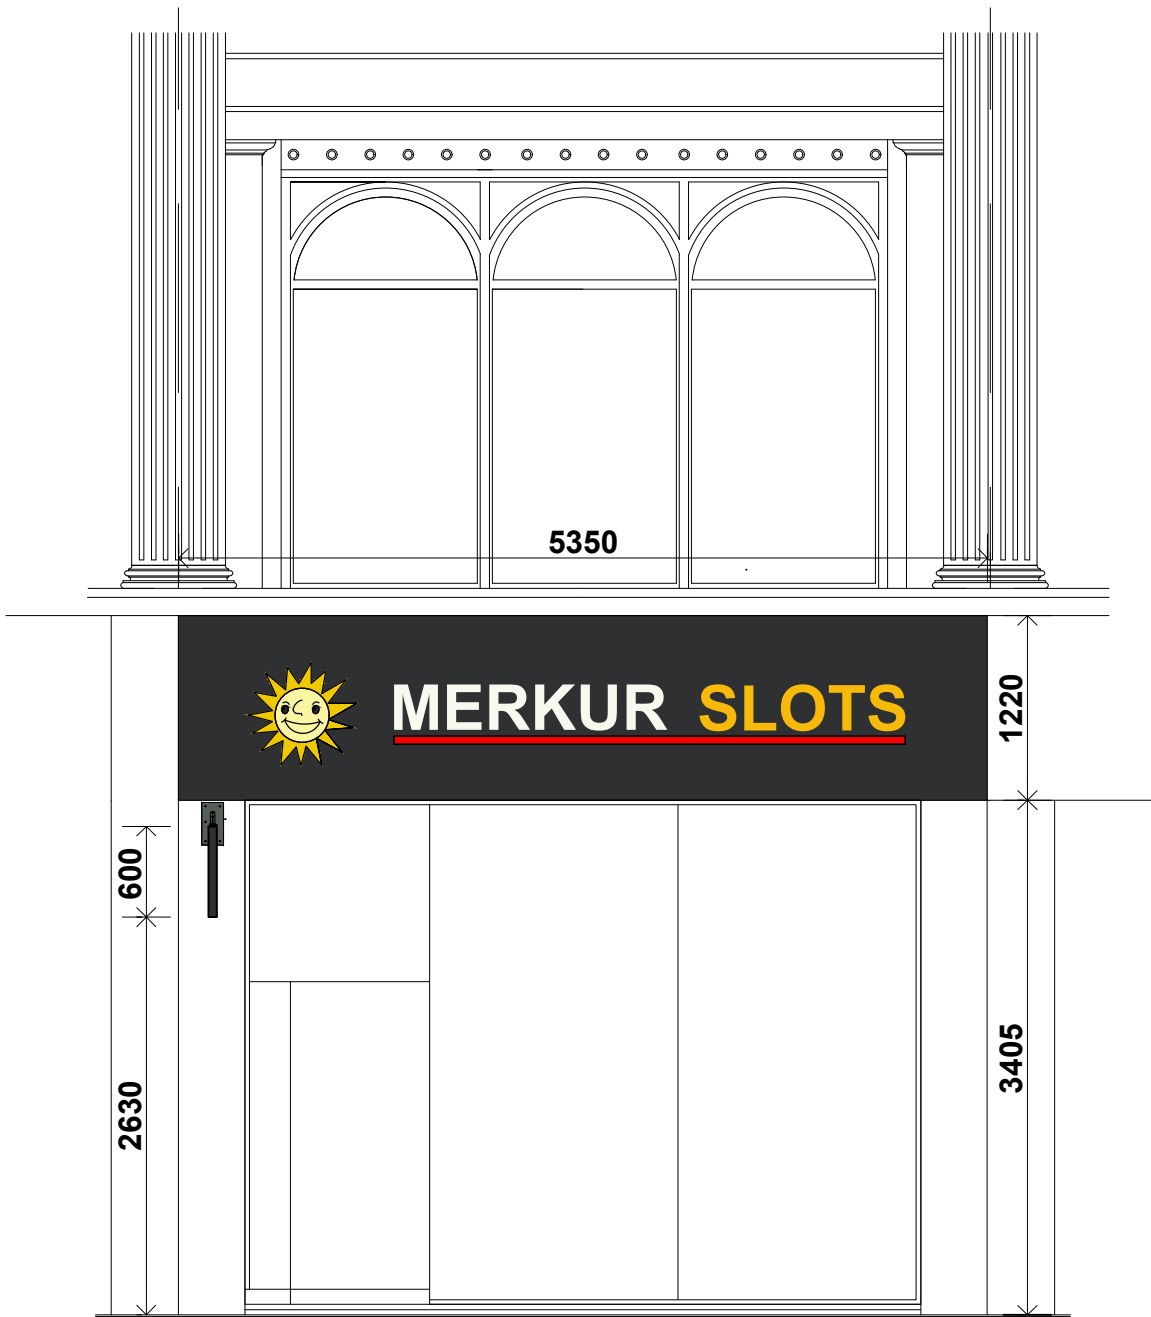

PROPOSED FRONT ELEVATION - DEANSGATE (1:50)

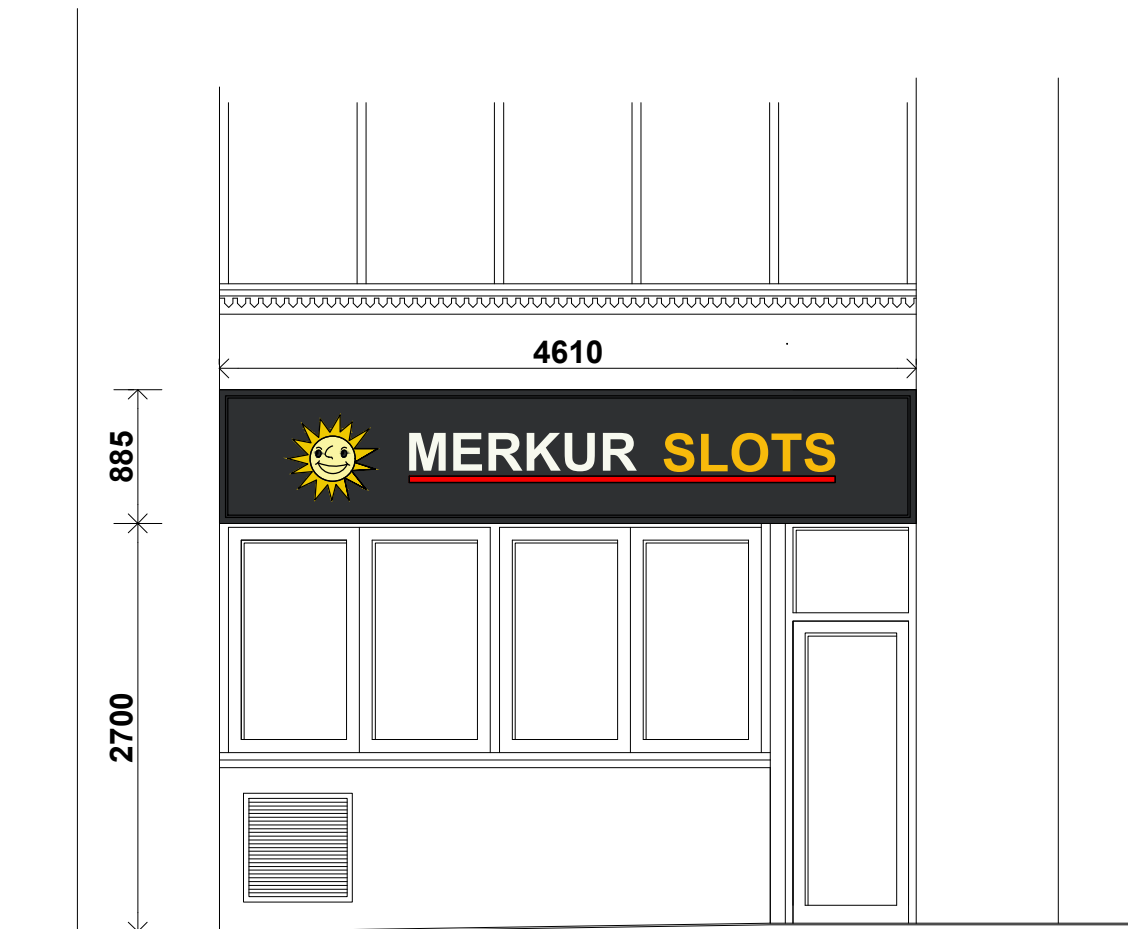


PROPOSED FRONT ELEVATION - BARTON SQUARE (1:50)

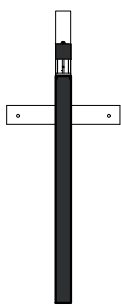


Front

HANGING SIGN DETAIL (1:20)

TIMBER HANGING SIGN:
New 50mm wide timber framed externally illuminated hanging sign affixed to background fascia via an aluminium bracket. Sign and bracket to be decorated black paint finish to match RAL9005.
To either side of background apply a self adhesive 'Sun Face' logo as shown.
Sign to be fixed to prevent any swing.
Size 50mm (w) x 600mm (h) x 750mm (d)

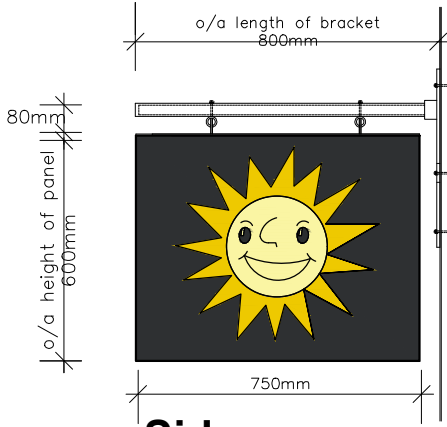

Side

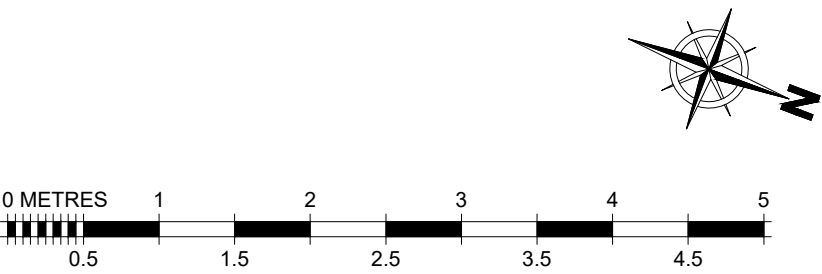

REVISIONS
REV 00:

ADVERTISEMENT

FIT OUT TYPE
CONCEPT 2

PROJECT
MERKUR SLOTS
67 DEANSGATE
MANCHESTER
M3 2BW

DESCRIPTION
PROPOSED SIGNAGE

DRAWN BY
MG

SCALE
1:50

DATE
04/07/22

DRAWING No.
852-PL-11

REVISION
00



COPYRIGHT IS RESERVED BY MERKUR CASINO UK AND IS ISSUED ON THE CONDITION THAT IT IS NOT COPIED OR DISCLOSED BY OR TO ANY UNAUTHORISED PERSONS WITHOUT PRIOR CONSENT FROM MERKUR CASINO UK.
THIS DRAWING SHOULD NOT BE SCALED. THE CONTRACTOR SHOULD CHECK ALL DIMENSIONS ON SITE. ANY ERROR OR OMISSION SHOULD BE REPORTED TO MERKUR CASINO UK.