





© copyright 2022
This drawing and the copyrights and patents therein are the designer's property and may not be used or reproduced - only under contract.

ALL DIMENSIONS TO BE CHECKED ON SITE.
DO NOT SCALE FROM THIS DRAWING EXCEPT FOR THE PURPOSES OF LOCAL AUTHORITY PLANNING

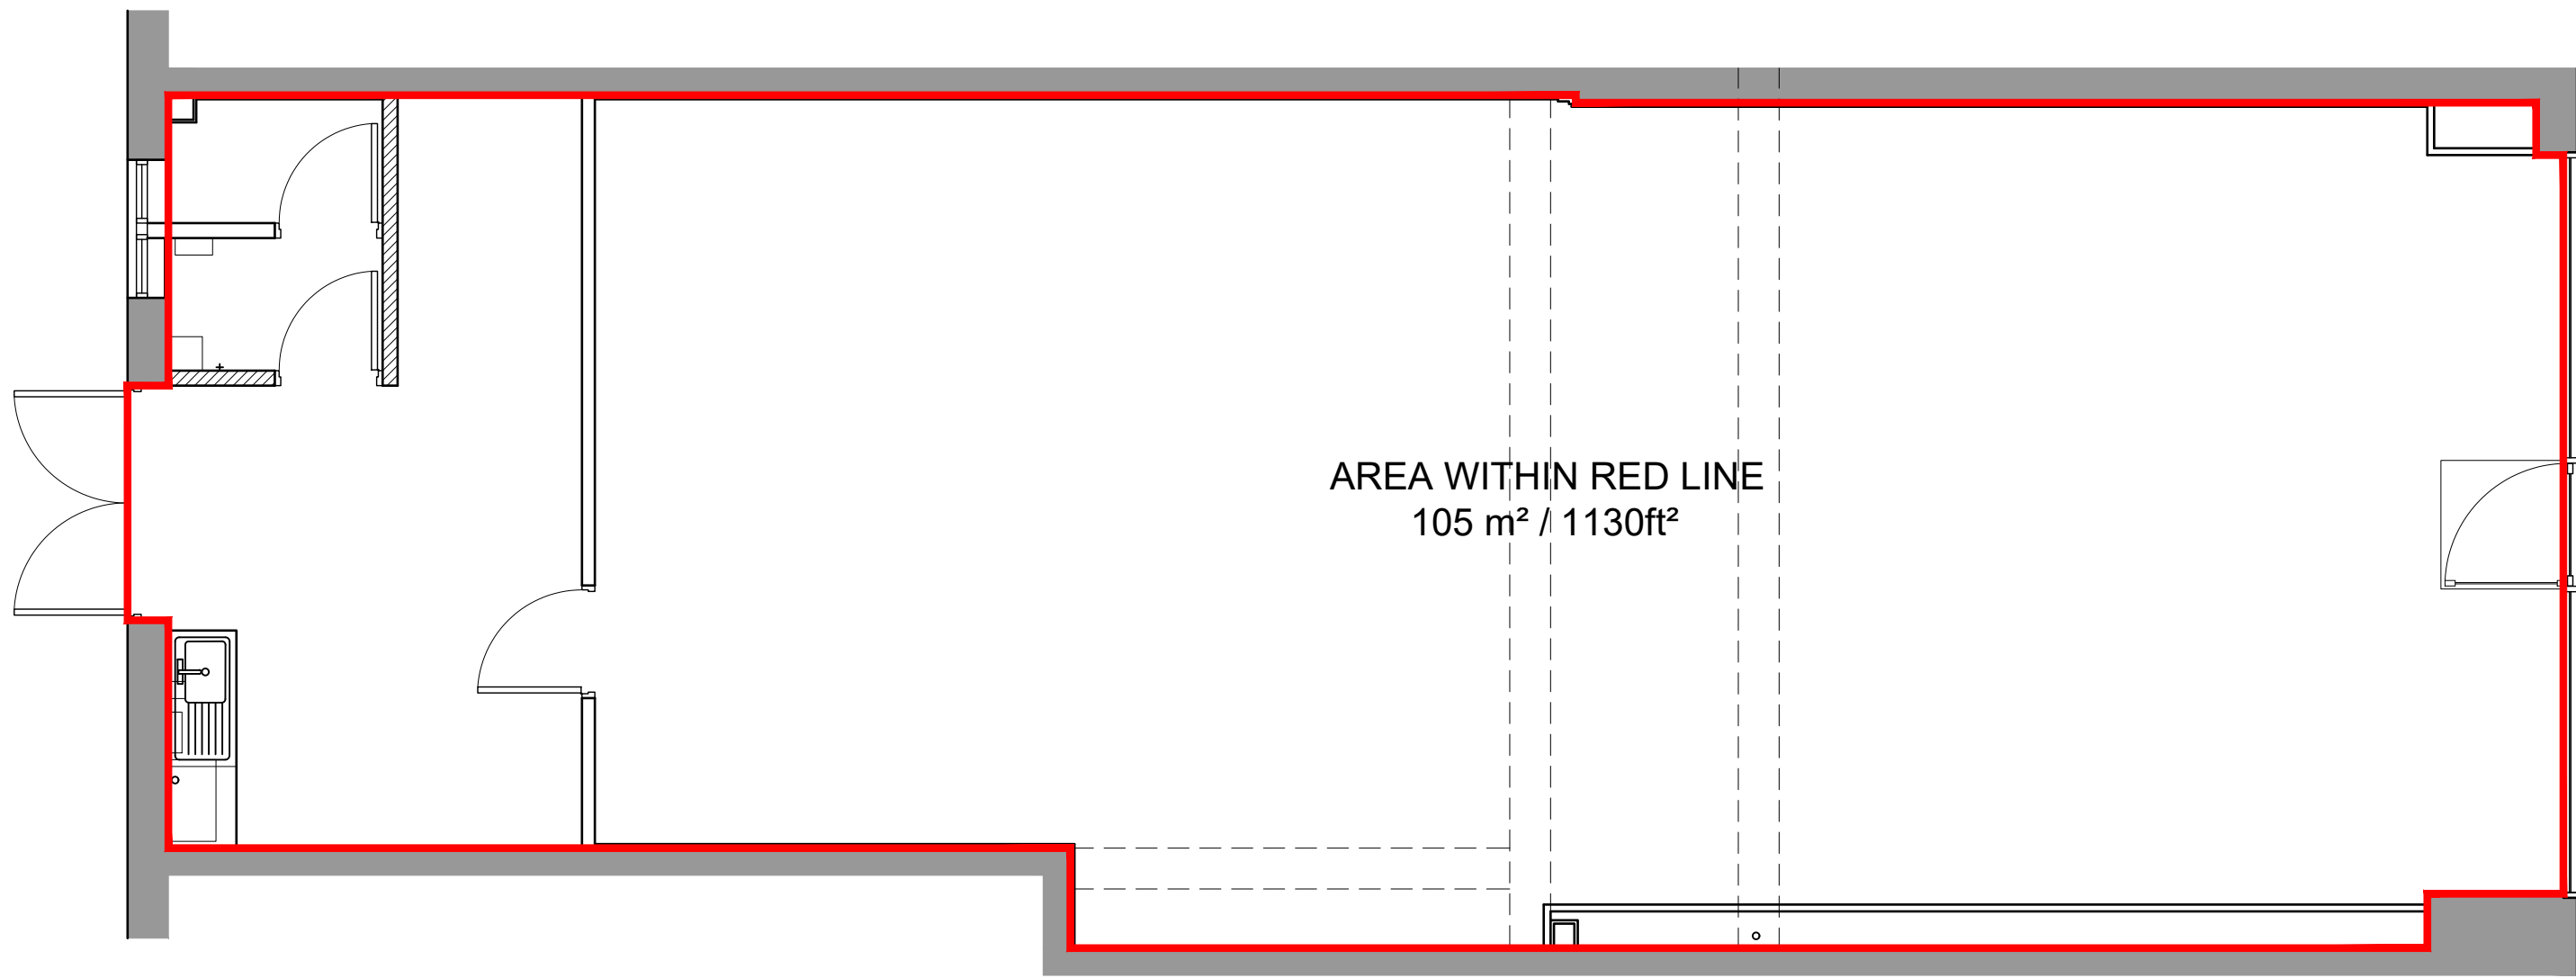

Existing Ground Floor Plan

- WALL KEY:**
- STRUCTURAL WALL
 - NEW STRUCTURAL WALL
 - NON STRUCTURAL WALL
 - NEW NON STRUCTURAL WALL
 - EXISTING PARTITION
 - NEW PARTITION

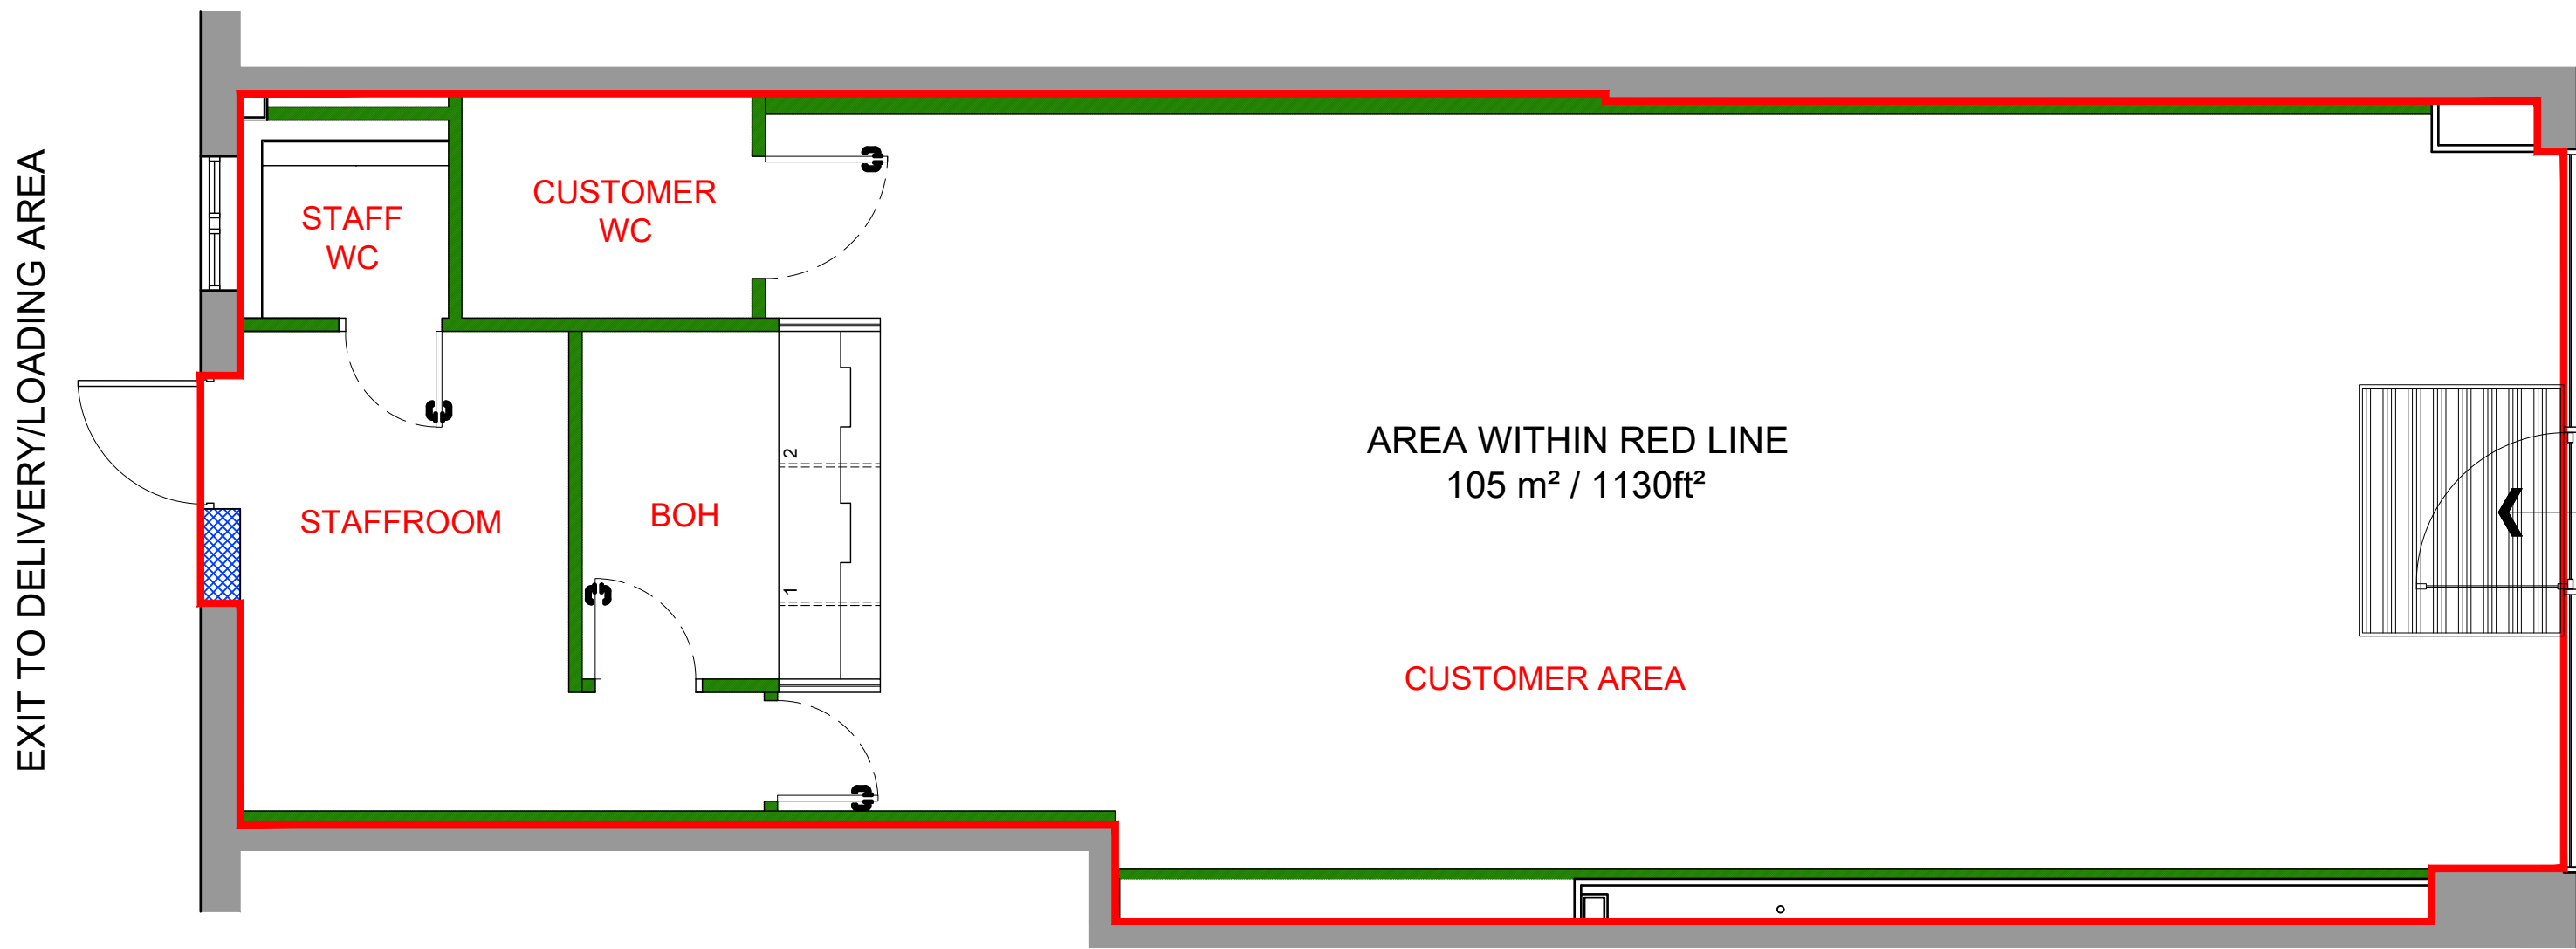

Proposed Ground Floor Plan

External alterations are subject of a separate planning application PP-11498503

rev	date	description
A	23.08.22	Planning Portal number added.



unit address
HARPURHEY
UNIT 23
HARPURHEY SHOPPING CENTRE
LEE ROAD, MANCHESTER
M9 4DH

drawing title
Change of Use Plan
Existing and Proposed Plans - Ground Floor

drawn by	checked	date
SF	KTJ	14-07-2022

scale
1:50 @ A1

drawing no.	revision
14604-200-02	A