


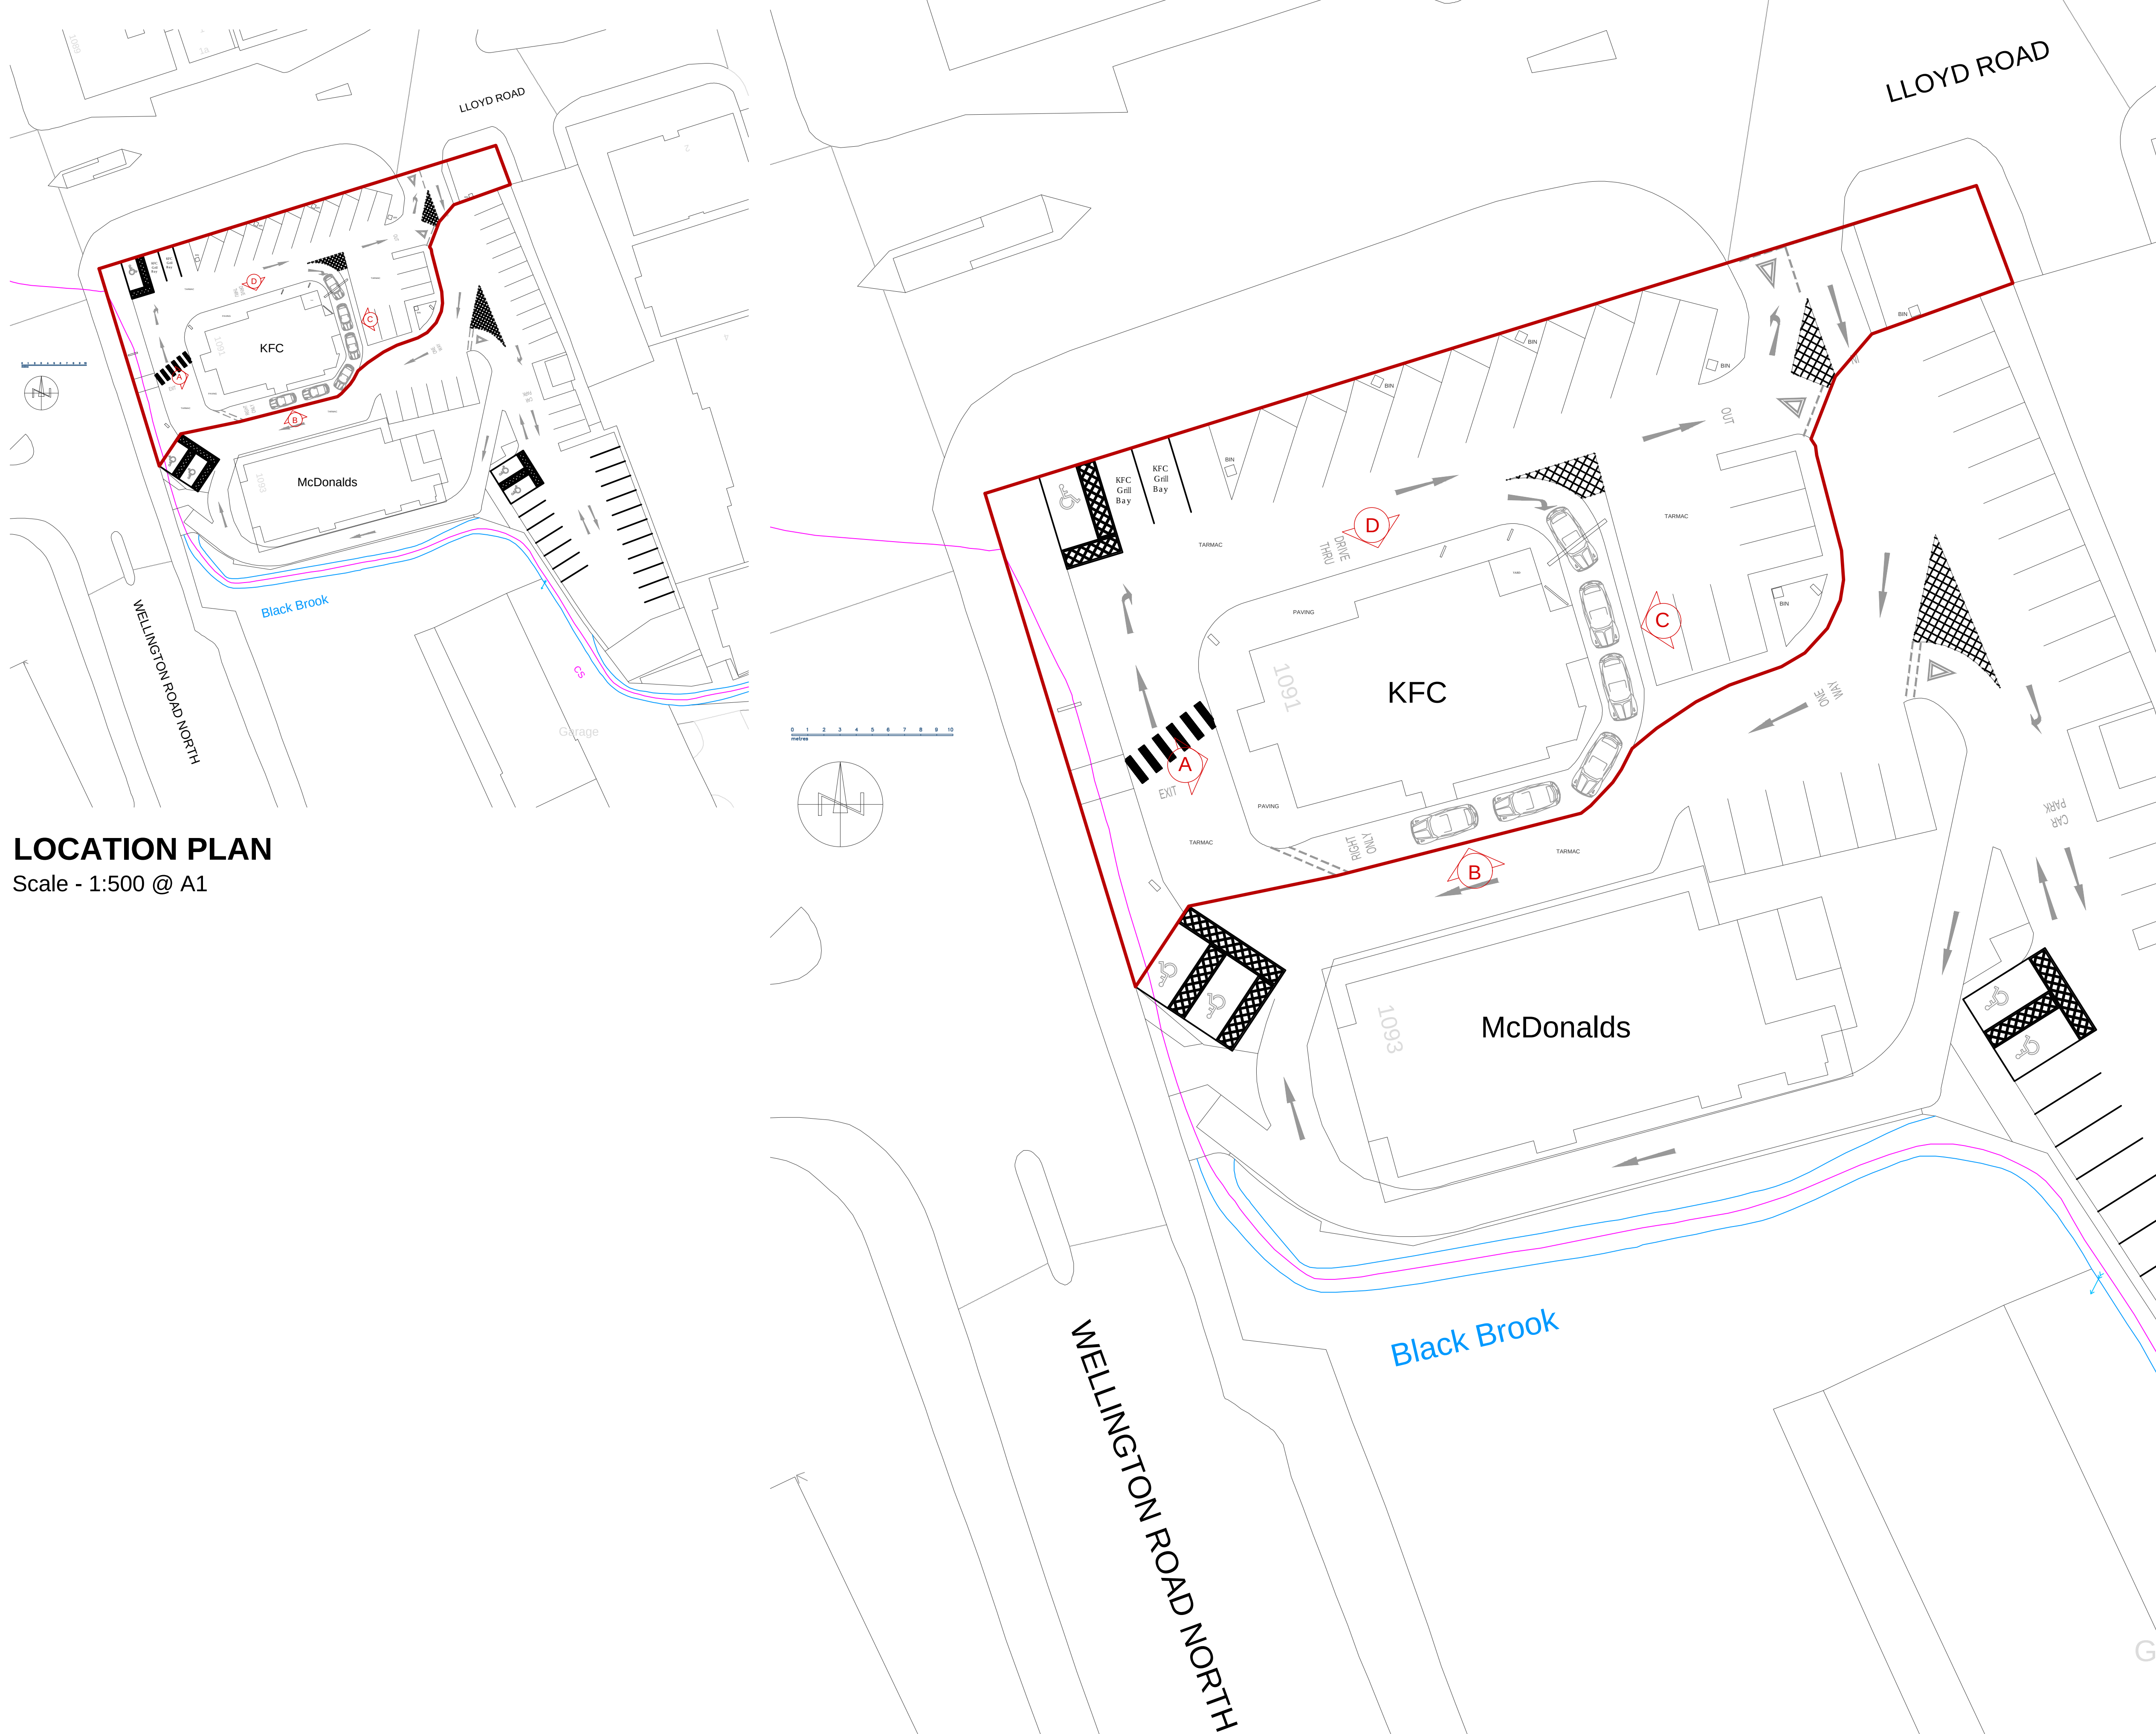

**LOCATION PLAN**  
Scale - 1:500 @ A1

**EXISTING SITE PLAN**  
Scale - 1:200 @ A1

**FOR APPROVAL**

| DESIGN SIGNOFF |      |
|----------------|------|
| NAME / TITLE   |      |
|                |      |
| SIGNATURE      | DATE |
|                |      |

ALL DIMENSIONS TO BE CHECKED ON SITE.  
DO NOT SCALE FROM THIS DRAWING EXCEPT FOR  
THE PURPOSES OF LOCAL AUTHORITY PLANNING

| REV | DATE     | DESCRIPTION                   |
|-----|----------|-------------------------------|
| C   | 25.07.22 | Drawing name updated          |
| B   | 09.06.21 | Red outline added             |
| A   | 28.04.21 | Updated to suit latest scheme |



**PYE  
DESIGN  
ARCHITECTS**

RIBA Chartered Practice

www.pyedesign.co.uk

29 Market Street  
Hindley  
Wigan  
WN2 3AE

01942 256007  
info@pyedesign.co.uk

**IMAGE  
ENHANCEMENT**

**SITE ADDRESS**  
**KFC HEATON CHAPEL**  
Unit 1 Monarch Retail Park  
Lloyd Road / Wellington Road  
Stockport  
M19 2RE

**DRAWING TITLE**  
Existing Site Plan

| DRAWN BY  | CHECKED    | DATE   |
|-----------|------------|--------|
| RHS       | ARP        | JAN 21 |
| STORE NO. | SCALE      |        |
| 5789      | 1:200 @ A1 |        |

| DRAWING NO.                   | REVISION |
|-------------------------------|----------|
| 5789/2021/G120 (PD Ref. 4032) | C        |