


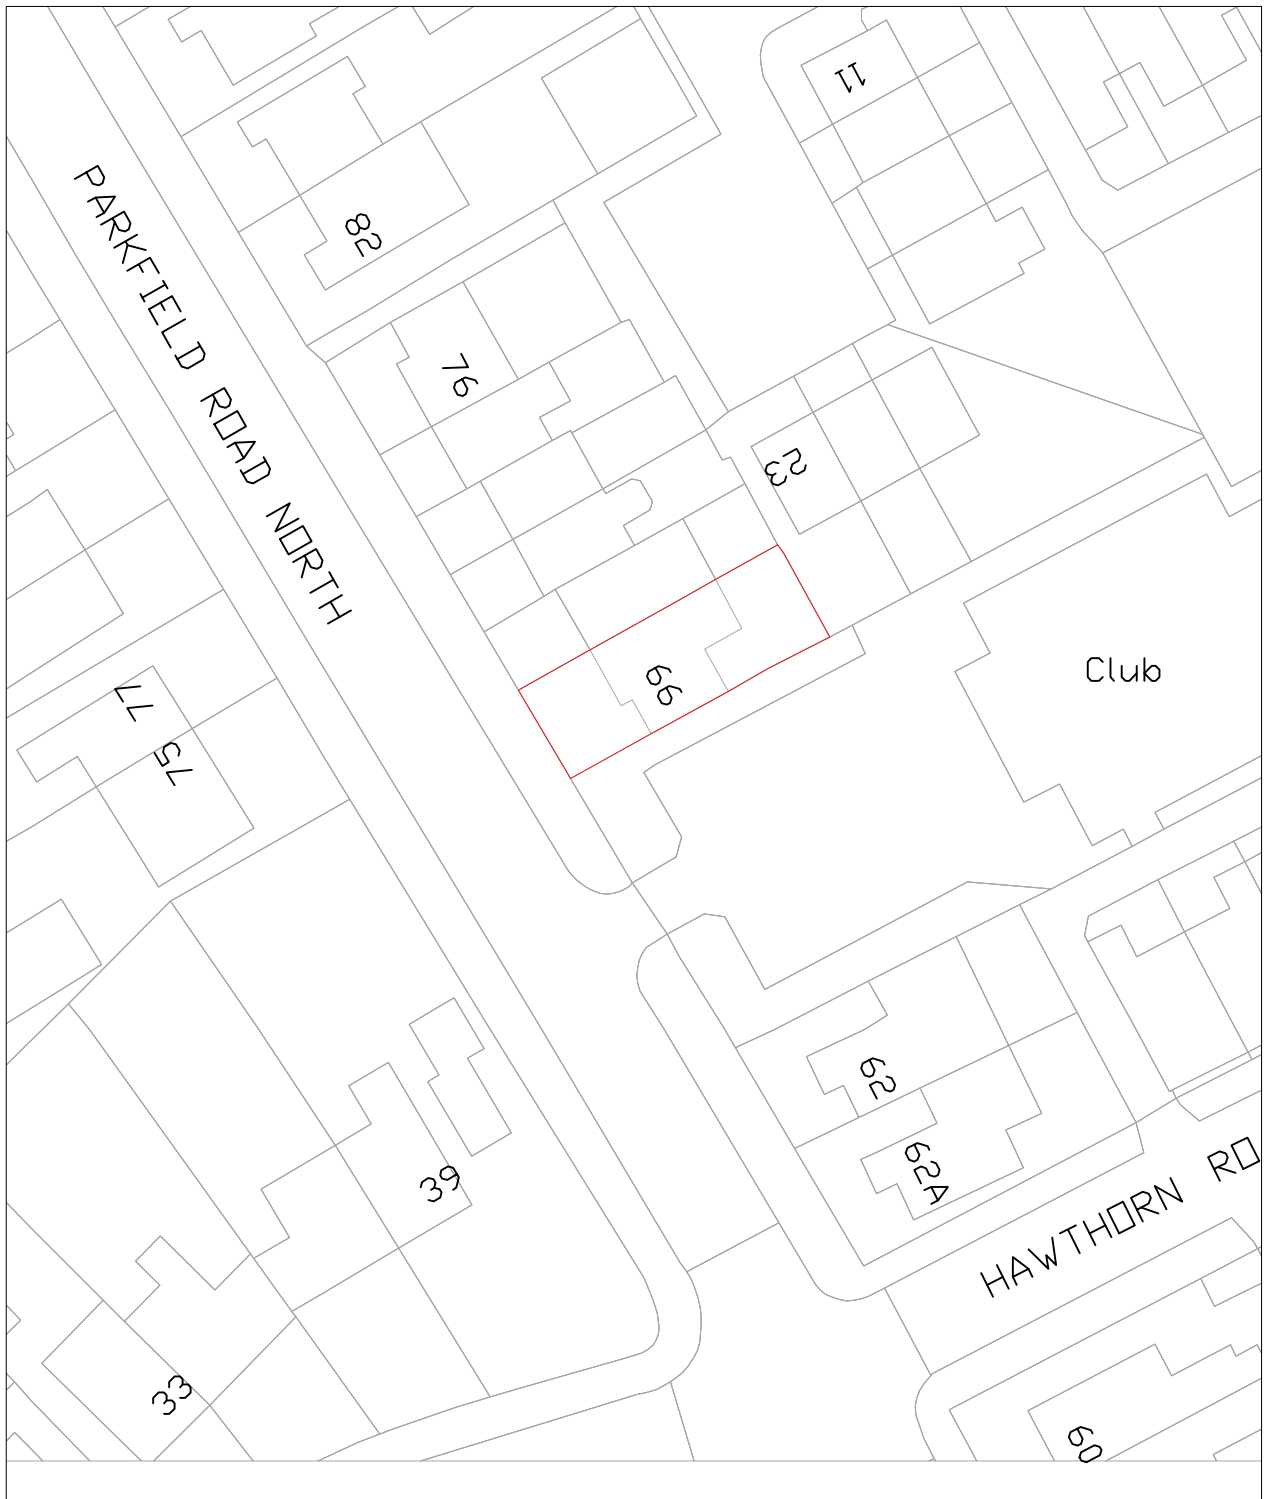

SITE PLAN

66 PARKFIELD ROAD NORTH, MANCHESTER, M40 3RQ
Scale 1:500 @A4



ARCHIKEI LTD
71-75 SHELTON STREET
LONDON WC2H 9JQ
07759 718548
www.archikei.co.uk

CLIENT: MR CHI CHIU TSANG
66 PARKFIELD ROAD NORTH,
MANCHESTER
M40 3RQ

ARCHITECT: ARCHIKEI LTD
71-75 SHELTON STREET
LONDON
WC2H 9JQ

SITE: 66 PARKFIELD ROAD NORTH, MANCHESTER, M40 3RQ			
TITLE: SITE PLAN			
SCALE AT A4: 1:500	DATE: 20/09/2022	DRAWN: AW	CHECKED: JO
PROJECT NO: 22073	DRAWING NO: PL-LA002		REVISION: -