


REVISION	ISSUE	DATE
A	PLANNING ISSUE	30-06-2022
B	PLANNING DEPT. AMENDMENTS ADDED	23-08-2022

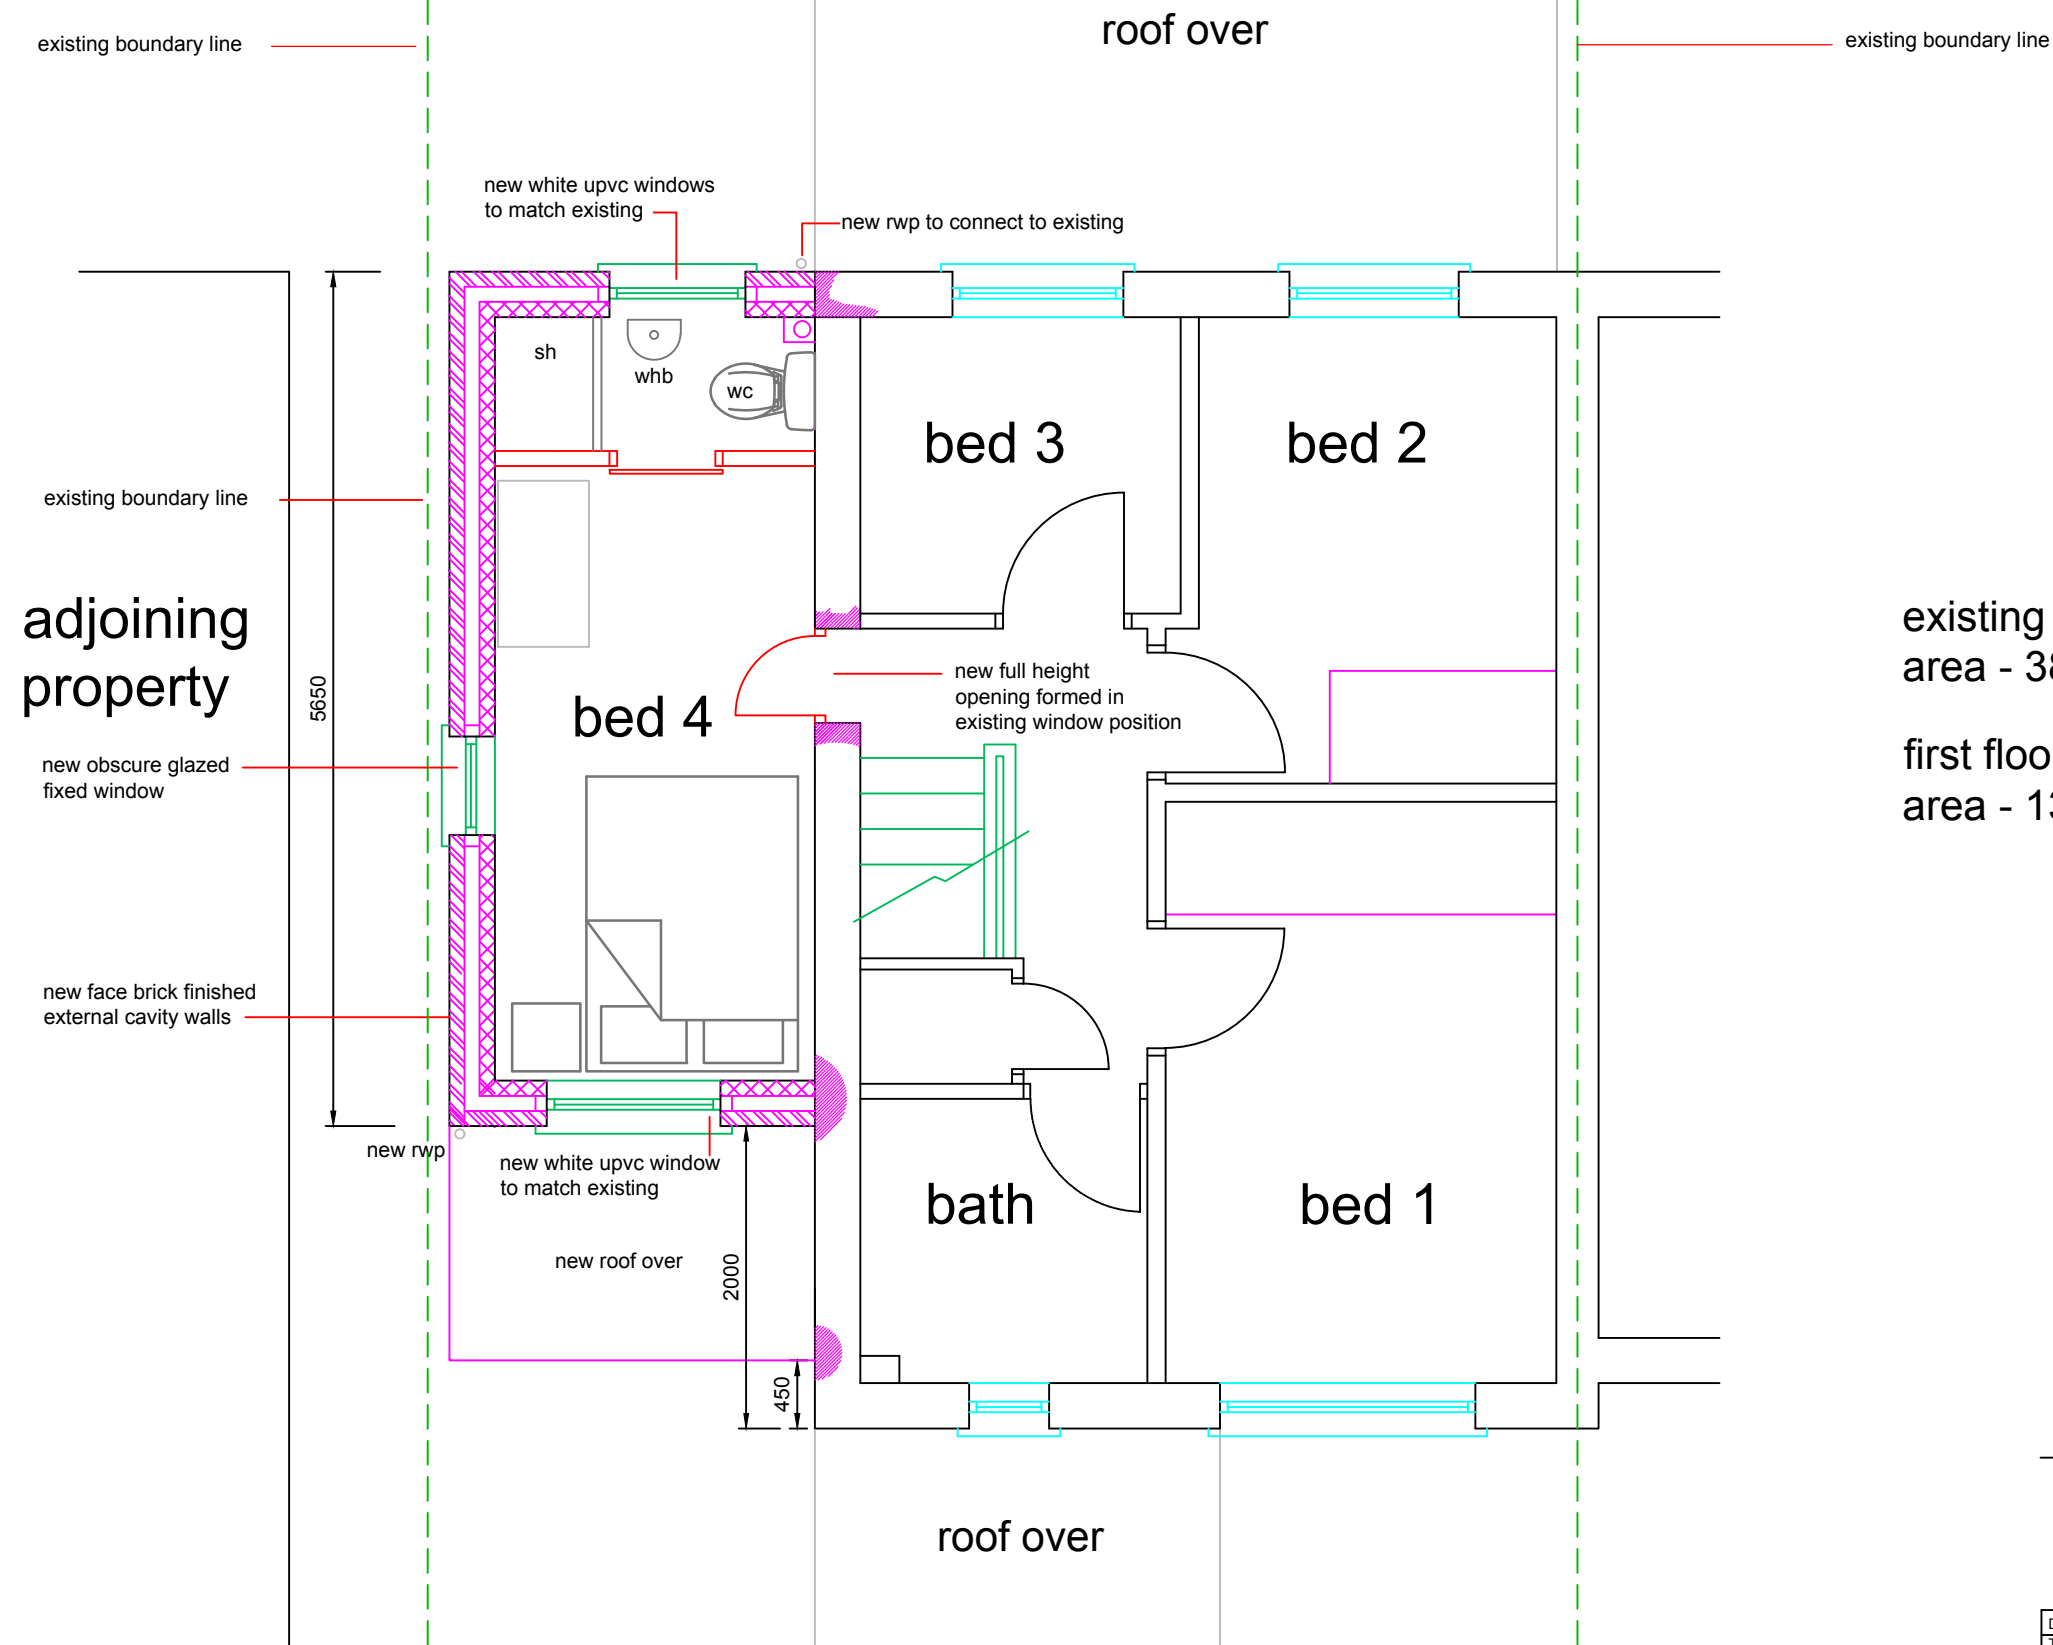

PROPOSED FIRST FLOOR PLAN

DRAWING STATUS :- PLANNING-ISSUE	
TITLE: Proposed First Floor Plan	SCALE 1:50@A3
DRAWING NUMBER 1806/06	ISSUE DATE 23/08/2022 REVISION B

DO NOT SCALE FROM THIS DRAWING.

ANY DISCREPANCIES BETWEEN DRAWINGS OR BETWEEN DRAWINGS AND ACTUAL SITE CONDITIONS SHOULD IMMEDIATELY BE BROUGHT TO THE ATTENTION OF THE ARCHITECTS.