

DO NOT SCALE FROM THIS DRAWING.
ALL DIMENSIONS TO BE CHECKED ON SITE.
(DRAWINGS MAYBE SCALED FOR LOCAL AUTHORITY & PLANNING PURPOSE ONLY)
COPYRIGHT PROTECTED.

0 0.5 1.0 2.0 3.0 4.0 5.0m


Scale 1:100

FOR PLANNING
DO NOT USE FOR CONSTRUCTION

GENERAL PLANNING NOTES:

ALL DIMENSIONS TO BE CHECKED ON SITE PRIOR TO ANY MANUFACTURE OR CONSTRUCTION OF EQUIPMENT, FINISH, SIGNAGE ETC.

- DRAWINGS TO BE READ IN CONJUNCTION WITH THE FOLLOWING STAGE 3 INFORMATION:
- STRUCTURAL ENGINEER'S DESIGN & RECOMMENDATIONS (DWLP)
 - HERITAGE REPORT (PAUL BUTLER ASSOCIATES)
 - M&E AND FIRE STRATEGY (HILSON MORAN)

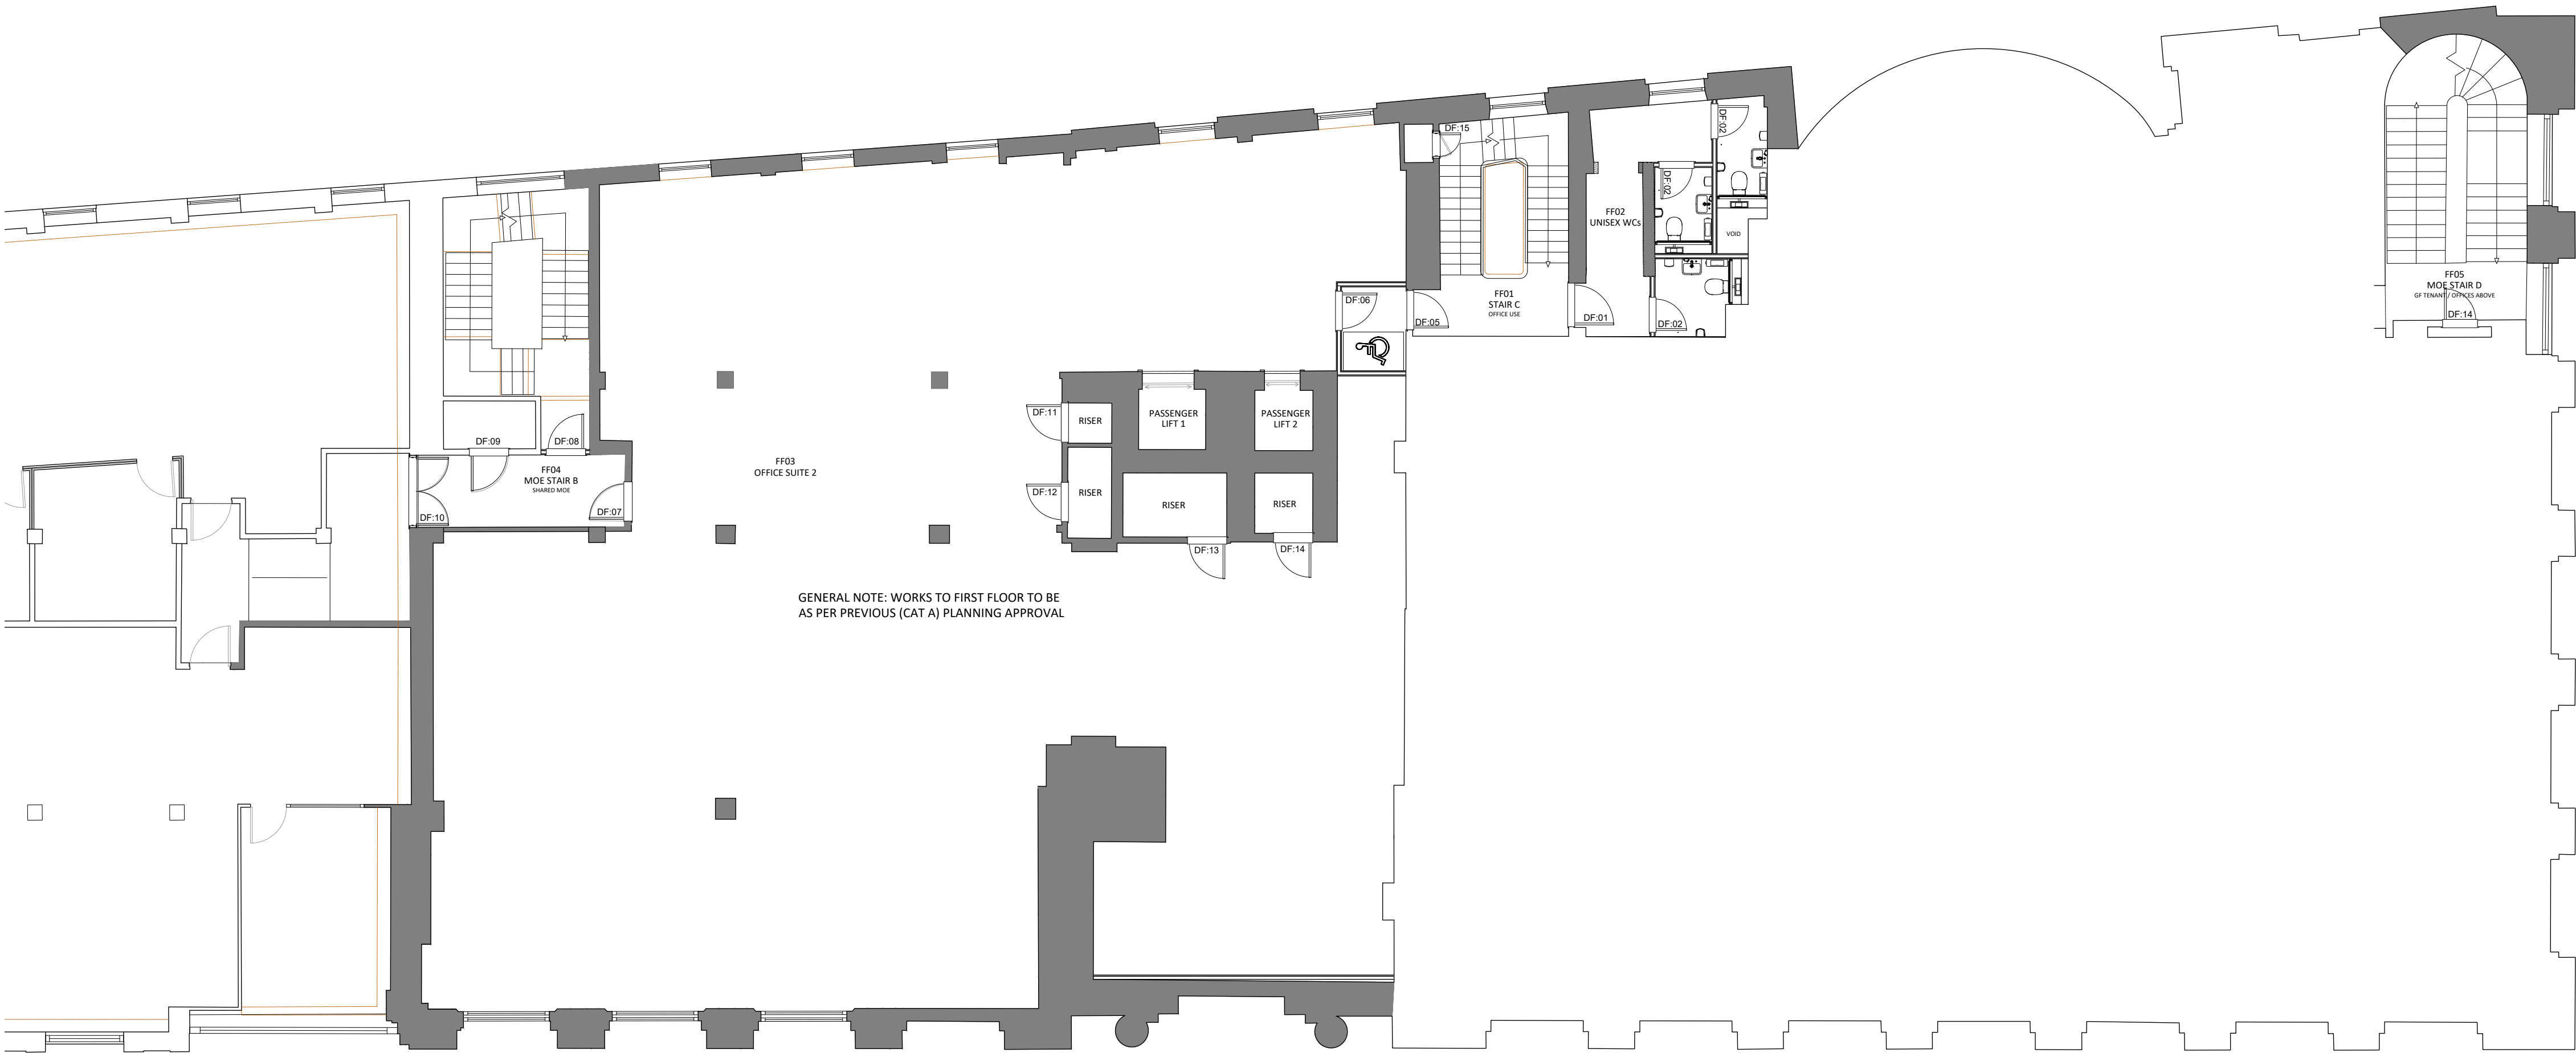

01 PROPOSED FIRST FLOOR FITOUT PLAN
B101 SCALE - 1:100 @ A1

3.15.09.22		ISSUED FOR PLANNING	ARB	FWE
REV	DATE	DESCRIPTION	DRAWN	CHECKED
A X I				
ADDRESS :		41 SOUTH KING STREET, MANCHESTER, M2 6DE		
TELEPHONE :		+44 (0)161 879 7357		
EMAIL :		www.aki.studio		
COMPANY No :		11847325		
CLIENT				
bruntwood				
PROJECT				
BRUNTWOOD				
38 MOSLEY STREET				
MANCHESTER M2 3AZ				
DRAWING REFERENCE				
FIRST FLOOR PLAN				
CAT B FITOUT				
AS PROPOSED				
JOB REFERENCE	DRAWING SCALE	DATE	DRAWN	CHECKED
20 - 059	1:50 @ A1	14.01.22	ARB	FWE
DRAWING No			STAGE	REV
AXI - B101			3	00