


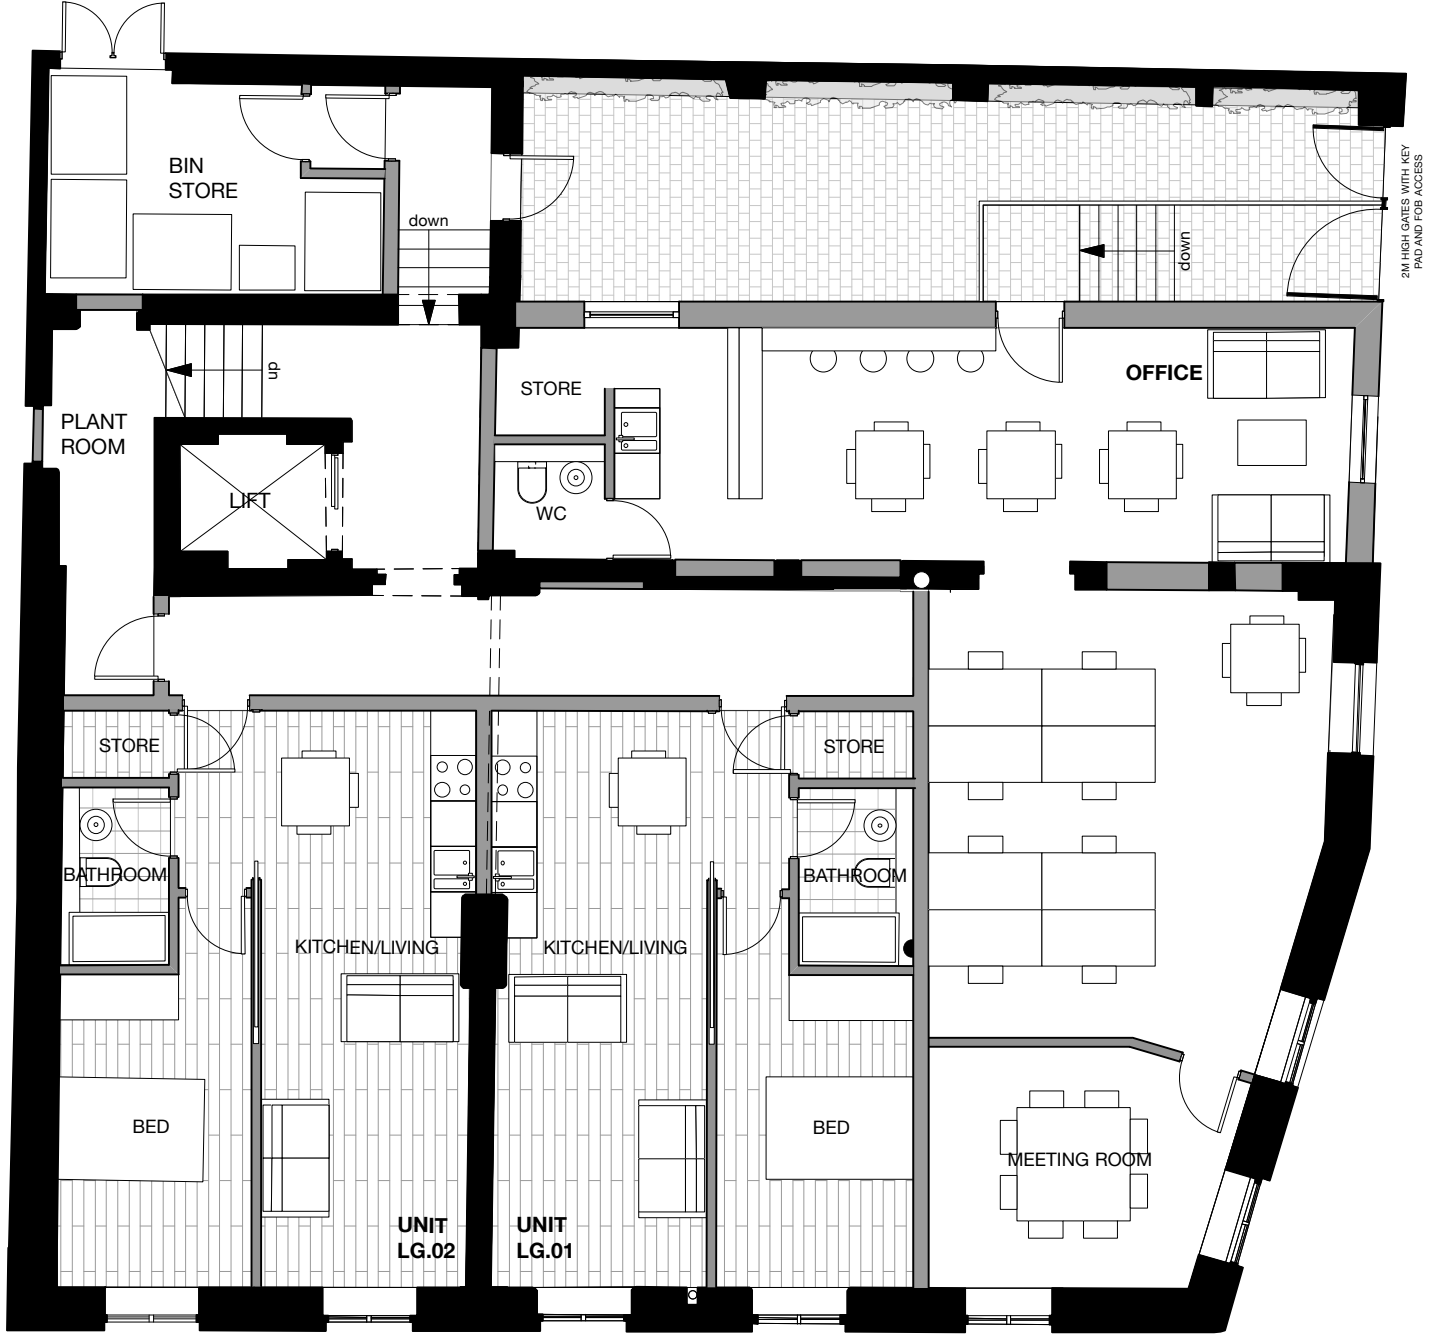

LOWER GROUND FLOOR

PROPOSED LOWER GROUND FLOOR PLAN
1:100 @ A3

REVISION	DATE	DESCRIPTION

CLIENT:	
PROJECT: PROPOSED RESIDENTIAL DEVELOPMENT	
ADDRESS: SWALLOW STREET, LEVENSHULME	
DRAWING TITLE: PROPOSED LGF PLAN	
SCALE: 1:100 @ A3	DATE: MARCH 2022
DRAWING NO: A619_P_100C	

OLLIER SMURTHWAITE ARCHITECTS

40 King Street, Manchester, M2 6BA
T 0161 883 0838
F 0161 883 0839
E mail@olliersmurthwaite.com