


DRAWING KEY

- Drawing for Planning purposes only
- Use only written dimensions, all dimensions to be checked on site
- Drawing is the property of studioPH Limited and must not be reproduced without permission

MATERIALS SCHEDULE

- Walls
- Red/ Brown Brickwork
 - White Painted Render
- Roof
- Red/ Brown Concrete Tiles
- Windows
- White UPVc
- Ext. Doors
- White UPVc
- Misc.
- Black UPVc Rainwater Goods
 - White UPVc Fascias & Soffits

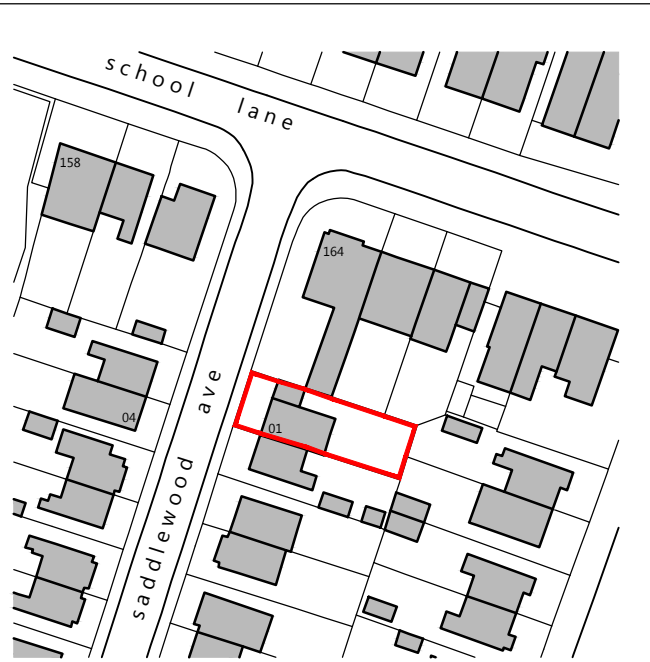

SITE LOCATION PLAN
1:1250

A 05.05.22	PLANNING APPLICATION ISSUE	PJH
Rev	Description	Drawn

Client
SONIA HAMMOND

Project
**1 SADDLEWOOD AVENUE,
DIDSBURY, M19 1QW**

Drawing title
**SITE LOCATION PLAN,
EXISTING SITE, BUILDING PLANS,
AND ELEVATIONS**

Scale	Drawn	Checked
1:100@A1	PJH	PJH
Date	Drawing status	
21/02/2022	Planning	
Drawing number	Revision	
0350(P)102	A	

studioPH
architecture

studioPH Limited
Unit 50A
Atlantic Business Centre
Atlantic Street
Didsbury
M20 2LQ
0161 833 3535
info@studioPH.co.uk
www.studioPHarchitecture.co.uk

All dimensions to be checked on site. Use written dimensions only. Copyright - studioPH 2022




EXISTING SIDE ELEVATION
1:100

EXISTING REAR ELEVATION
1:100



EXISTING SIDE ELEVATION
1:100

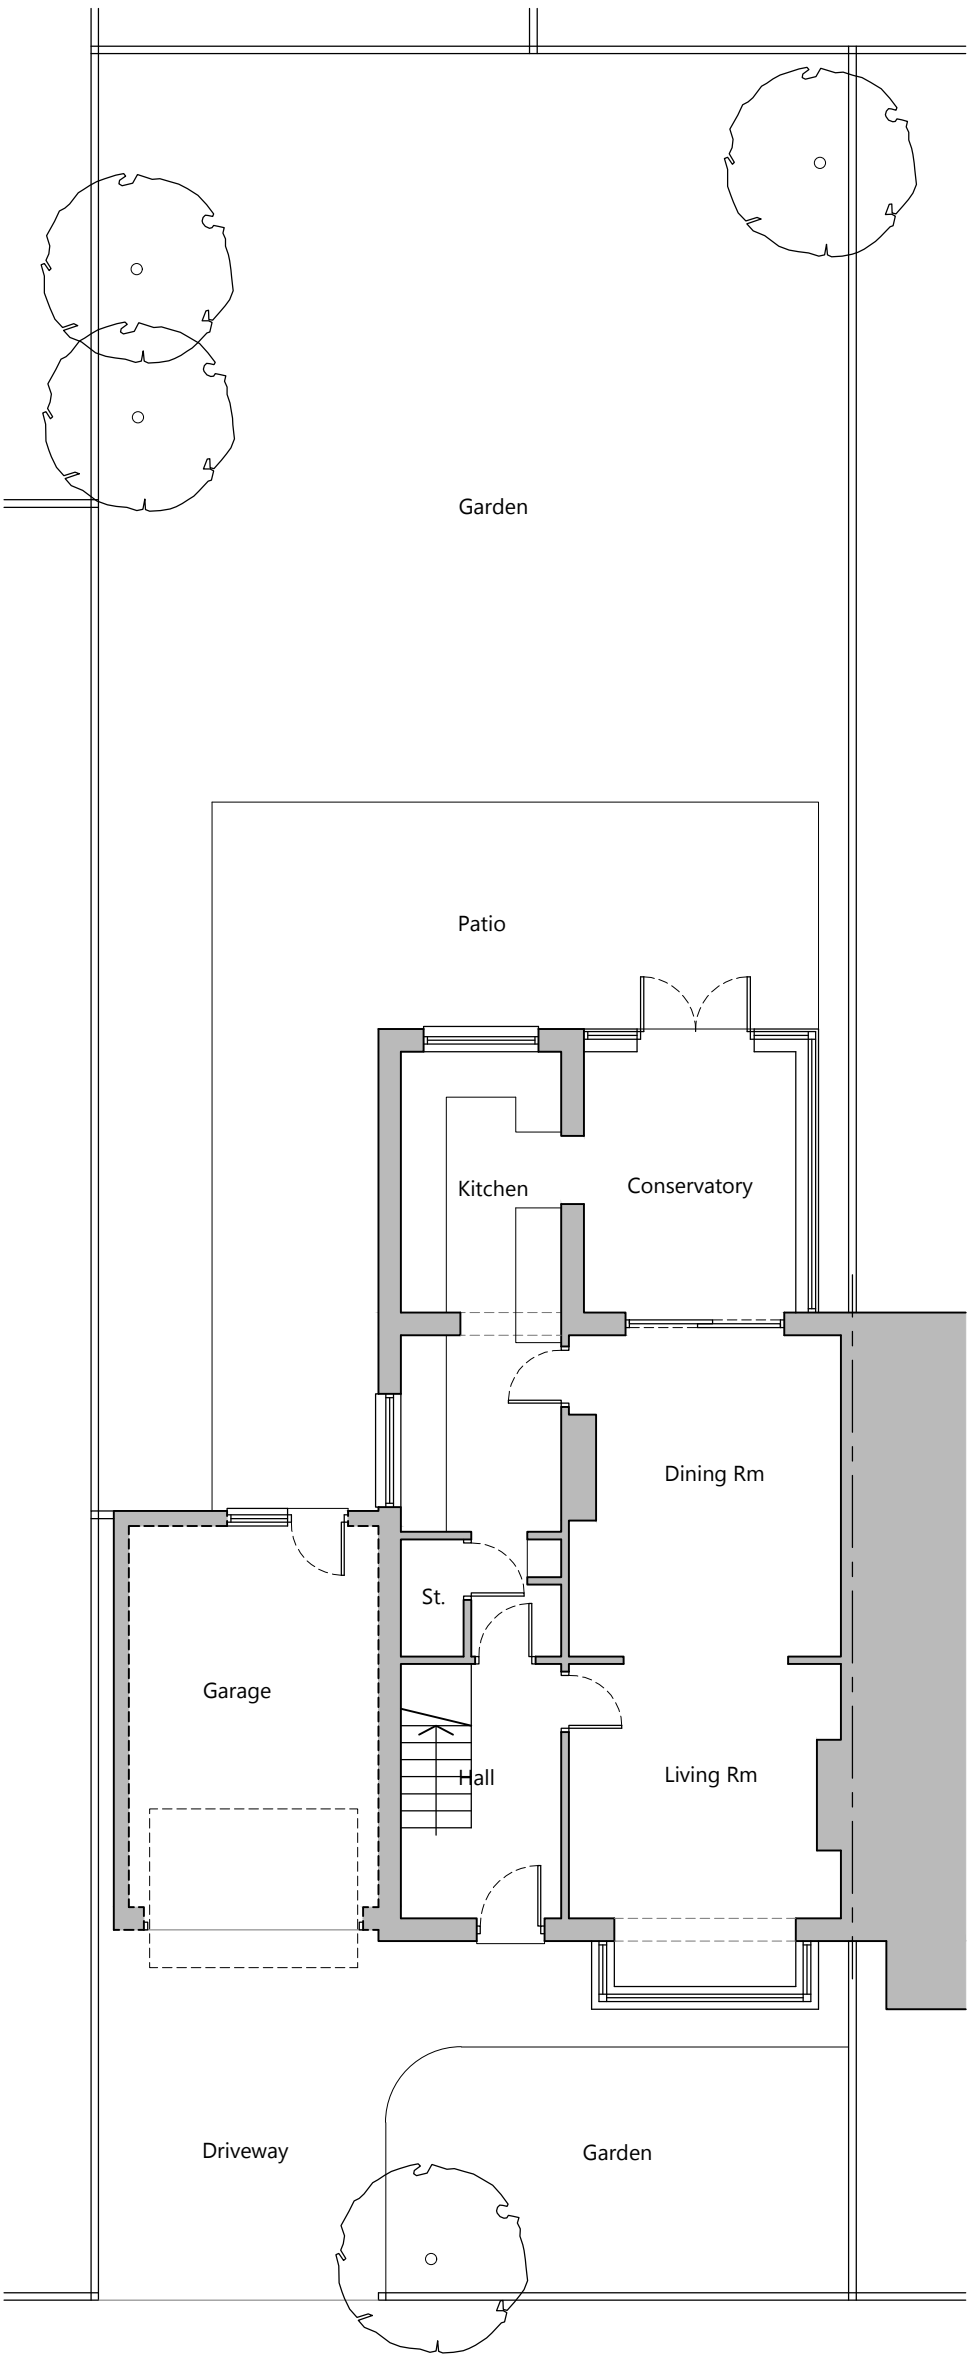

EXISTING SITE & GROUND FLOOR PLAN
1:100