


EXISTING ELEVATIONS

SEE LOCATION PLAN FOR EXISTING HOUSE POSITION

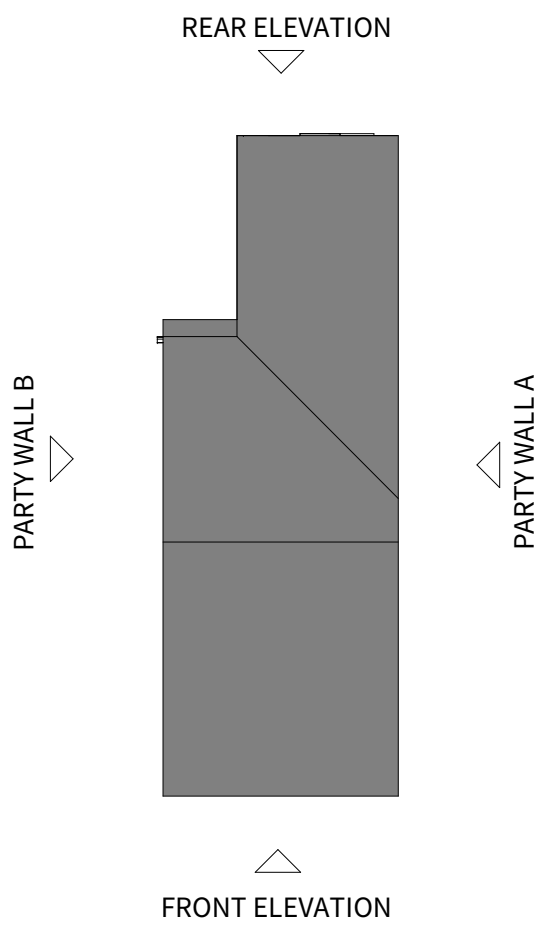

DRAWINGS FOR PLANNING PURPOSES:
THIS IS NOT A CONSTRUCTION DRAWING / PRIOR
TO ANY CONSTRUCTION, PLANNING
PERMISSION, STRUCTURAL ENGINEER INPUT
AND BUILDING CONTROL APPROVAL ARE ALL
REQUIRED IN ORDER TO COMMENCE WORKS ON
ANY NEW EXTENSION(S)

PLANNING

IMPORTANT NOTES:

This drawing is intended solely for the use of Material Studio Architects
(Company No. 12071636) for information and presentation purposes only and
may contain confidential and commercially sensitive information.


Any review, re-transmission, disclosure, copying or modification of it is strictly
forbidden. All trademarks, branding and copyright© can not be used by
anyone without the express written permission of the company. Use of this or
any other drawing signifies consent to any interception we might lawfully carry
out to prevent abuse of these facilities. This drawing with or without terms are
considered subject to contract and is sent without prejudice.

To be read in conjunction with any relevant Structural Engineer's drawings and
any other consultant information.

DO NOT SCALE from drawing, work to figured dimensions only. All dimensions
to be checked by Contractor/Fabricator prior to construction, report all
discrepancies to the Design Team.

Any existing dimensions noted on the drawing are to be checked by the
Contractor prior to commencement of the works.

REV	DESCRIPTION	DATE
CLIENT	Ms Kate Bloor	
PROJECT	The Chorlton Terrace	
ADDRESS	33 Brookfield Avenue, Chorlton, M21 8TX	
DRAWING TITLE	Existing Rear & Side Elevation	
SCALE @ A1	As indicated	DATE 31/08/22
DRAWING NO.	FF2107_3_111	REV
Mob: 07872150948		

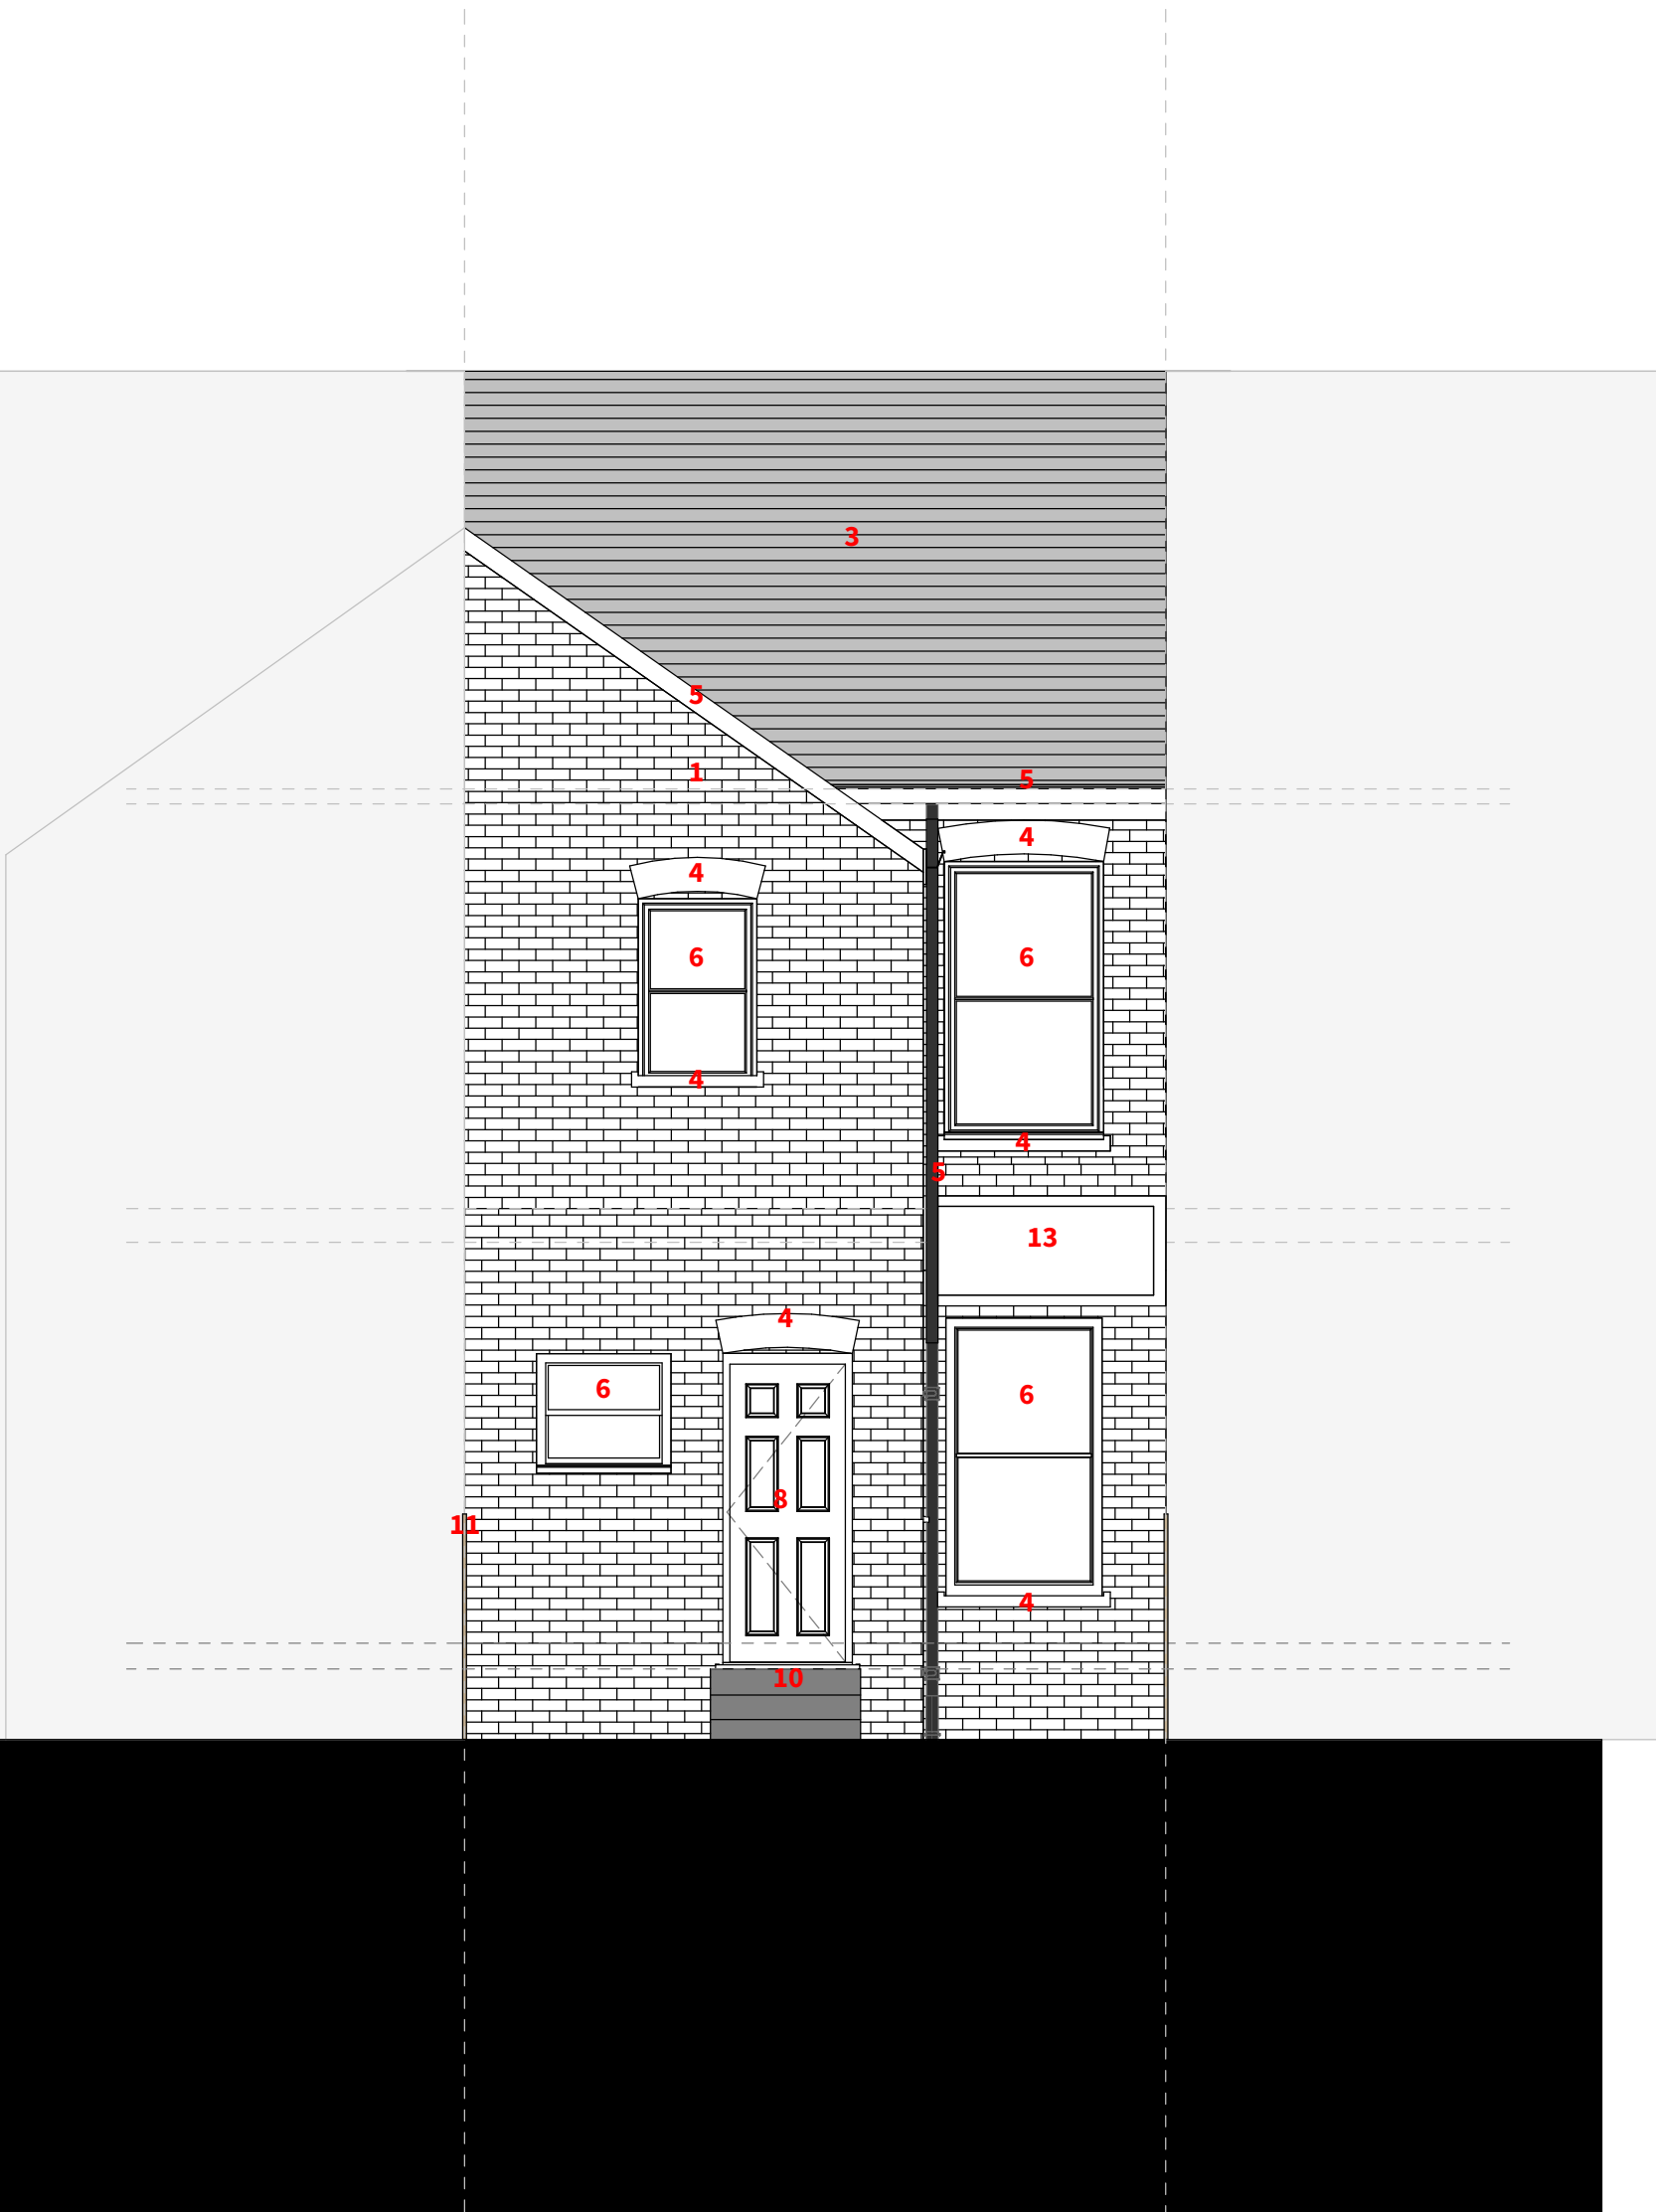

Existing Front Elevation 1:50 / A1
(1:100 / A3)

EXISTING MATERIAL LEGEND:

1. Red Brick Wall

2. Stone Detailing

3. Tile Roof

4. Stone Cills

5. Gutters / Downpipes / Fascia / SVP

6. Timber Framed Windows

7. Party Wall


8. Existing Timber Doors

9. Neighbouring Property

10. Concrete Steps
11. Timber Boundary Fence

12. Boiler Flue

13. Roof Light

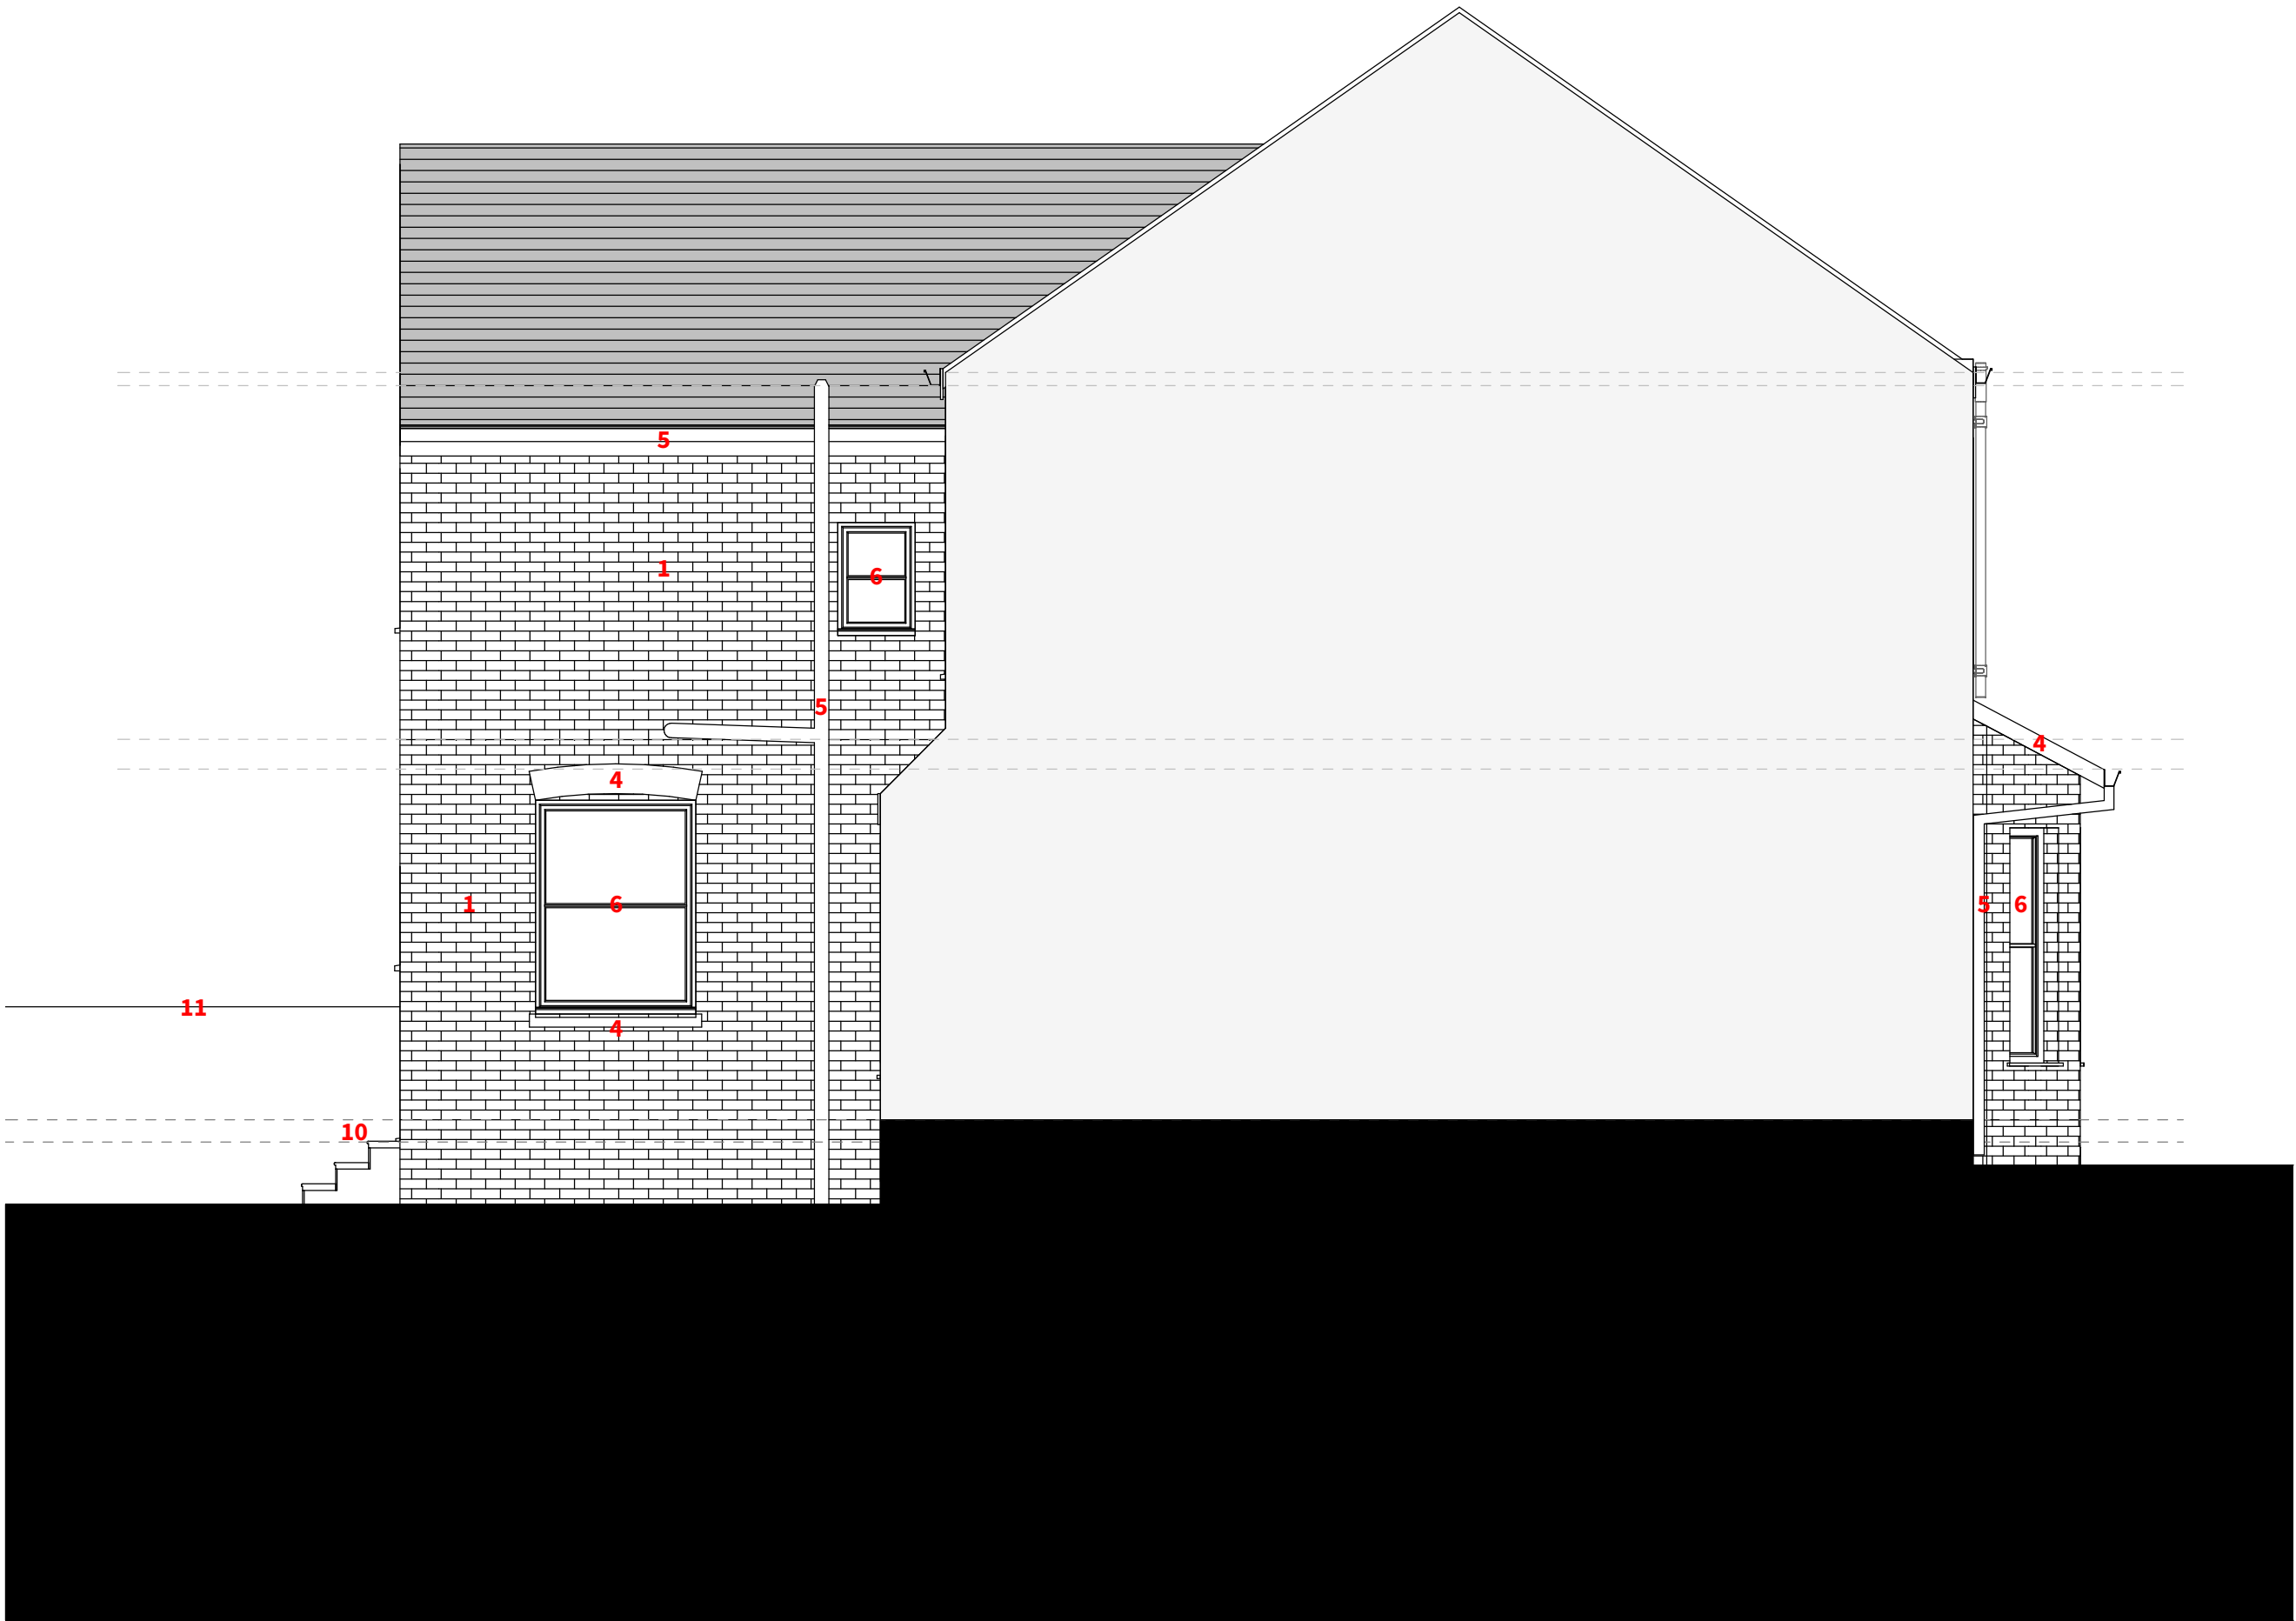

Existing Side Elevation B 1:50 / A1
(1:100 / A3)

