




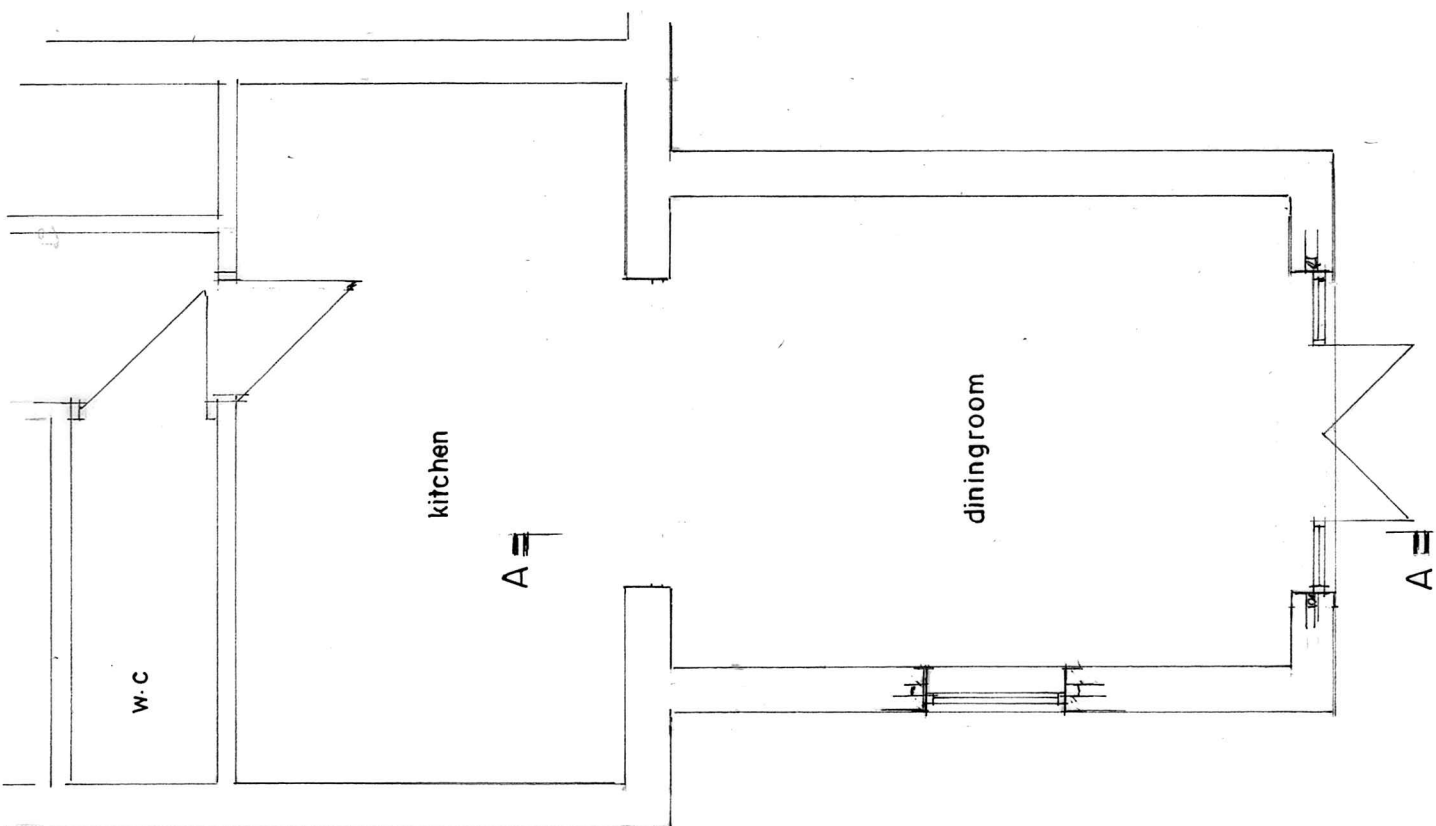


GROUND FLOOR PLAN

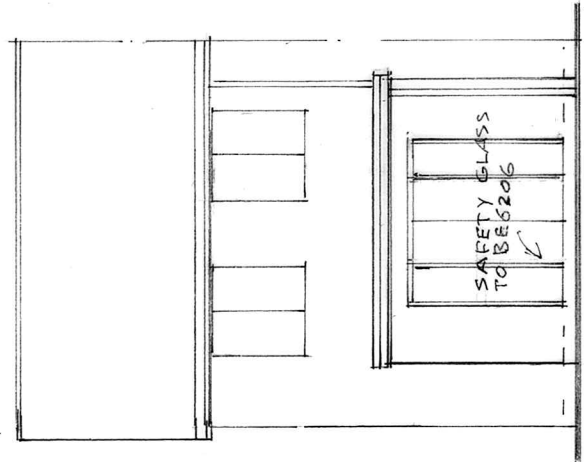


REAR ELEVATION

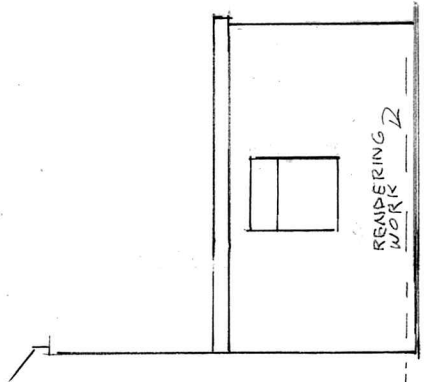



SIDE ELEVATION

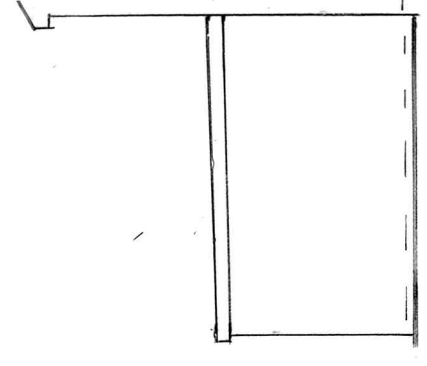


SIDE ELEVATION

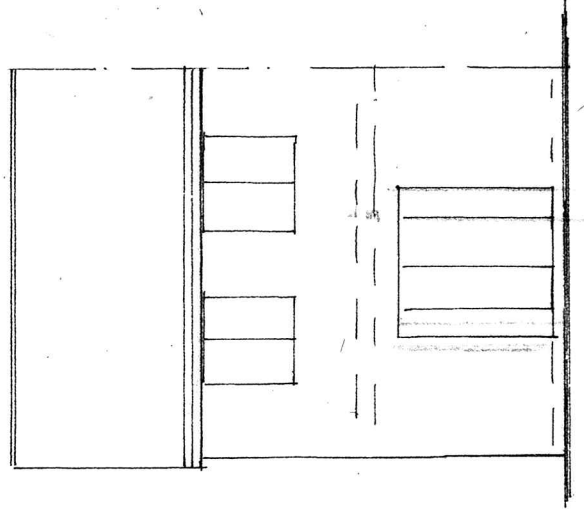

REAR ELEVATION

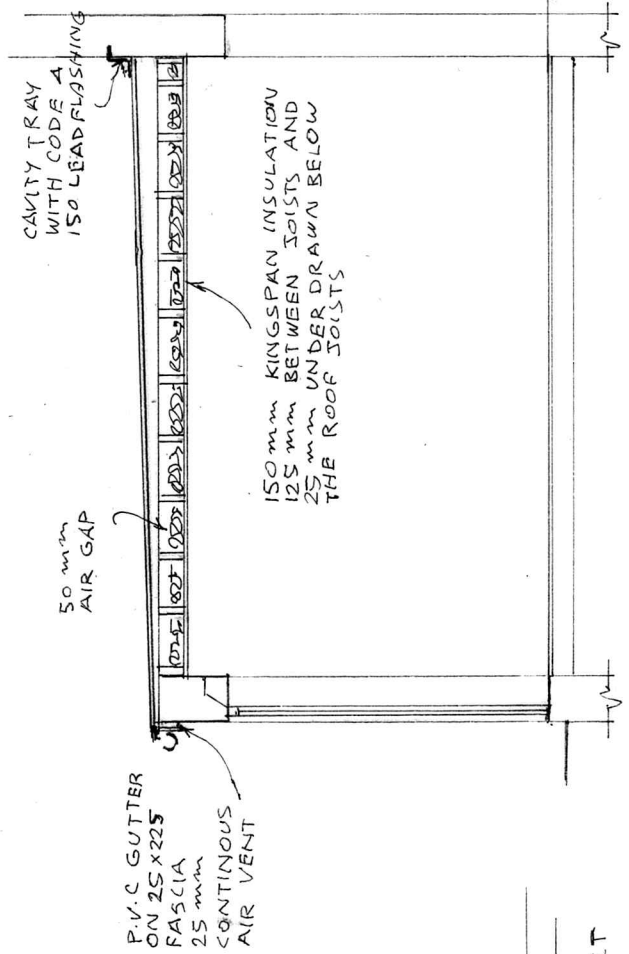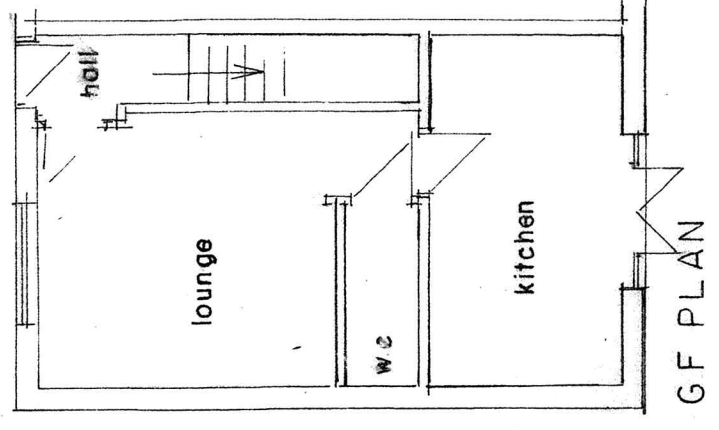

SECTION A.A

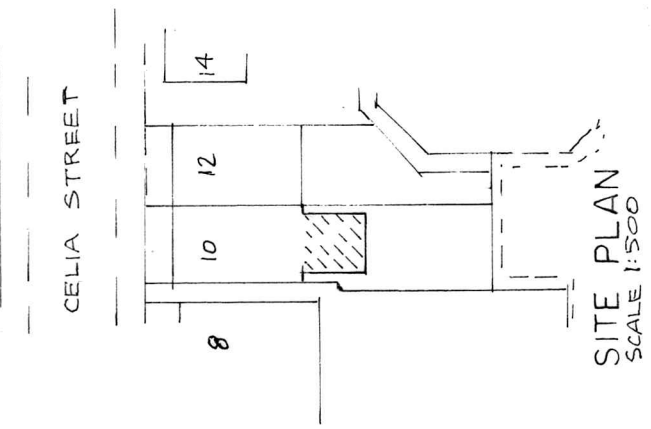

BUILDING DESIGN SERVICES	
M. FAROOQ	
6 Stock Close, Shawclough, Rochdale OL12 6BB	
Tel: 01706 712231 Mob: 07967605763	
RETROSPECTIVE APPLICATION FOR SINGLE STOREY REAR EXTENSION AT 10 CELIA STREET MANCHESTER M8 5UB	
For: Mr MOHAMMAD KASHIF	
Plan & Section	Scale 1:50
Elevation	Scale 1:100
	1840/1