



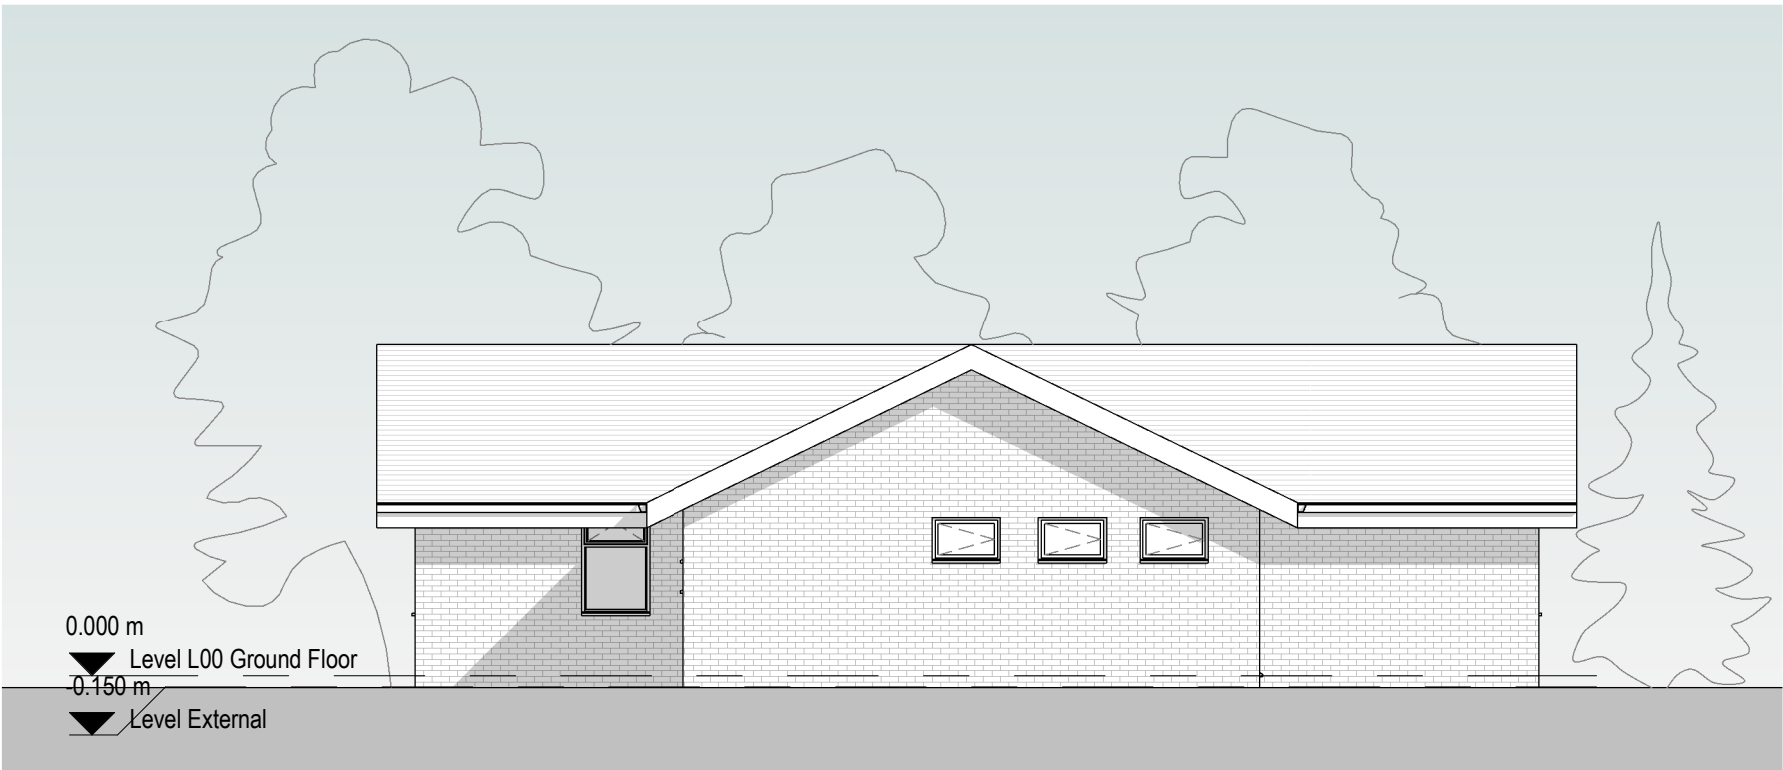

3 Existing North Elevation
1 : 100

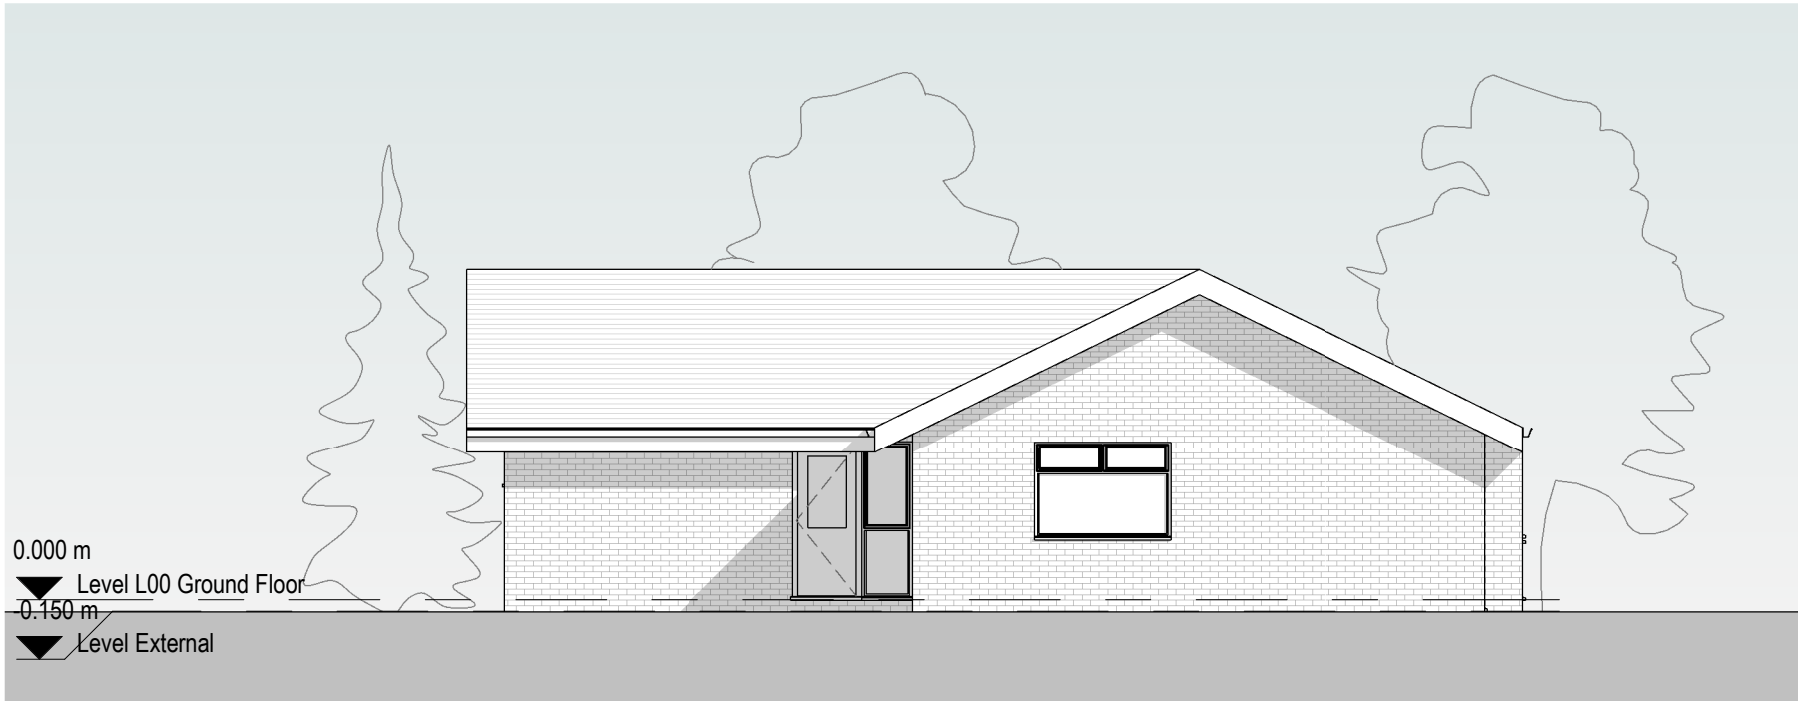

4 Existing West Elevation
1 : 100

General Notes

The Architect shall have no responsibility for any use made of this document other than for that which it was prepared and issued.

All dimensions should be checked on site. Do not scale from this drawing

To be read in conjunction with all other Consultant's drawings.

The Architect to be immediately notified of any discrepancies.

Copyright on this drawing retained by the Architect.

P2 17/08/22 AK SH Amended Plan

P1 09/08/22 AK SH Initial Issue

No. Date Dwn Chk App Revision or reason for issue

Client

COMMUNITY ON SOLID GROUND

createitstudios
... leave an impression

Create It Studios (NW) Ltd
Universal Square
Devonshire Street North
Manchester
M12 6JH

info@createitstudios.co.uk

Project Title

Manley Park Sports & Community
Centre

Scale / North Point

1 : 100

Drawing Title

Existing North & West Elevations

Drawing Number
A1452(01)AP004

Drawing Status
Preliminary

Revision
P2