




© copyright 2022
This drawing and the copyrights and patents therein are the designer's property and may not be used or reproduced - only under contract.


ALL DIMENSIONS TO BE CHECKED ON SITE.
DO NOT SCALE FROM THIS DRAWING EXCEPT FOR THE PURPOSES OF LOCAL AUTHORITY PLANNING

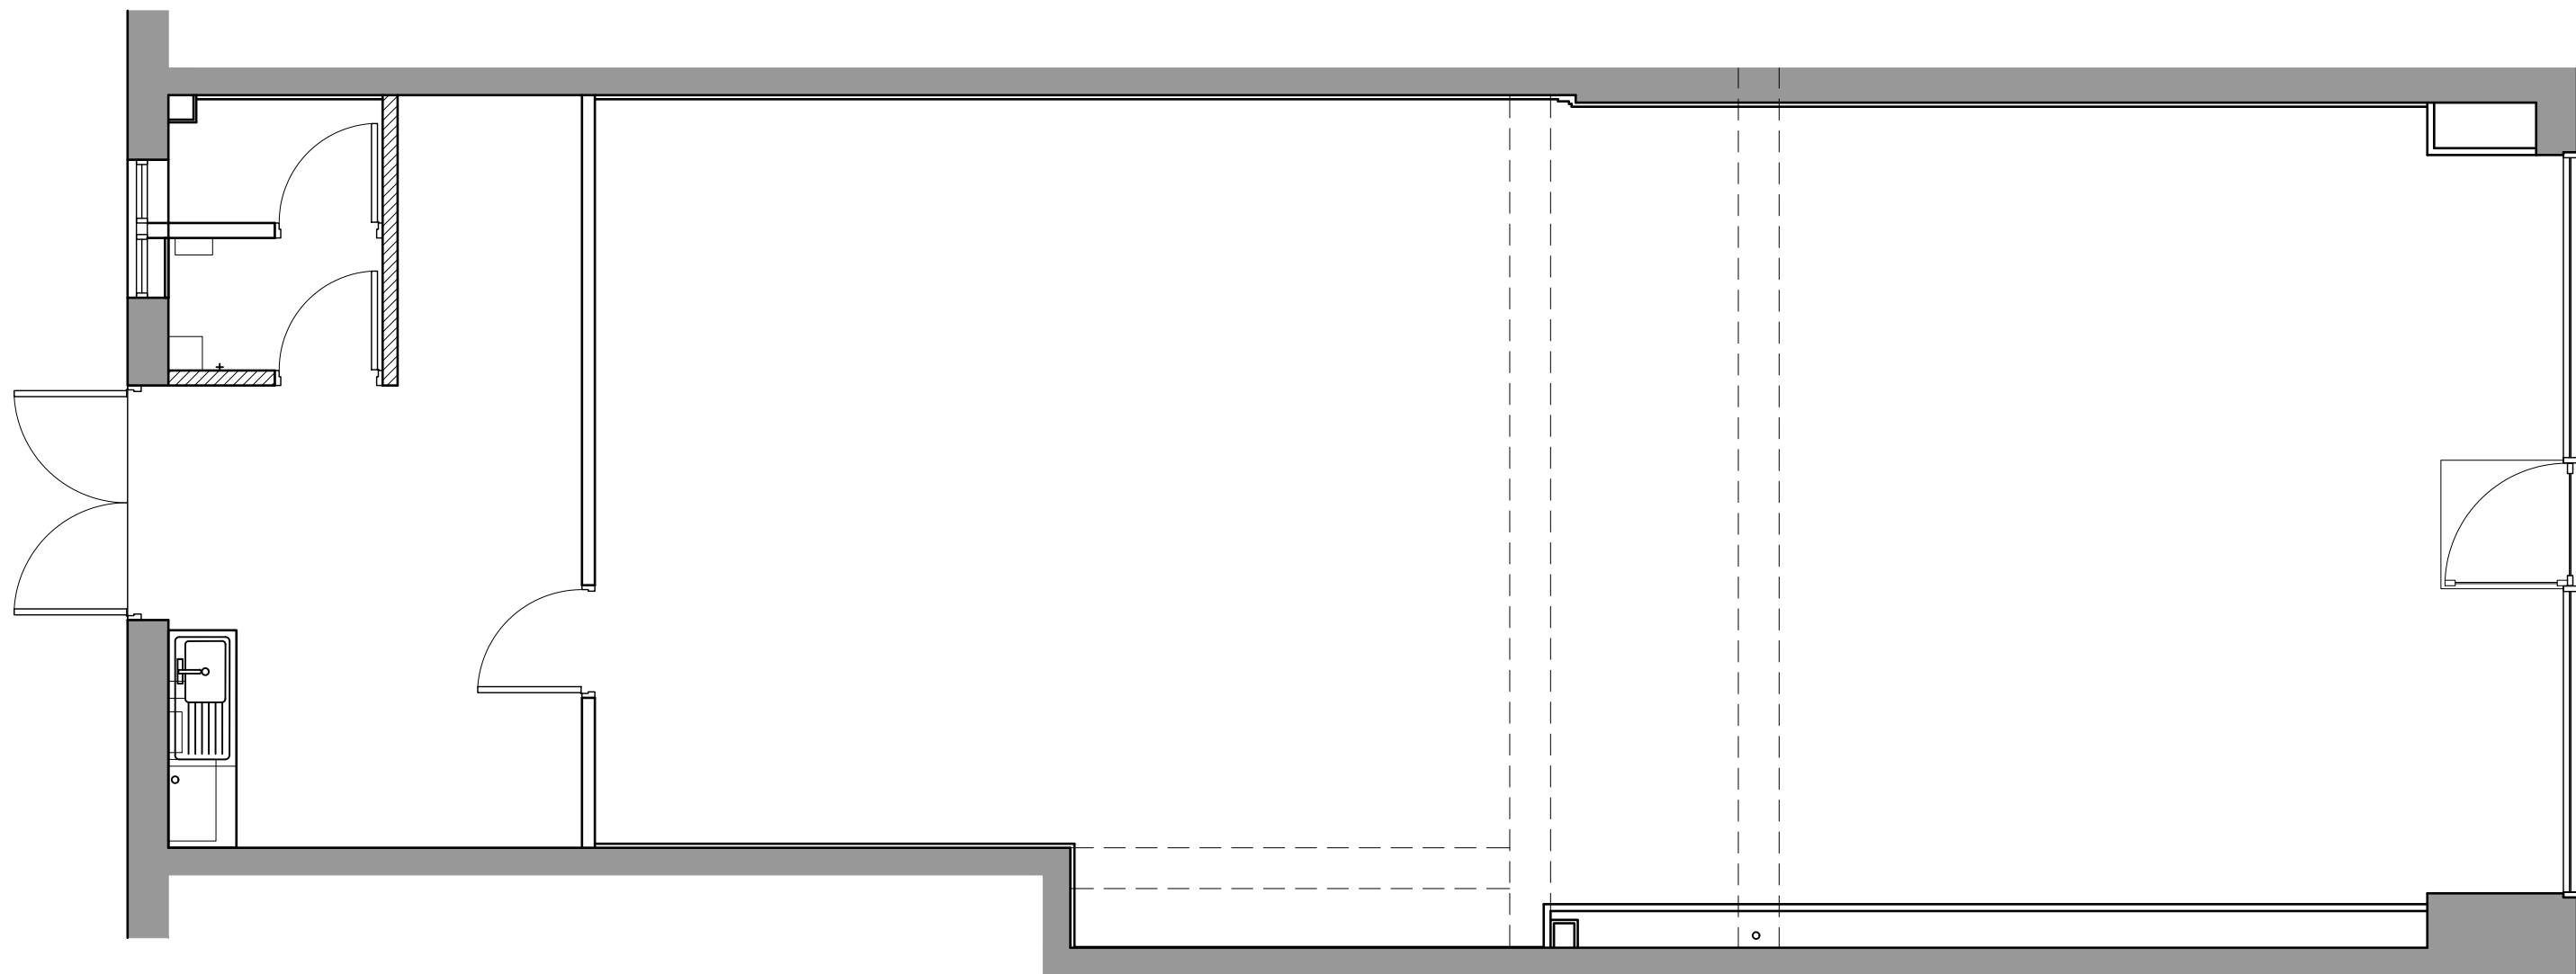

Existing Ground Floor Plan

Existing brick column

- WALL KEY:
- STRUCTURAL WALL
 - NEW STRUCTURAL WALL
 - NON STRUCTURAL WALL
 - NEW NON STRUCTURAL WALL
 - EXISTING PARTITION
 - NEW PARTITION

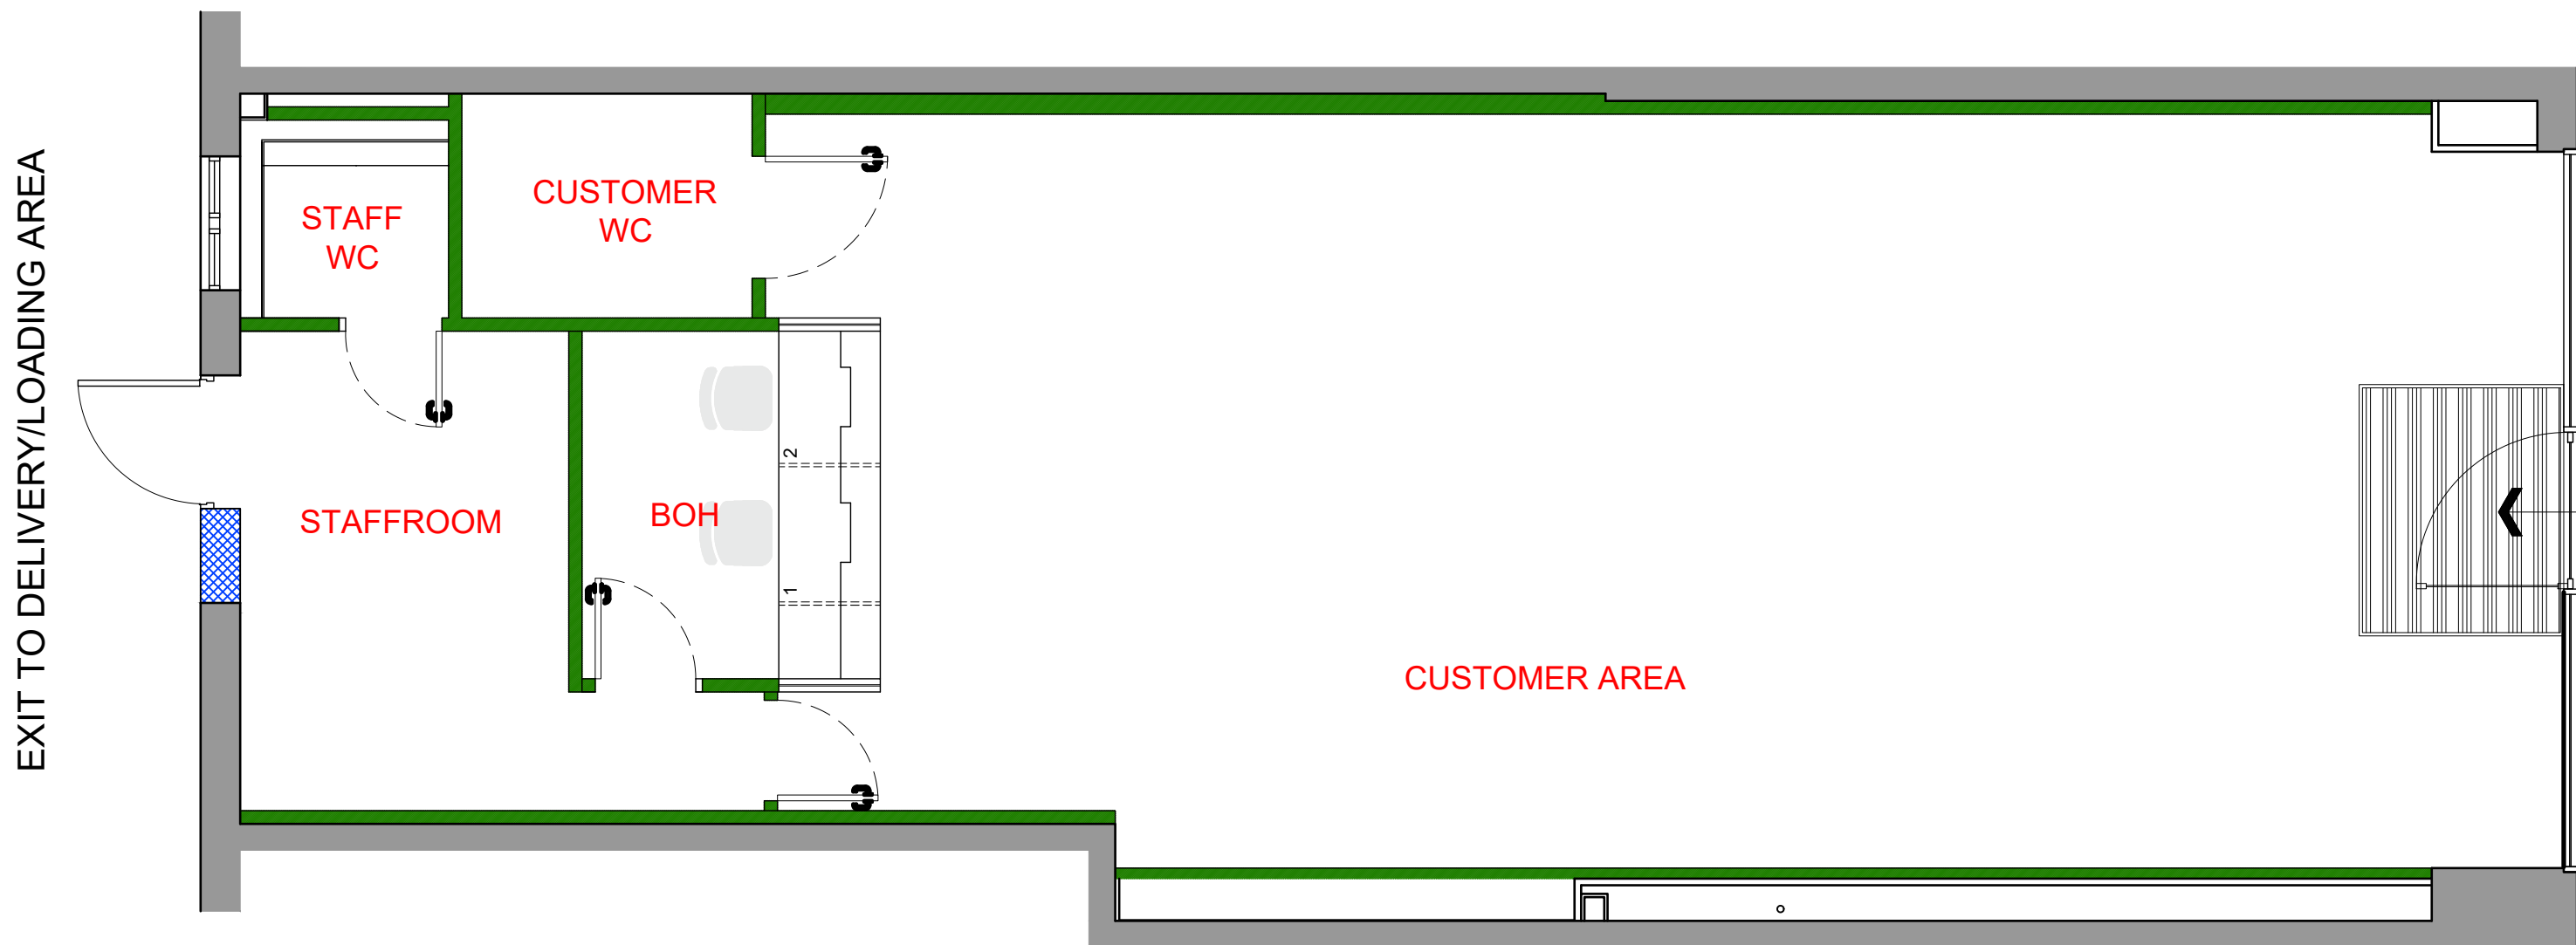

Proposed Ground Floor Plan

Change of Use subject of a separate planning application PP-11498764

MAIN ENTRANCE FROM
SHOPPING CENTRE
PEDESTRIAN AREA



unit address
HARPURHEY
UNIT 23
HARPURHEY SHOPPING CENTRE
LEE ROAD, MANCHESTER
M9 4DH

drawing title
External Alterations & Signage
Existing & Proposed Ground Floor Plans

drawn by	checked	date
SF	KTJ	14-07-2022

scale
1:50 @ A1

drawing no.	revision
14604-200-12	A