


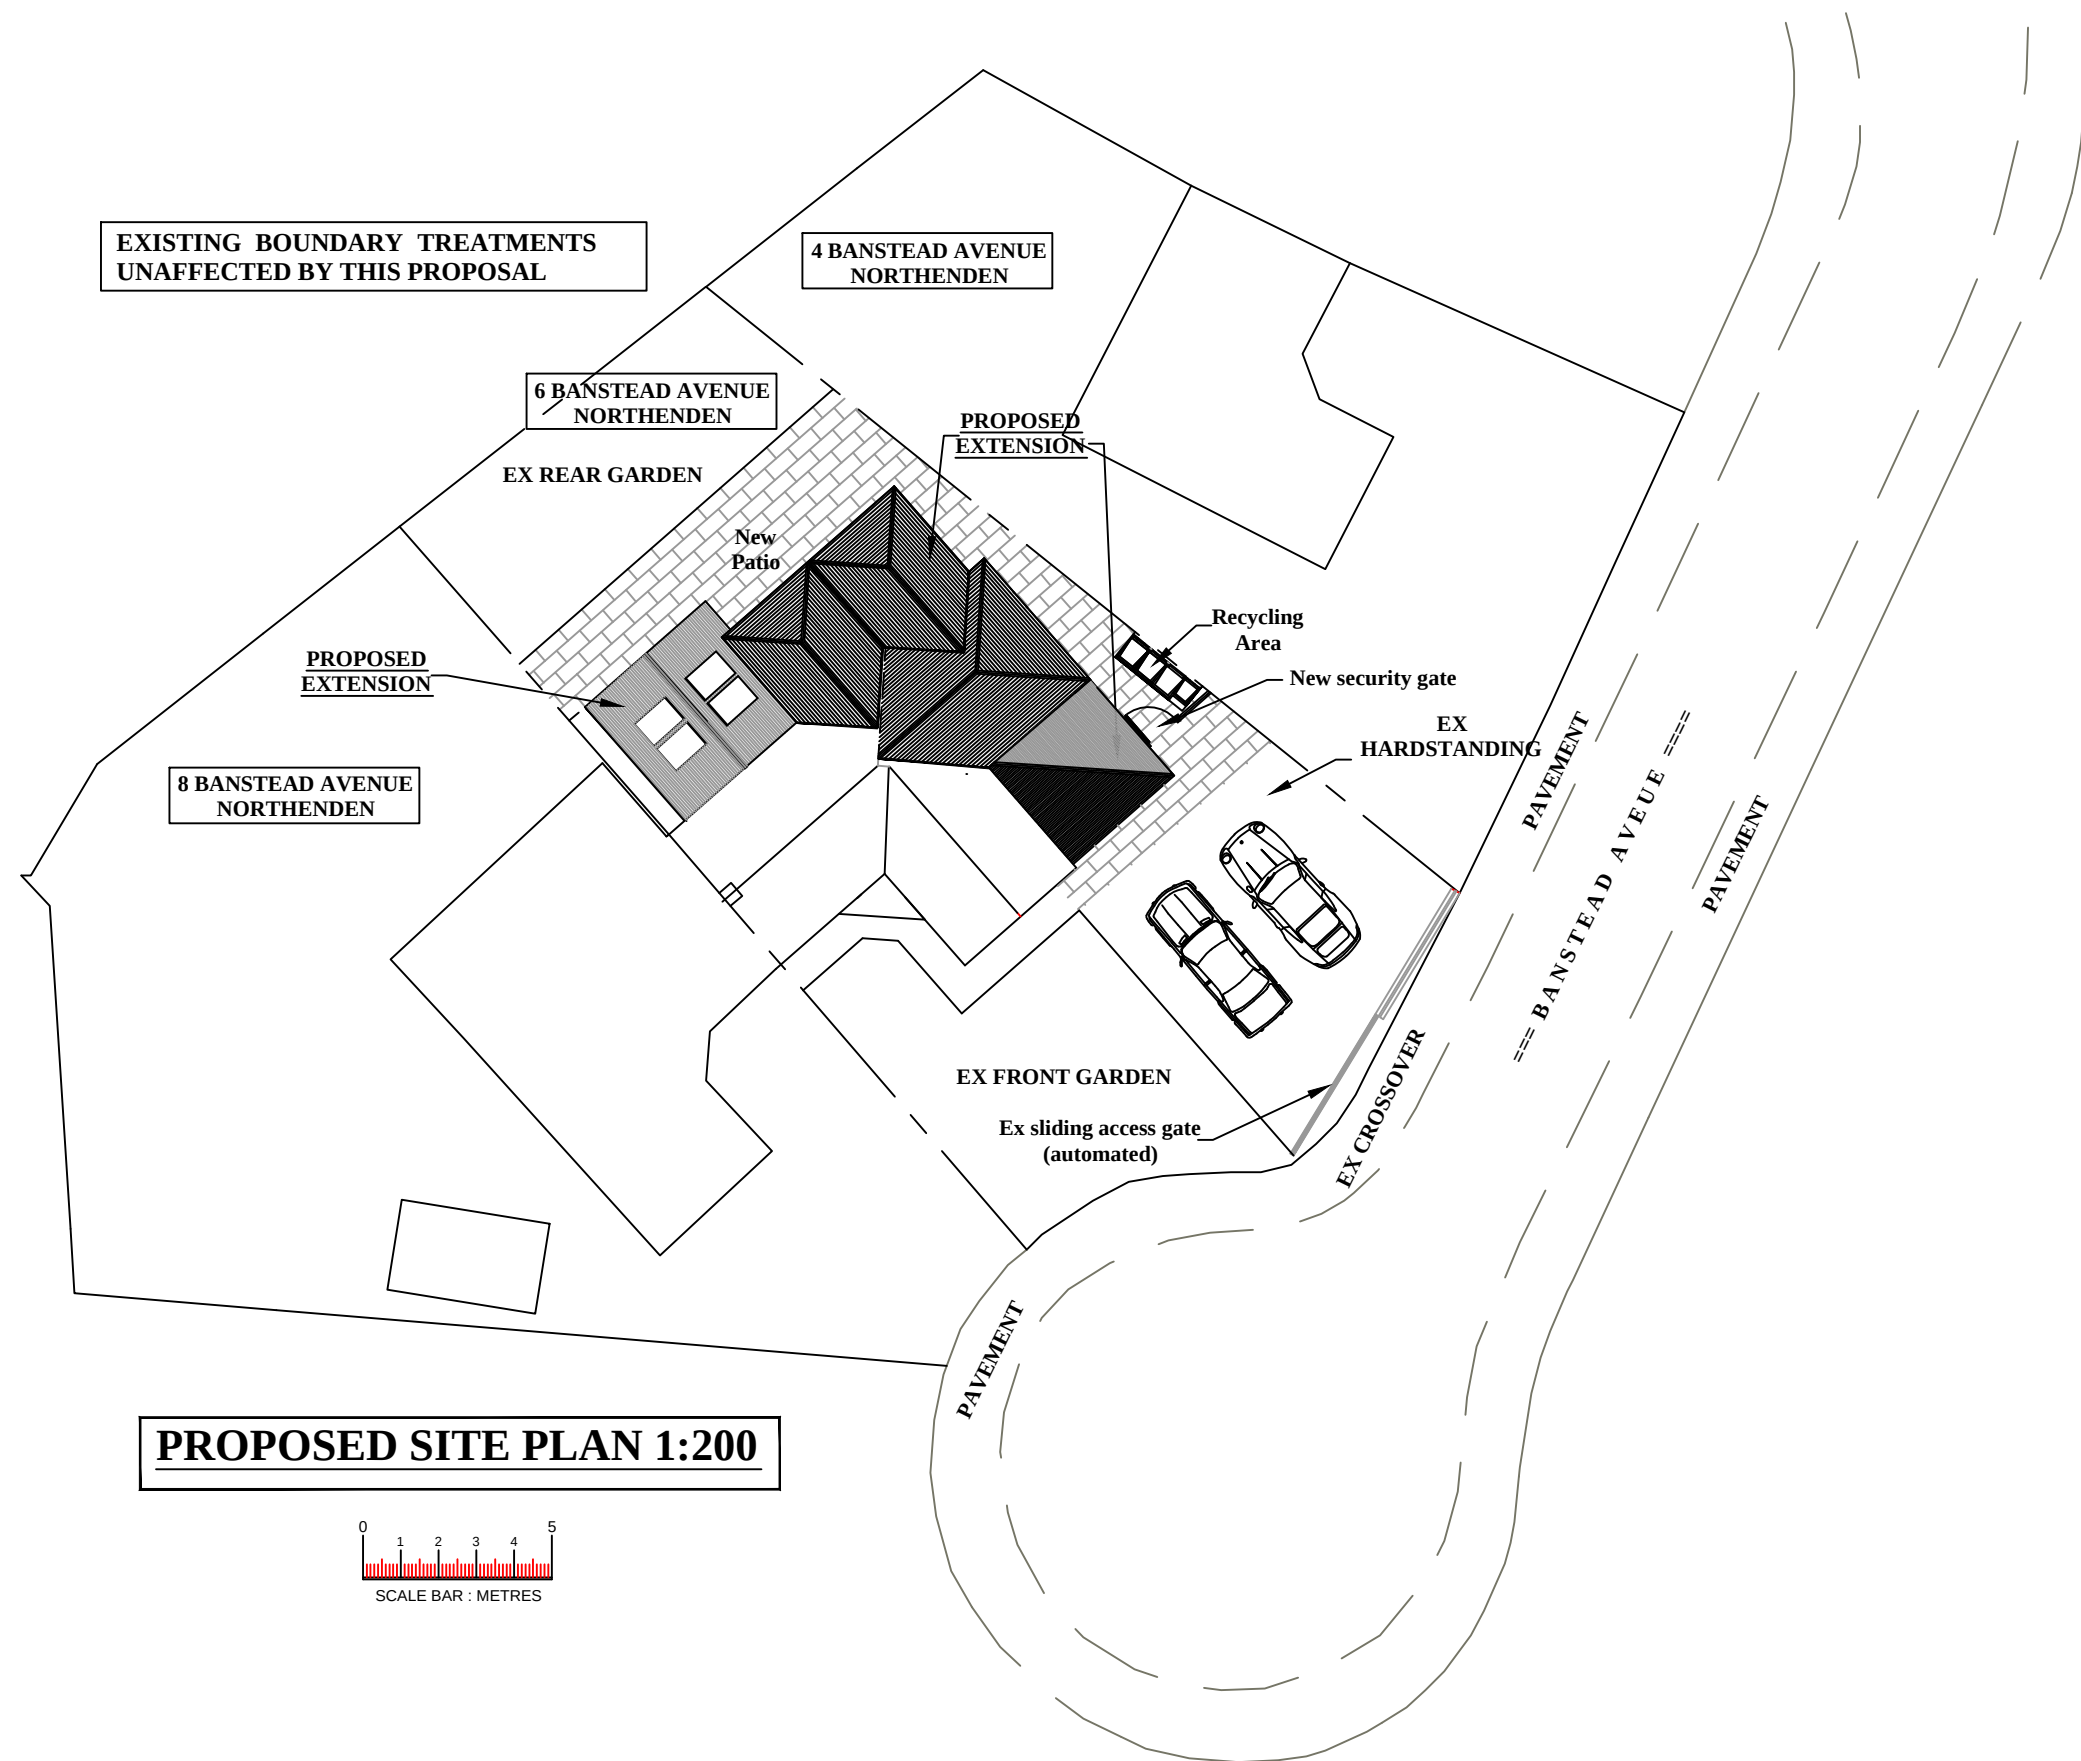

EXISTING BOUNDARY TREATMENTS
UNAFFECTED BY THIS PROPOSAL

4 BANSTEAD AVENUE
NORTHENDEN

6 BANSTEAD AVENUE
NORTHENDEN

EX REAR GARDEN

PROPOSED
EXTENSION

New
Patio

PROPOSED
EXTENSION

8 BANSTEAD AVENUE
NORTHENDEN

Recycling
Area

New security gate

EX
HARDSTANDING

EX FRONT GARDEN


Ex sliding access gate
(automated)

EX CROSSOVER

PAVEMENT
BANSTEAD AVENUE
PAVEMENT

PAVEMENT

PROPOSED SITE PLAN 1:200

 

Project Title:	PROPOSED EXTENSION	
Project Address:	6 BANSTEAD AVENUE NORTHENDEN M22 4AQ	
Drawn by:	DAC	Checked by: DAC
Date:	27/08/22	Scale: 1:200 @ A3

DAC Designs

100 Cromwell Road
Stretford
Manchester
M32 8QL

Tel:- 0161 865 9340
Mob:- 07857 656 323

Drawing No.	Revision
27-08-22-4	-