



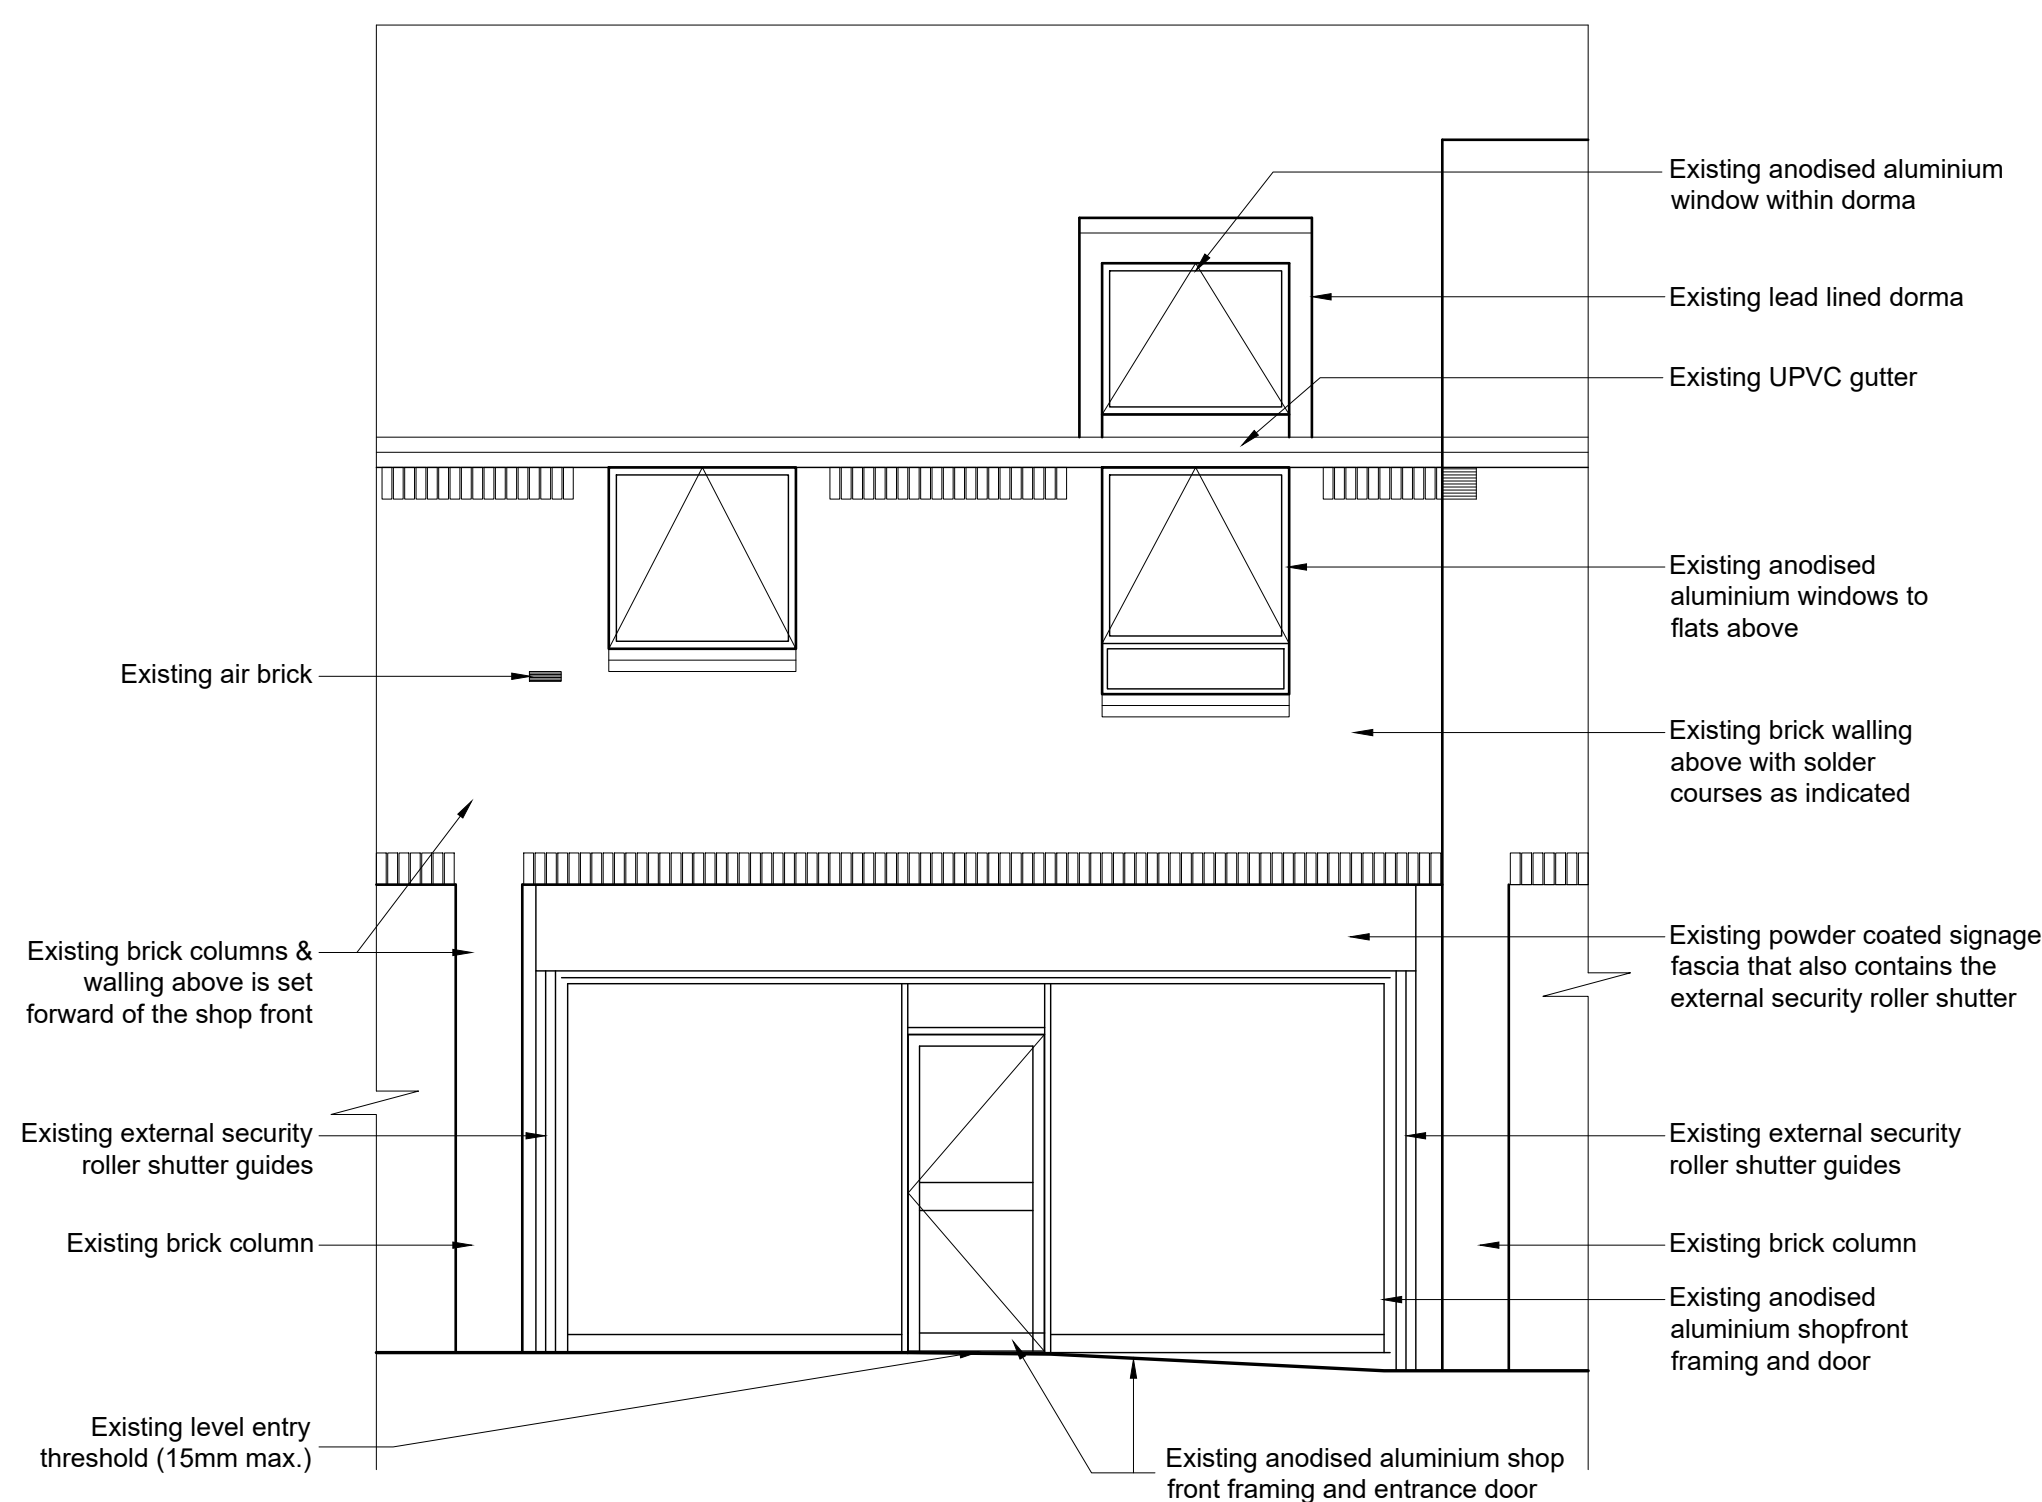

Existing Front Elevation



Existing Shop Front - Photo

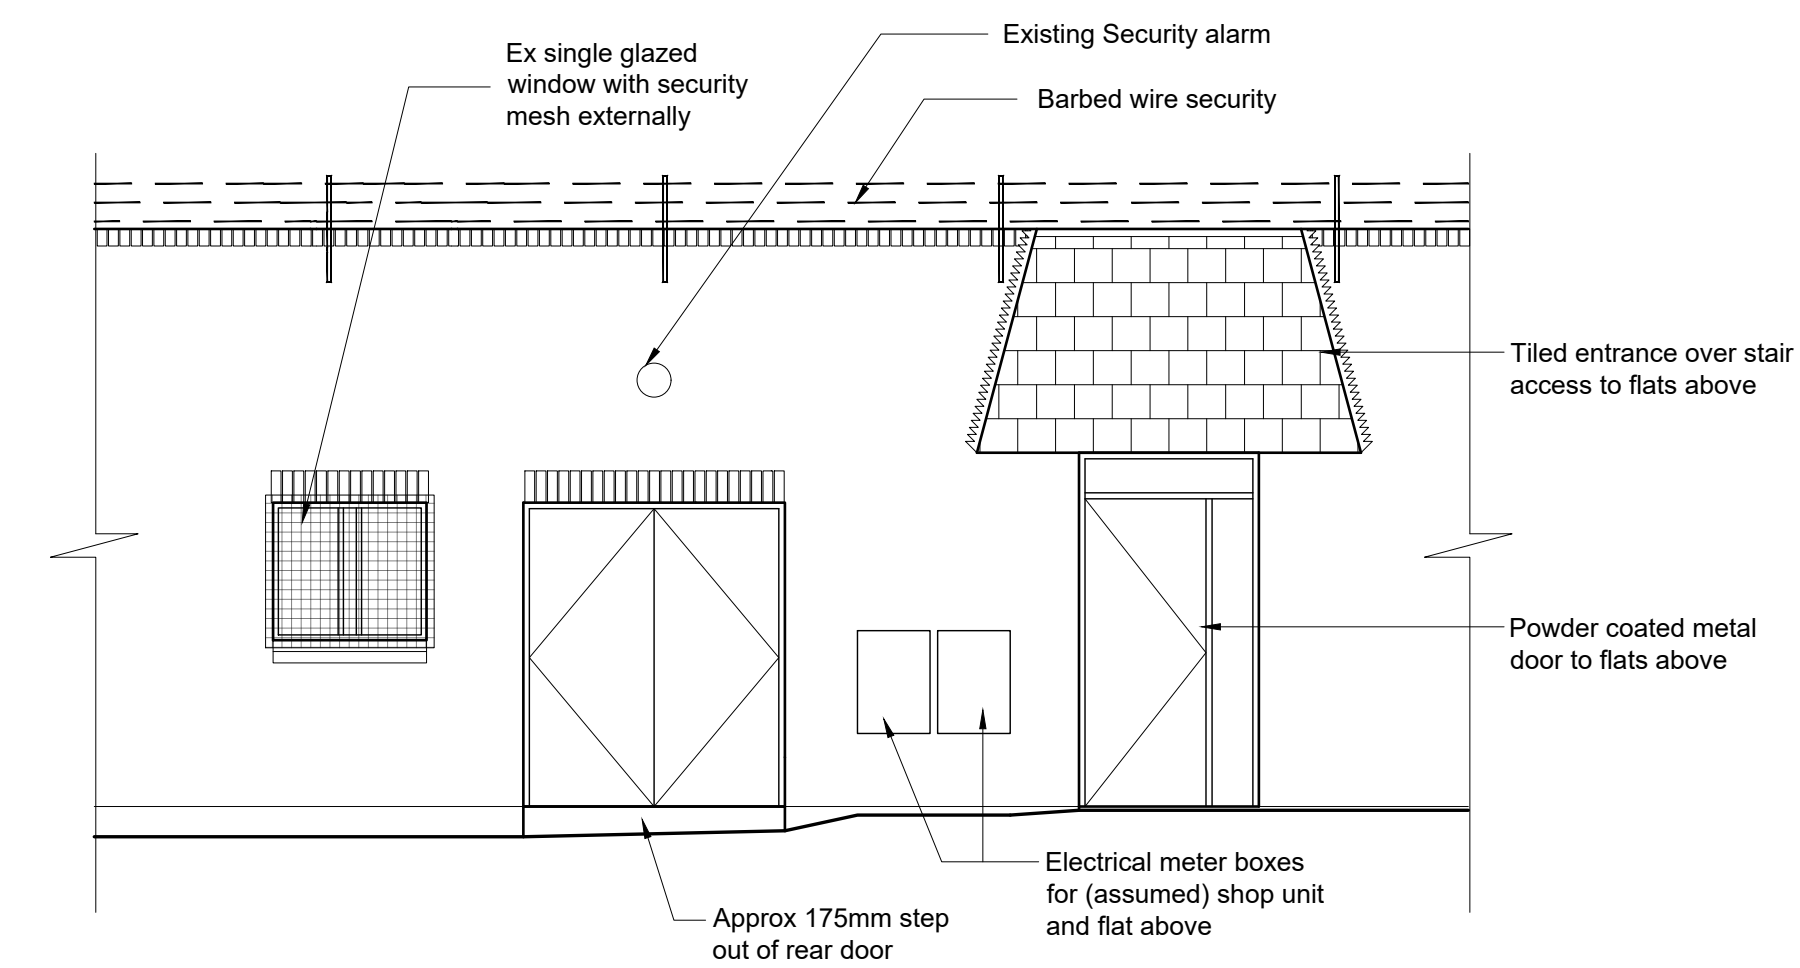

Existing Rear Elevation




Proposed Front Elevation

Change of Use subject of a separate planning application PP-11498764



Existing Shop Rear - Photo

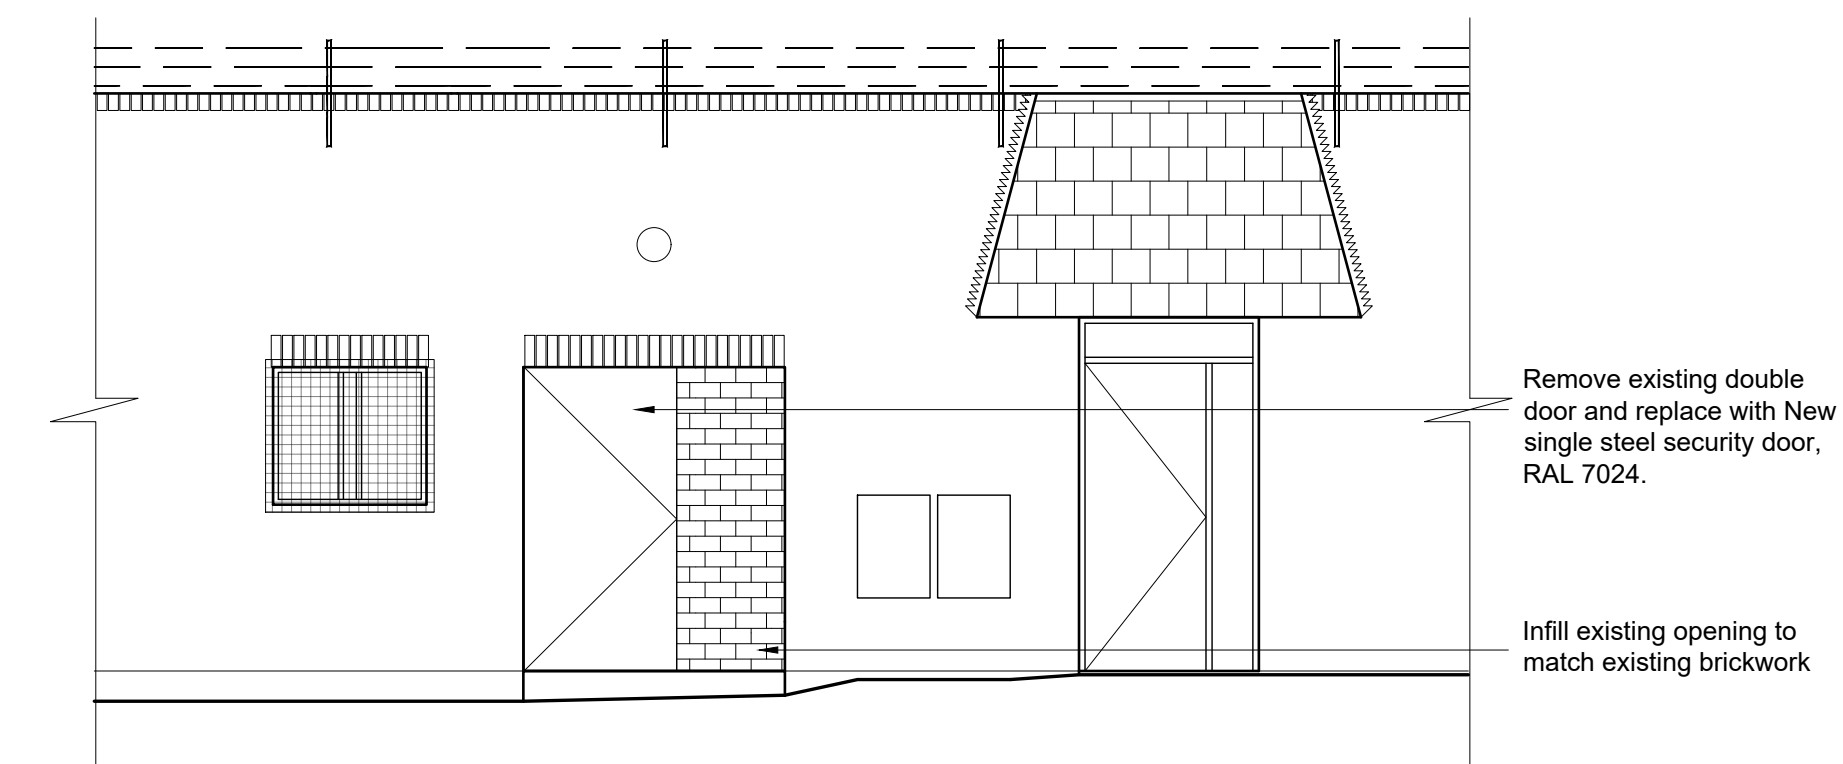

Proposed Rear Elevation

A	23.08.22	Planning Portal number added.
rev	date	description



unit address
HARPURHEY
UNIT 23
HARPURHEY SHOPPING CENTRE
LEE ROAD, MANCHESTER
M9 4DH

drawing title
External Alterations & Signage
Existing & Proposed External Alterations

drawn by	checked	date
SF	KTJ	14-07-2022

scale
1:50 @ A1

drawing no.	revision
14604-200-11	A