

GENERAL NOTES:


- THIS DRAWING IS TO BE READ IN CONJUNCTION WITH ALL RELEVANT ARCHITECTS AND ENGINEERS DRAWINGS AND SPECIFICATIONS.
- DO NOT SCALE THIS DRAWING. ANY AMBIGUITIES, OMISSIONS AND ERRORS ON DRAWINGS SHALL BE BROUGHT TO THE ENGINEERS ATTENTION IMMEDIATELY. ALL DIMENSIONS MUST BE CHECKED / VERIFIED ON SITE.
- ALL DIMENSIONS ARE IN METRES UNLESS NOTED OTHERWISE.
- ALL CONNECTIONS / BACKDROPS IN ACCORDANCE WITH UU STANDARD DETAIL STND/19/007A
- ALL DETAILS BASED ON SURVEY OF CHAMBERS AUGUST 2021 BY CHARTRANGE. FULL CONSTRUCTION UNKNOWN. DETAILS ARE INDICATIVE U.N.O.

NOTE:
SUBJECT TO APPROVAL BY UNITED UTILITIES.
NOT FOR CONSTRUCTION.

REFERENCE DRAWINGS:

DRAINAGE LAYOUT
CURTINS 'PROPOSED DRAINAGE LAYOUT' DRG No. GCH-CUR-XX-XX-DR-C-92002

C02	REVISED FOUL MANHOLE TO MS COMMENT.	13.09.21	AMB	PT
C01	CONSTRUCTION ISSUE	01.09.21	JDN	AMB
Rev:	Description:	Date:	By:	Chkd:

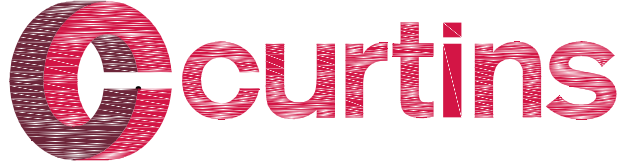

Units 24 & 25, Riverside Place, K-Village, Lound Road, Kendal, Cumbria, LA9 7FH
01539 724823
kendal@curtins.com
www.curtins.com

Structures • Civils • Environmental • Infrastructure • Transport Planning • Sustainability • Expert Advisory Services
Birmingham • Bristol • Cardiff • Douglas • Dublin • Edinburgh • Glasgow • Kendal • Leeds • Liverpool • London • Manchester • Nottingham

Status: **SUITABLE FOR STAGE APPROVAL** **S4**

Client: **MORGAN SINDALL**


Project: **MCC GORTON COMMUNITY HUB**

Dwg Title: **DRAINAGE DETAILS SHEET 3**


Project No:	Size:	Date:	Drawn By:	Designed By:	Checked By:
062407	A1	AUGUST 2019	JDN	AB	AB
Scale:	1:200				

Project Code: Originator: Zone: Level: Type: Discipline: Category / Number: Rev:


GCH - CUR - XX - XX - DR - C - 92005 -C02

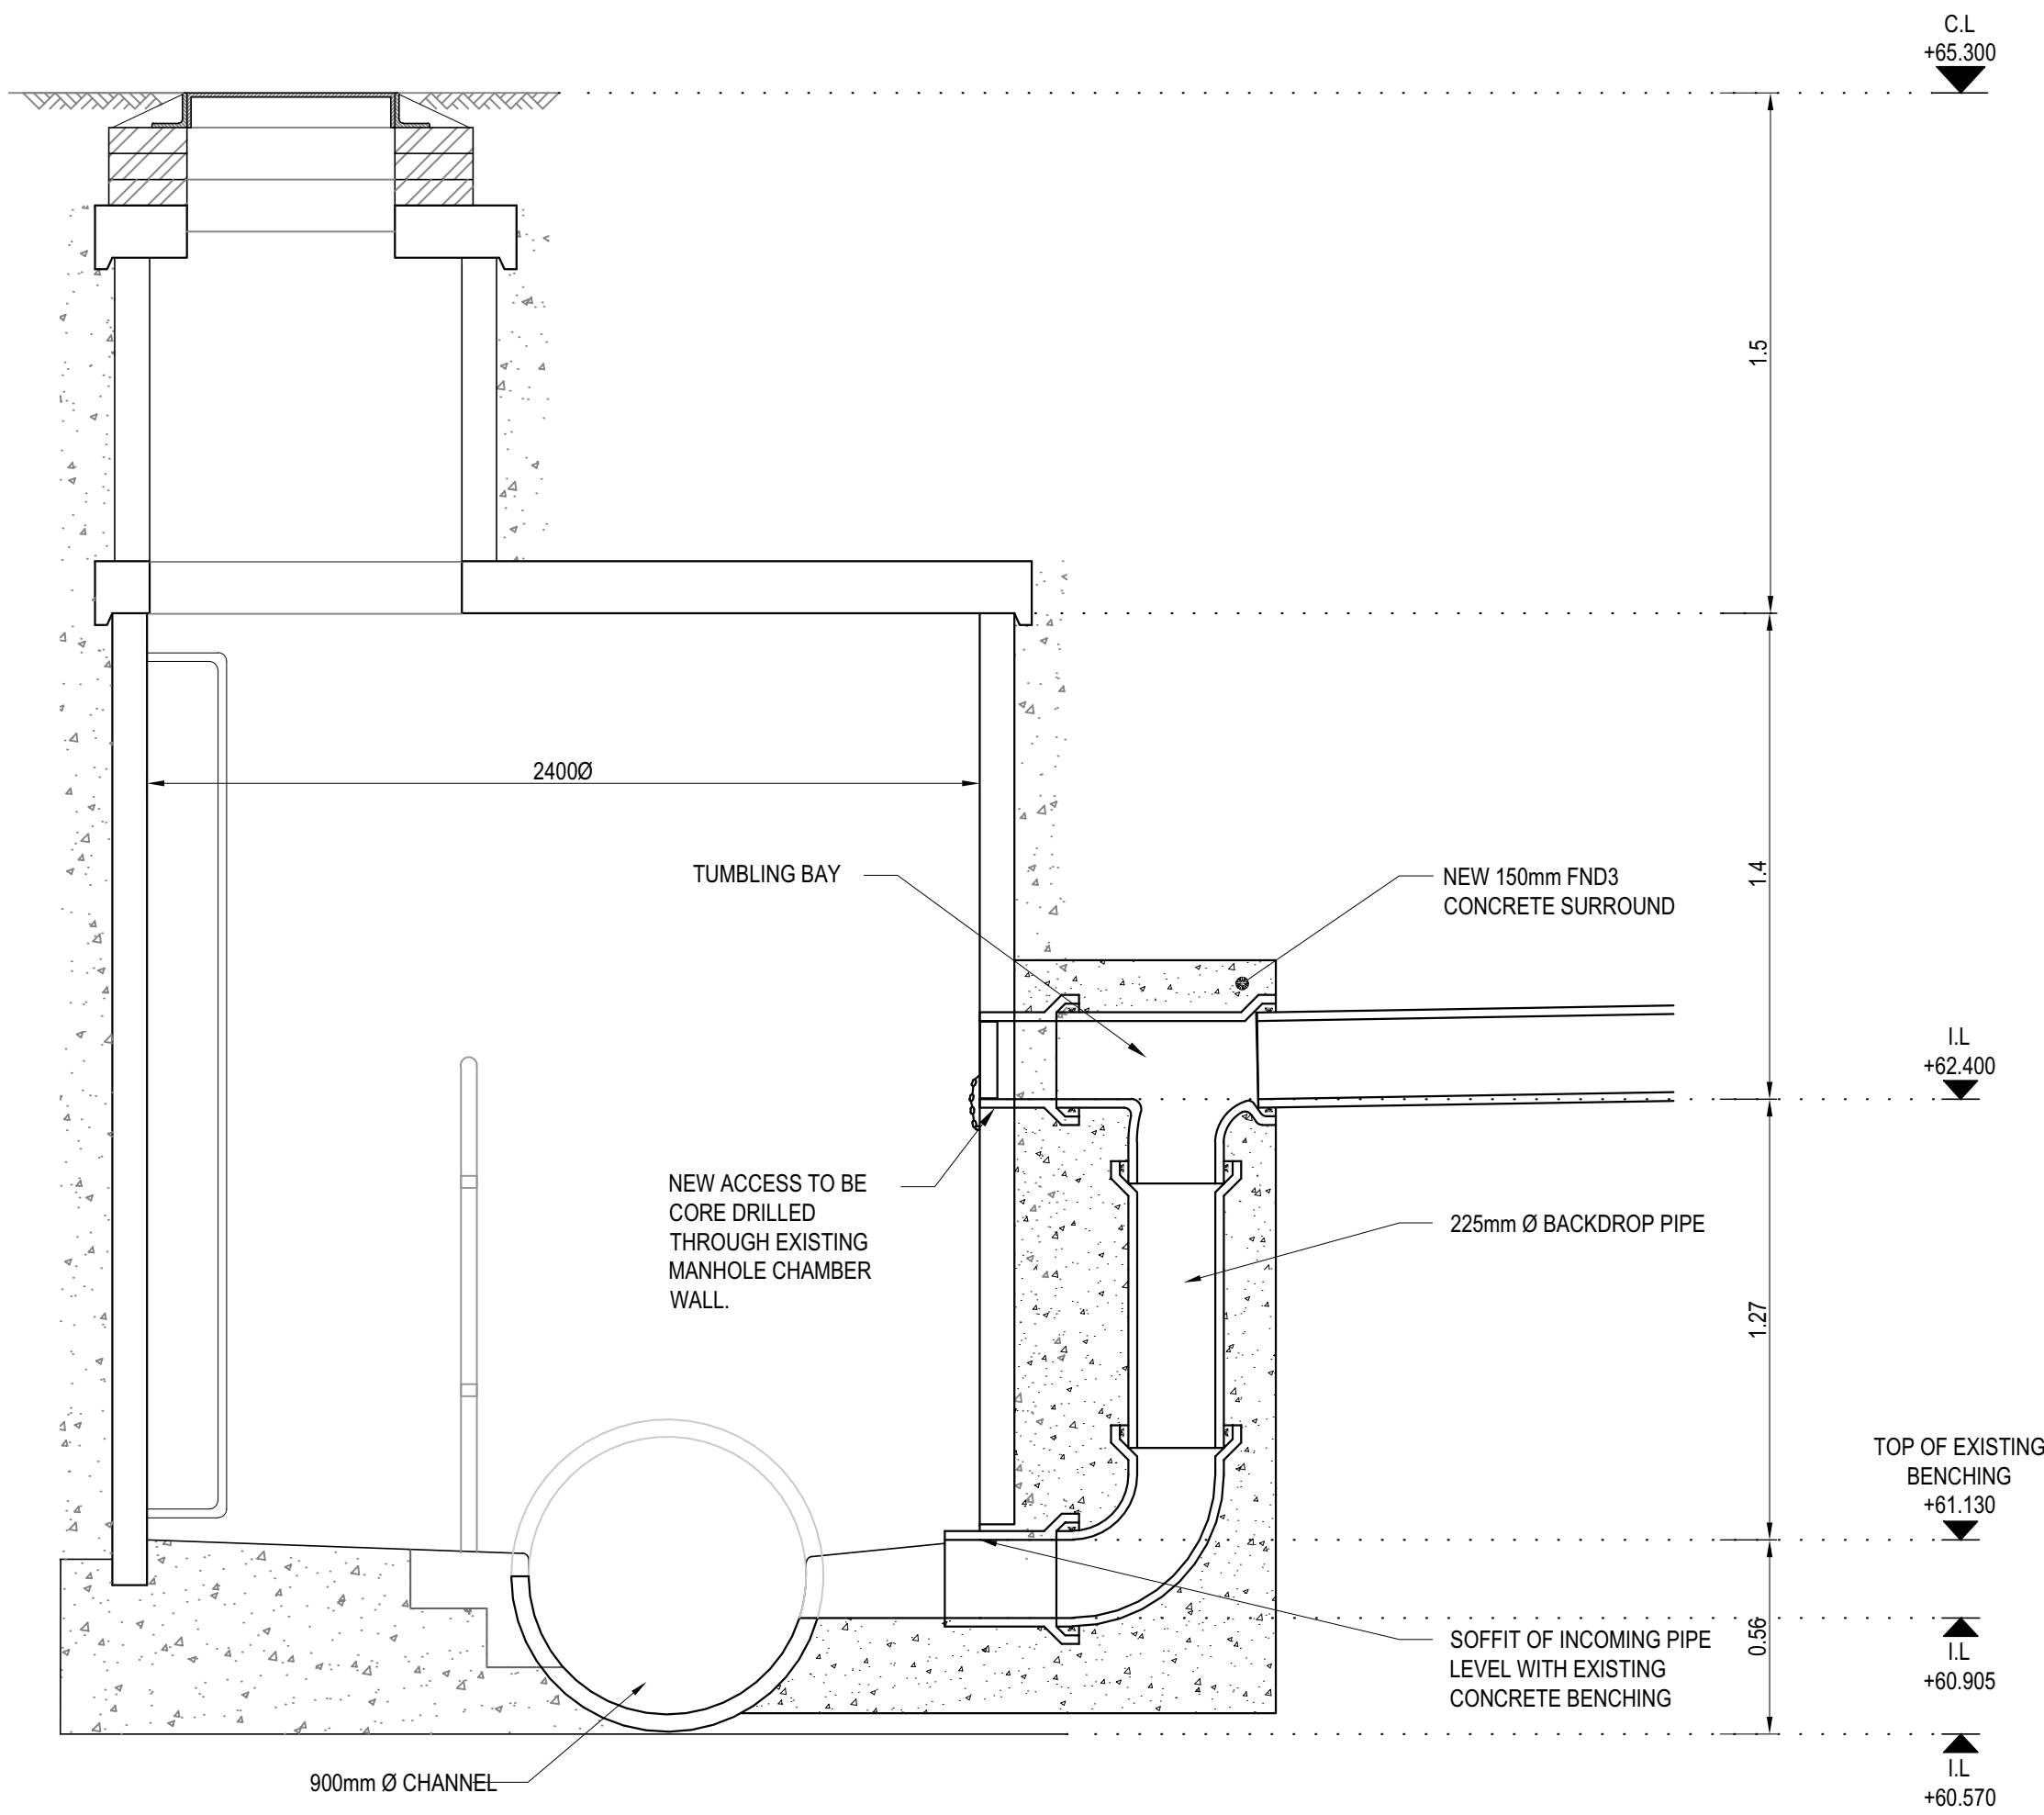


SECTION THROUGH EXISTING SURFACE WATER MH
(UU REF UNKNOWN)
SCALE 1:20

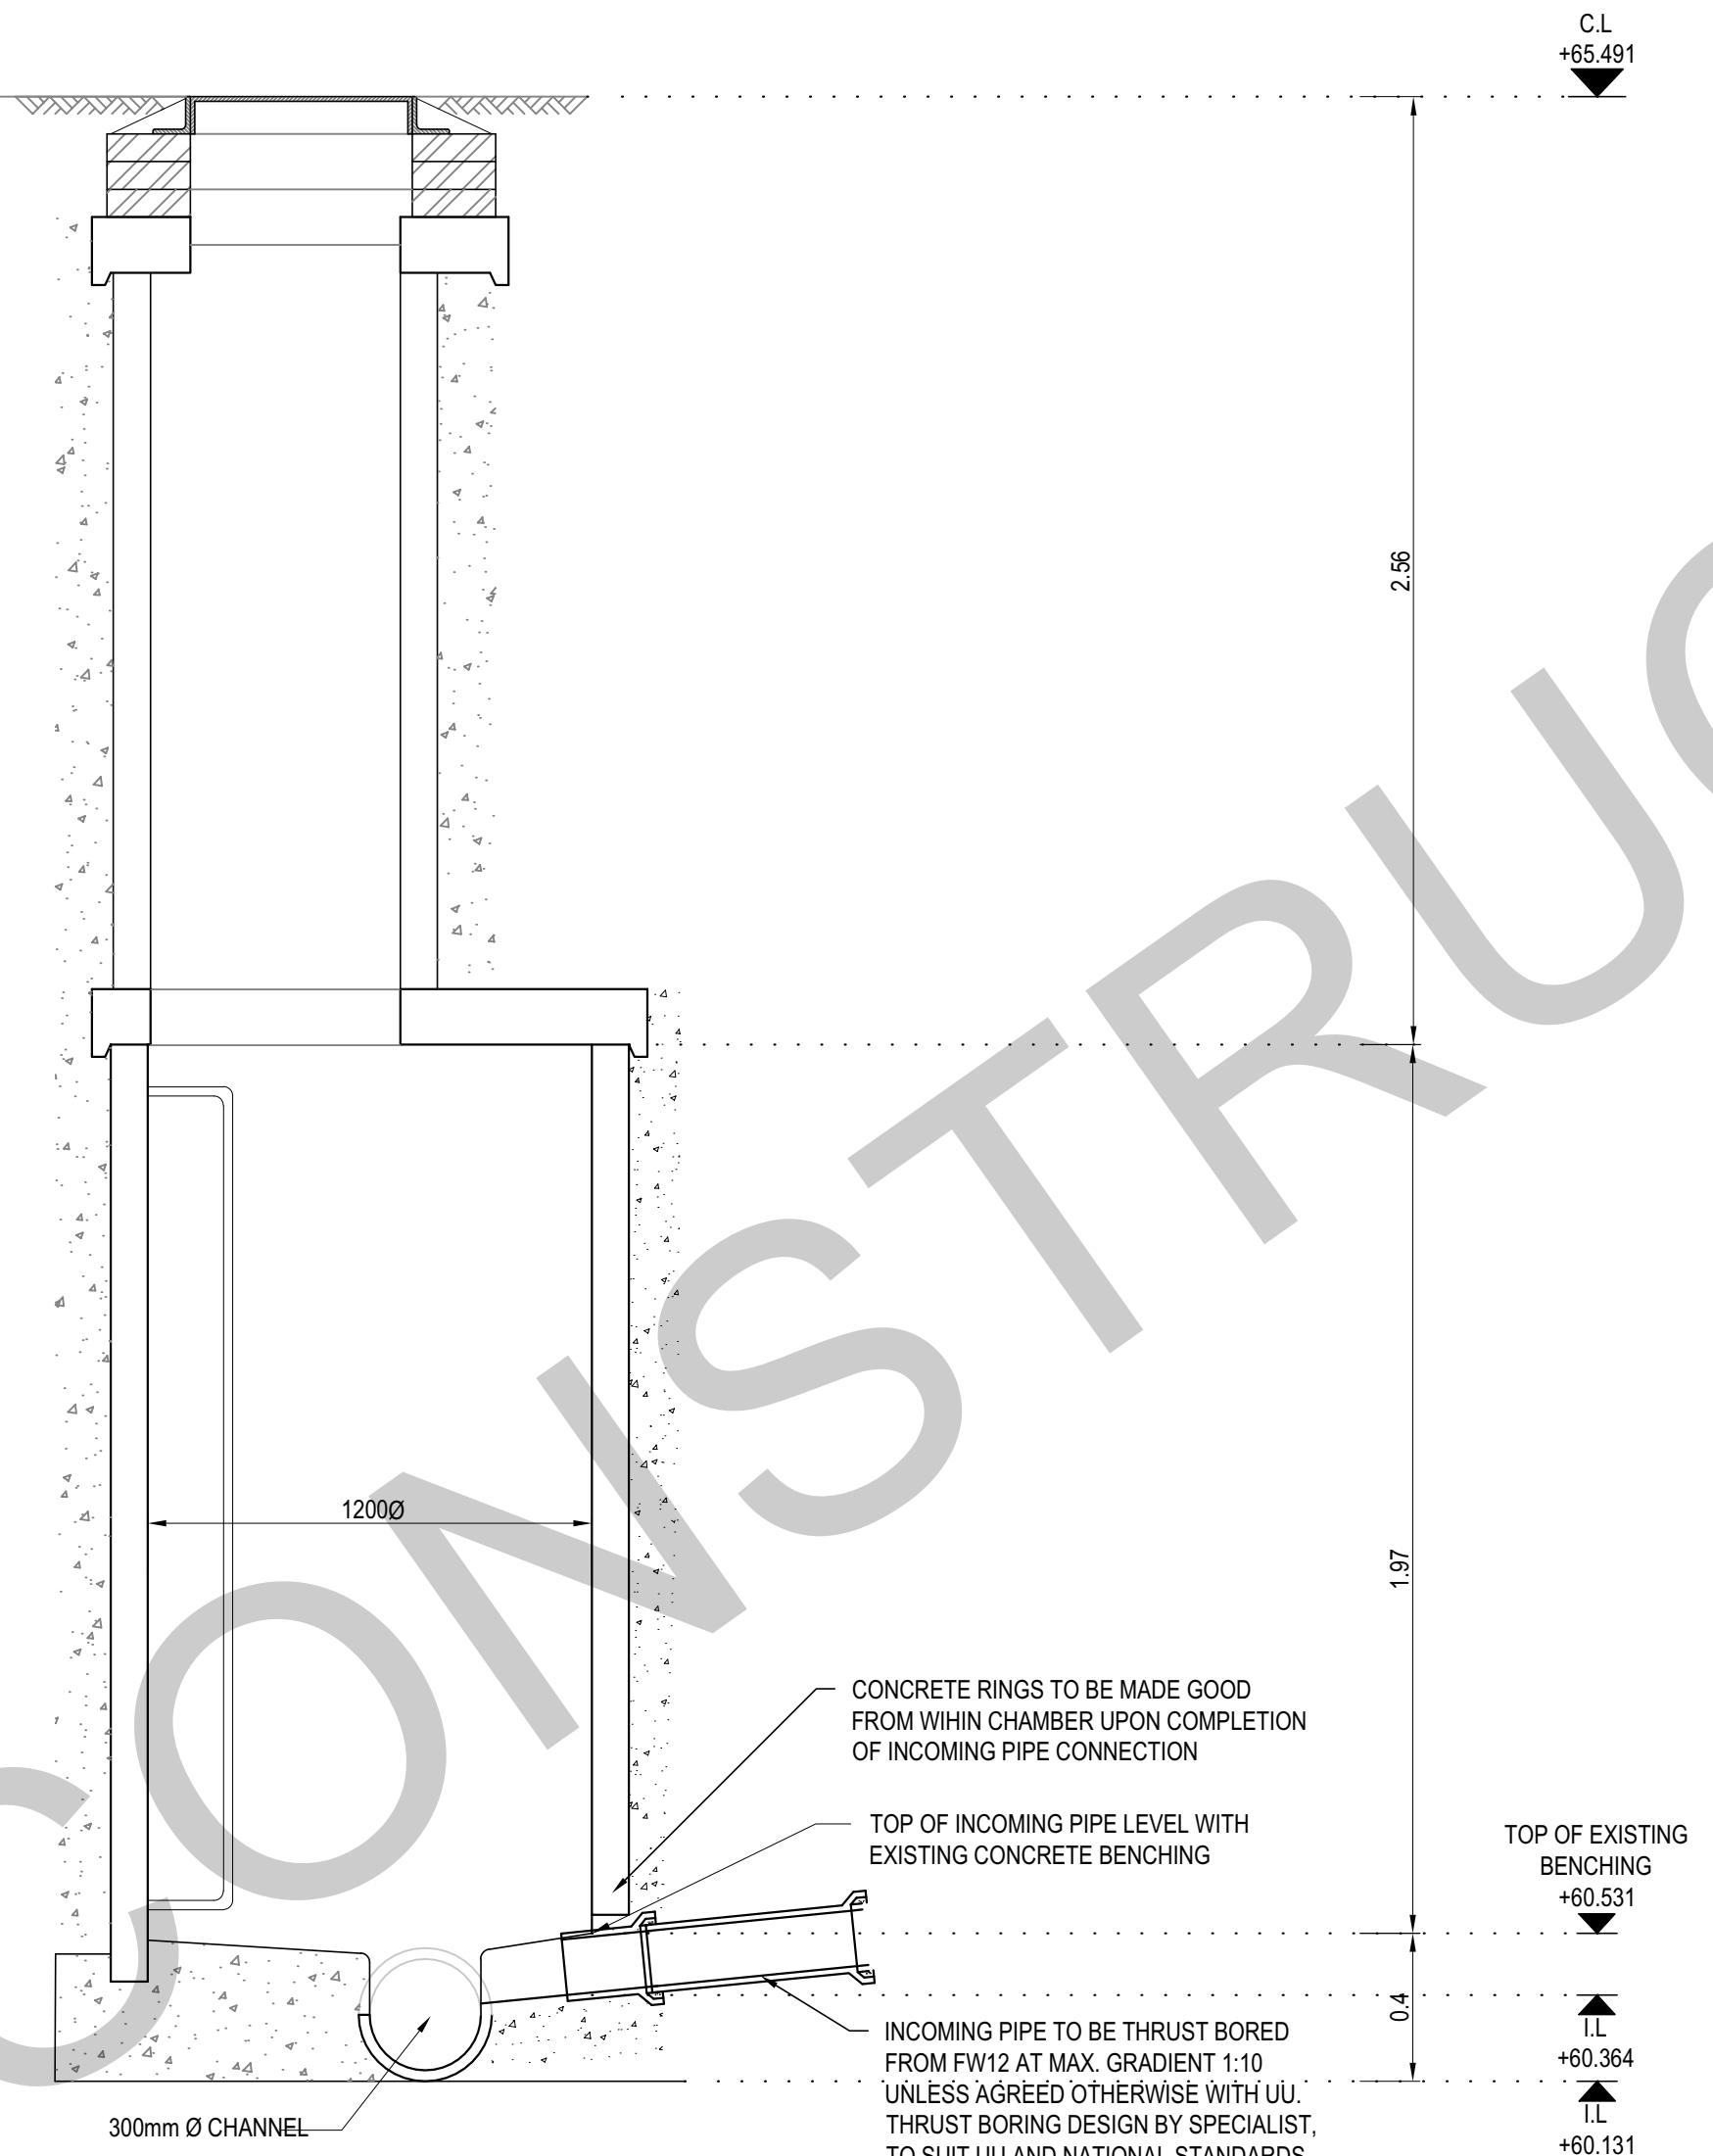

SECTION THROUGH EXISTING FOUL WATER MH
(UU REF 4200)
SCALE 1:20

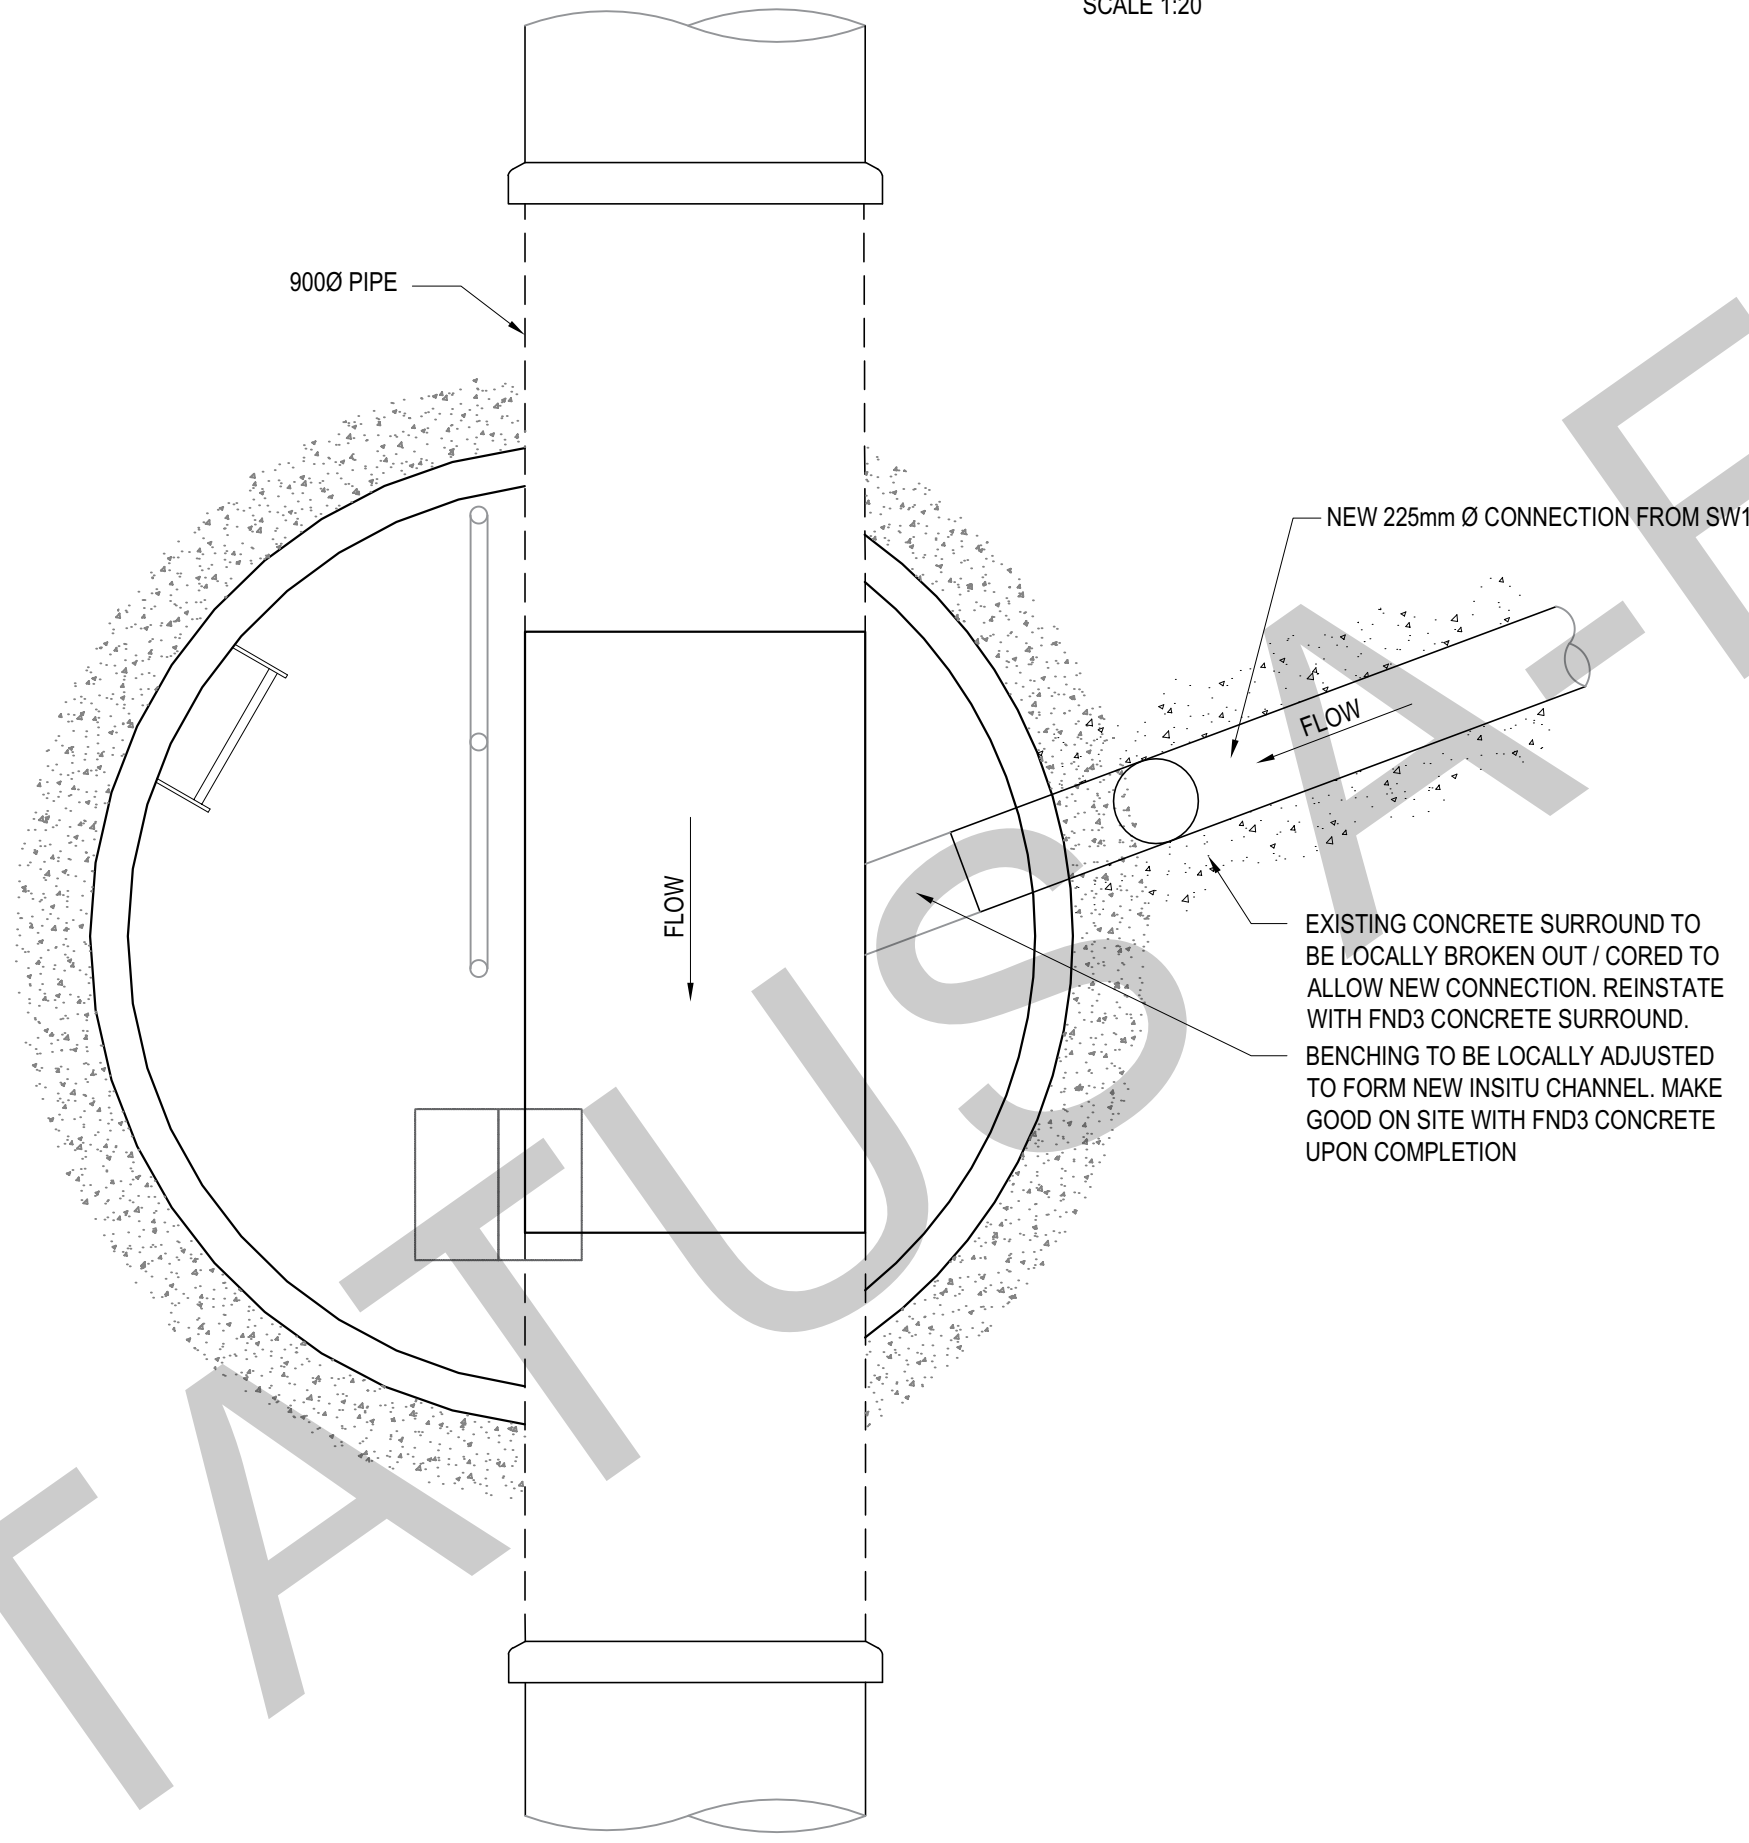

PLAN VIEW OF EXISTING SURFACE WATER MH
(UU REF UNKNOWN)
SCALE 1:20

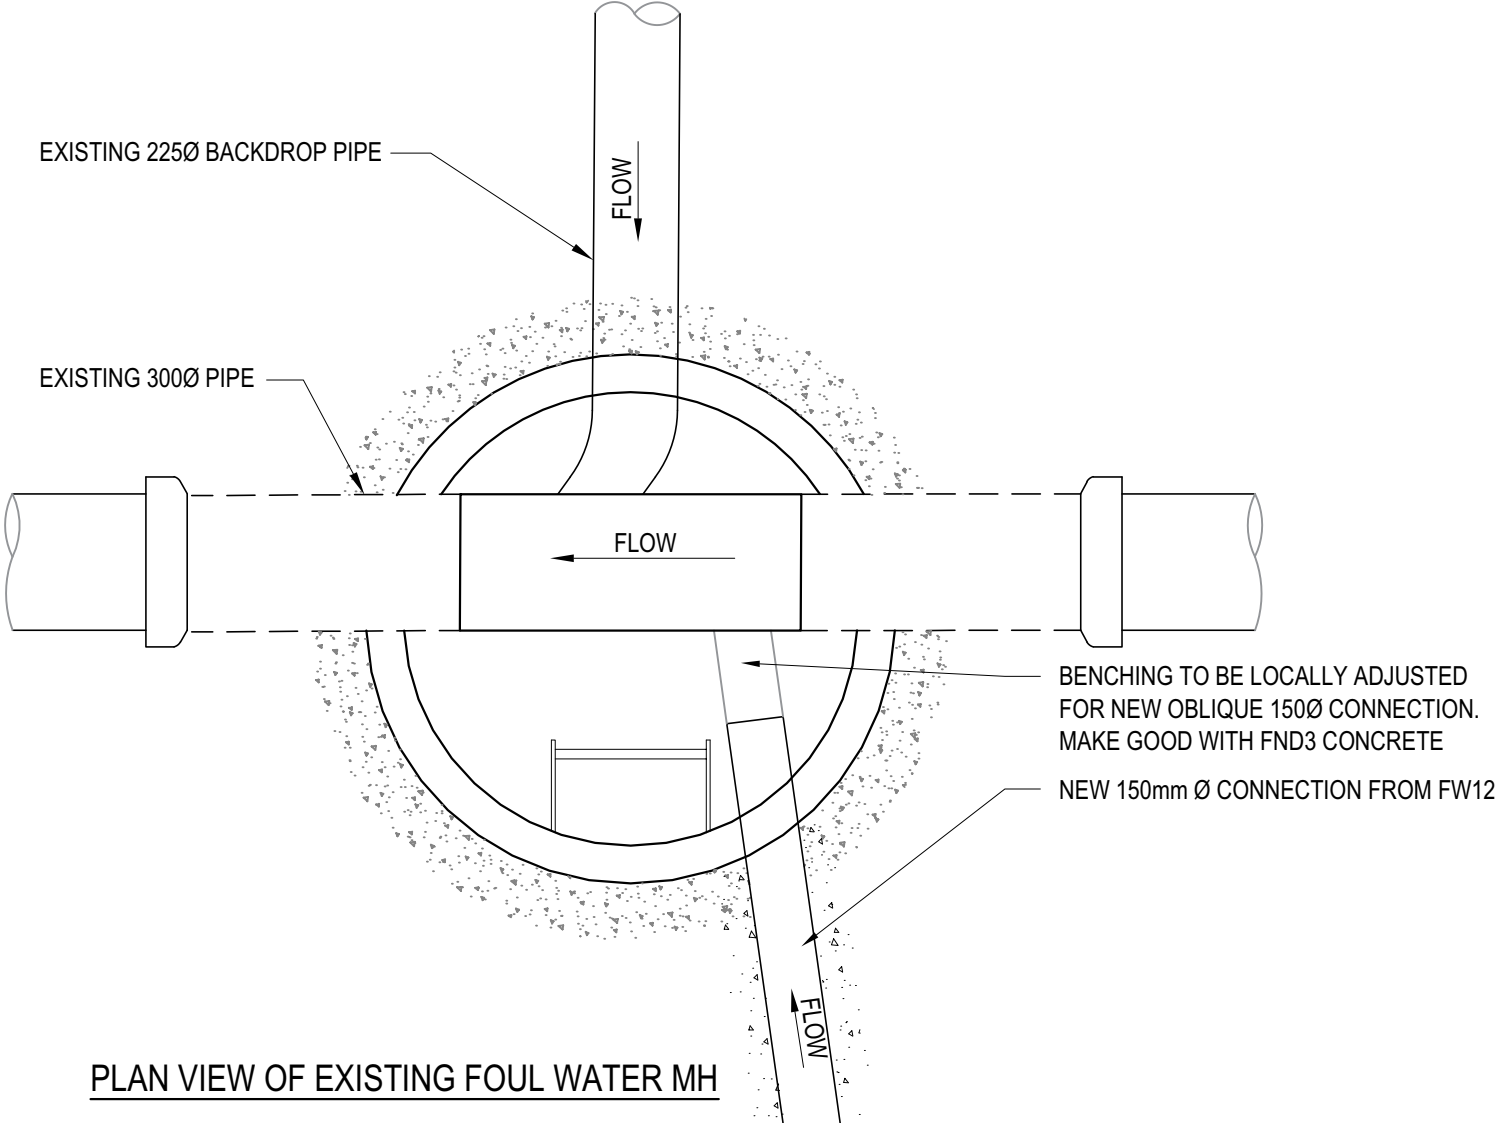

PLAN VIEW OF EXISTING FOUL WATER MH
(UU REF 4200)
SCALE 1:20

NOTE:
SUBJECT TO APPROVAL BY UNITED UTILITIES.
NOT FOR CONSTRUCTION.