



General Notes
The Architect shall have no responsibility for any use made of this document other than for that which it was prepared and issued.
All dimensions should be checked on site. Do not scale from this drawing.
To be read in conjunction with all other Consultant's drawings.
The Architect to be immediately notified of any discrepancies.
Copyright on this drawing retained by the Architect.

LEGEND

Site Boundary

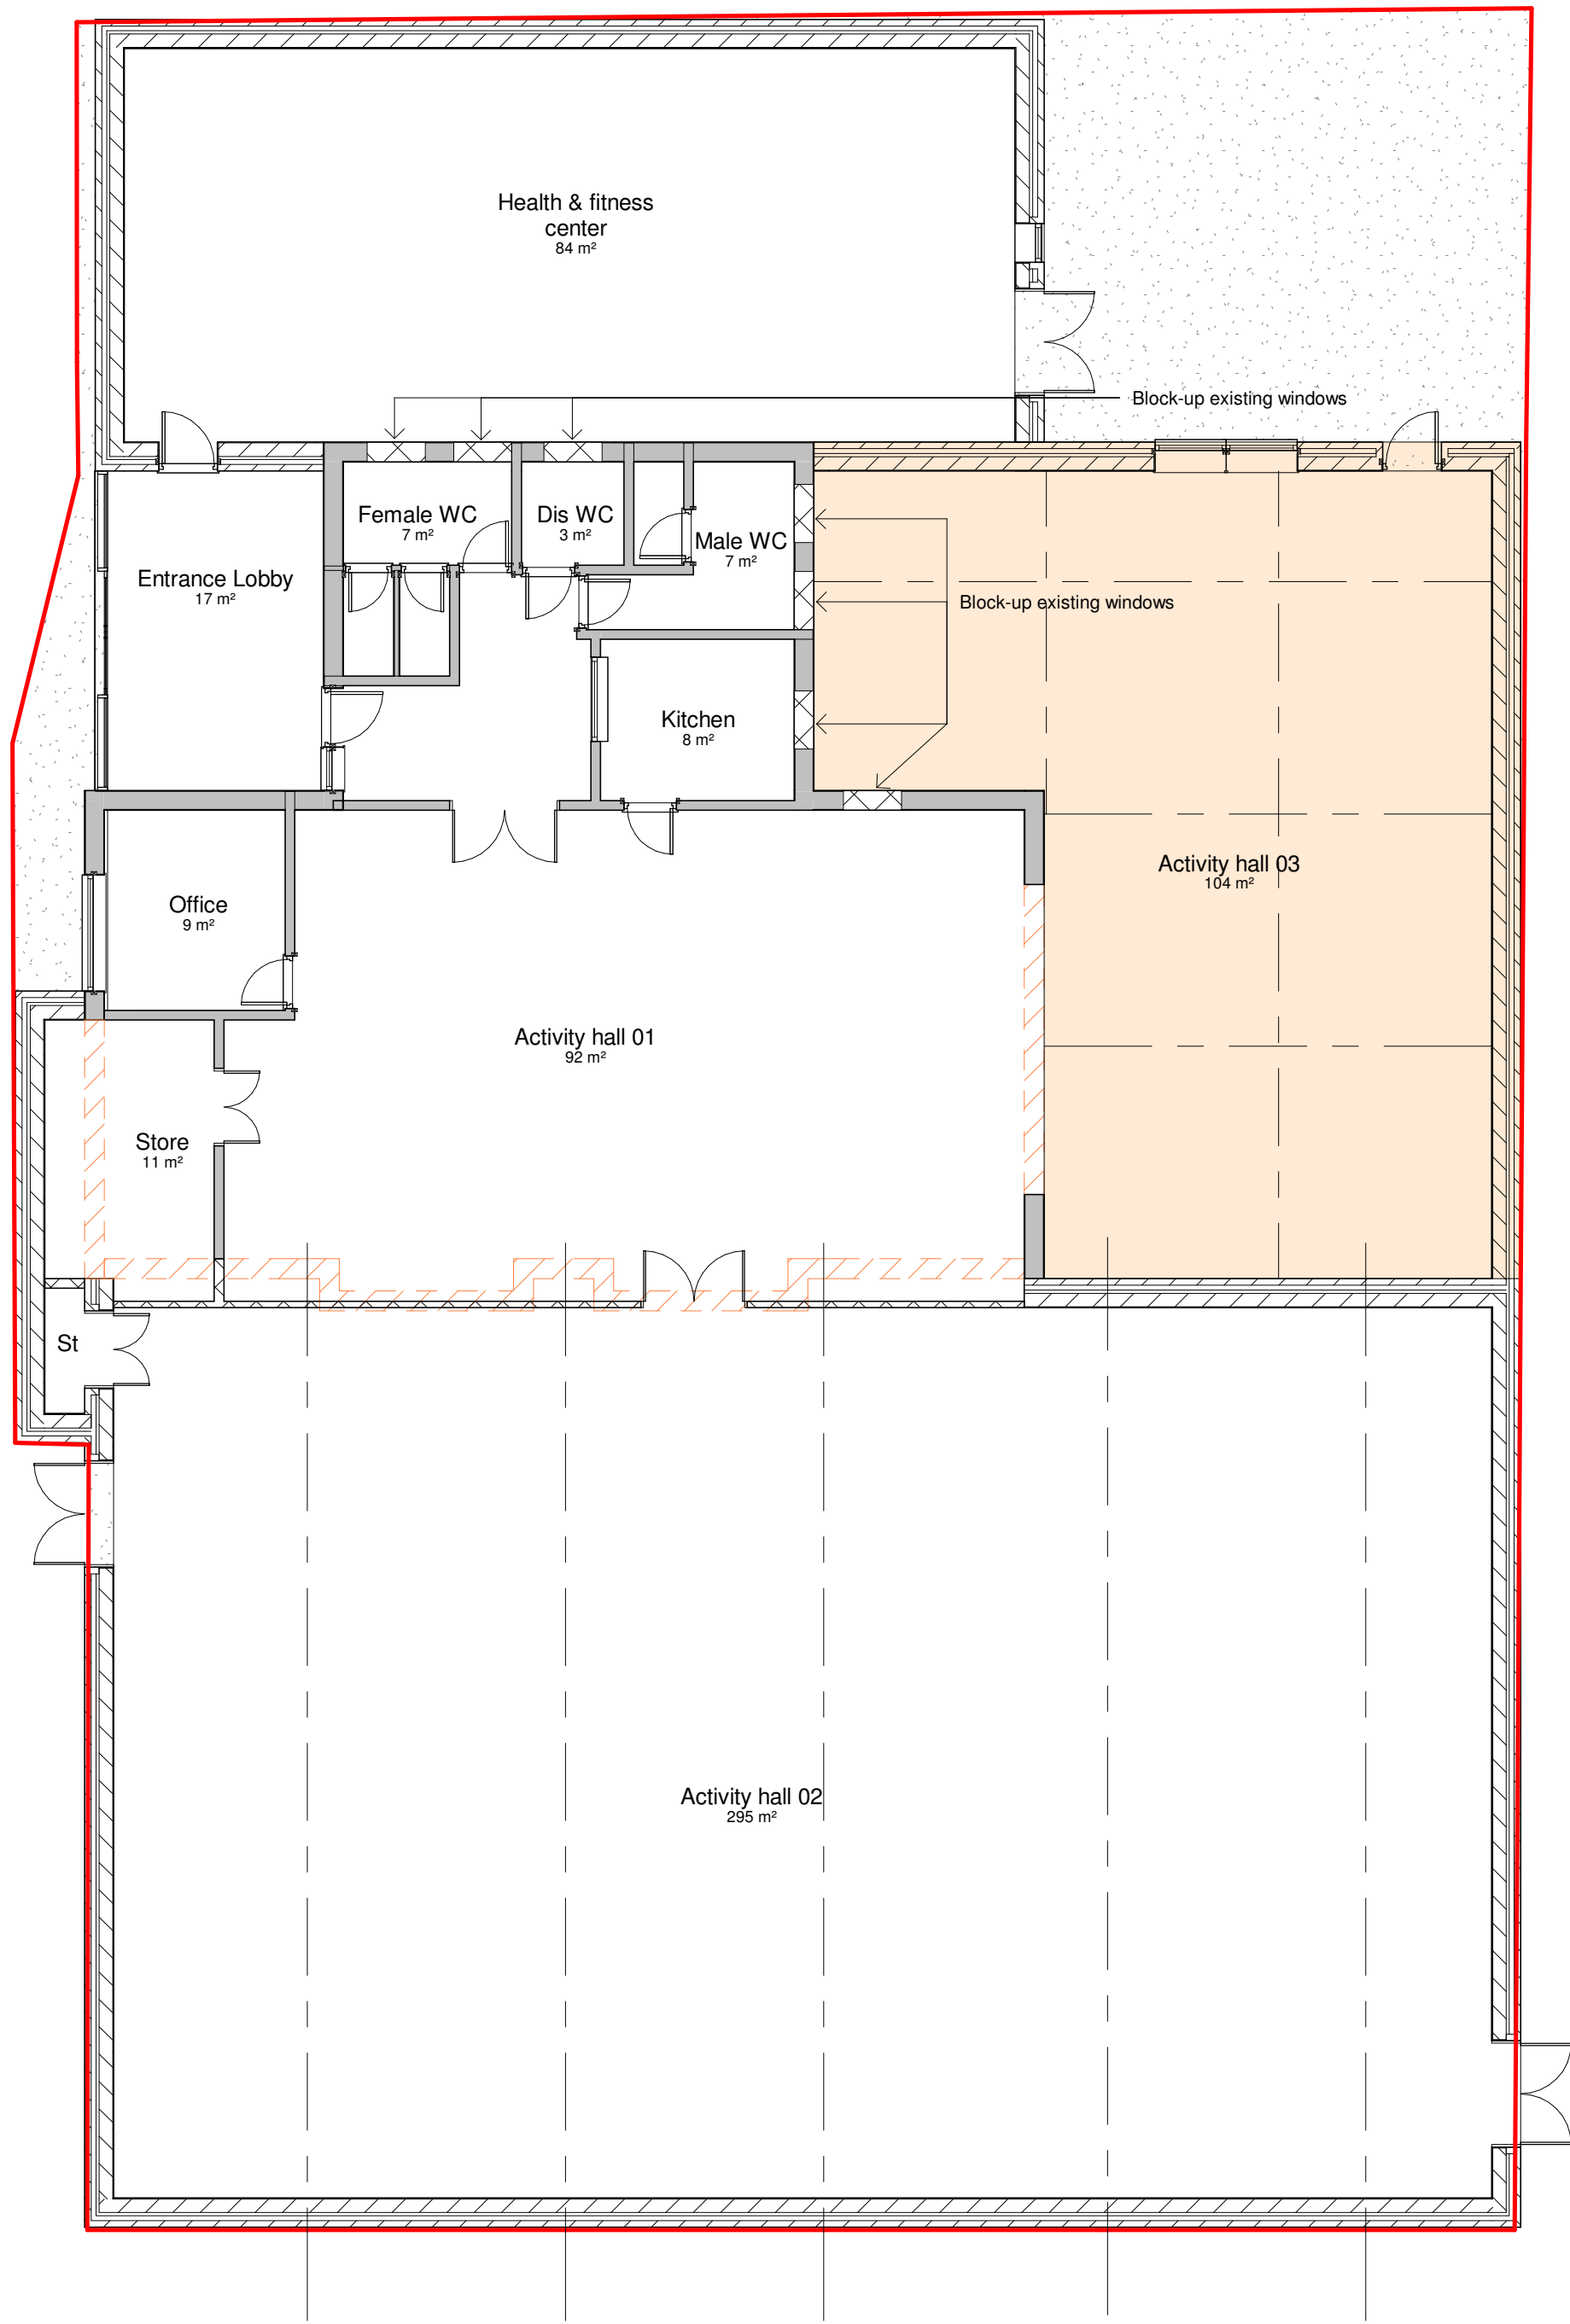


1 Proposed Ground Floor Plan
1 : 100

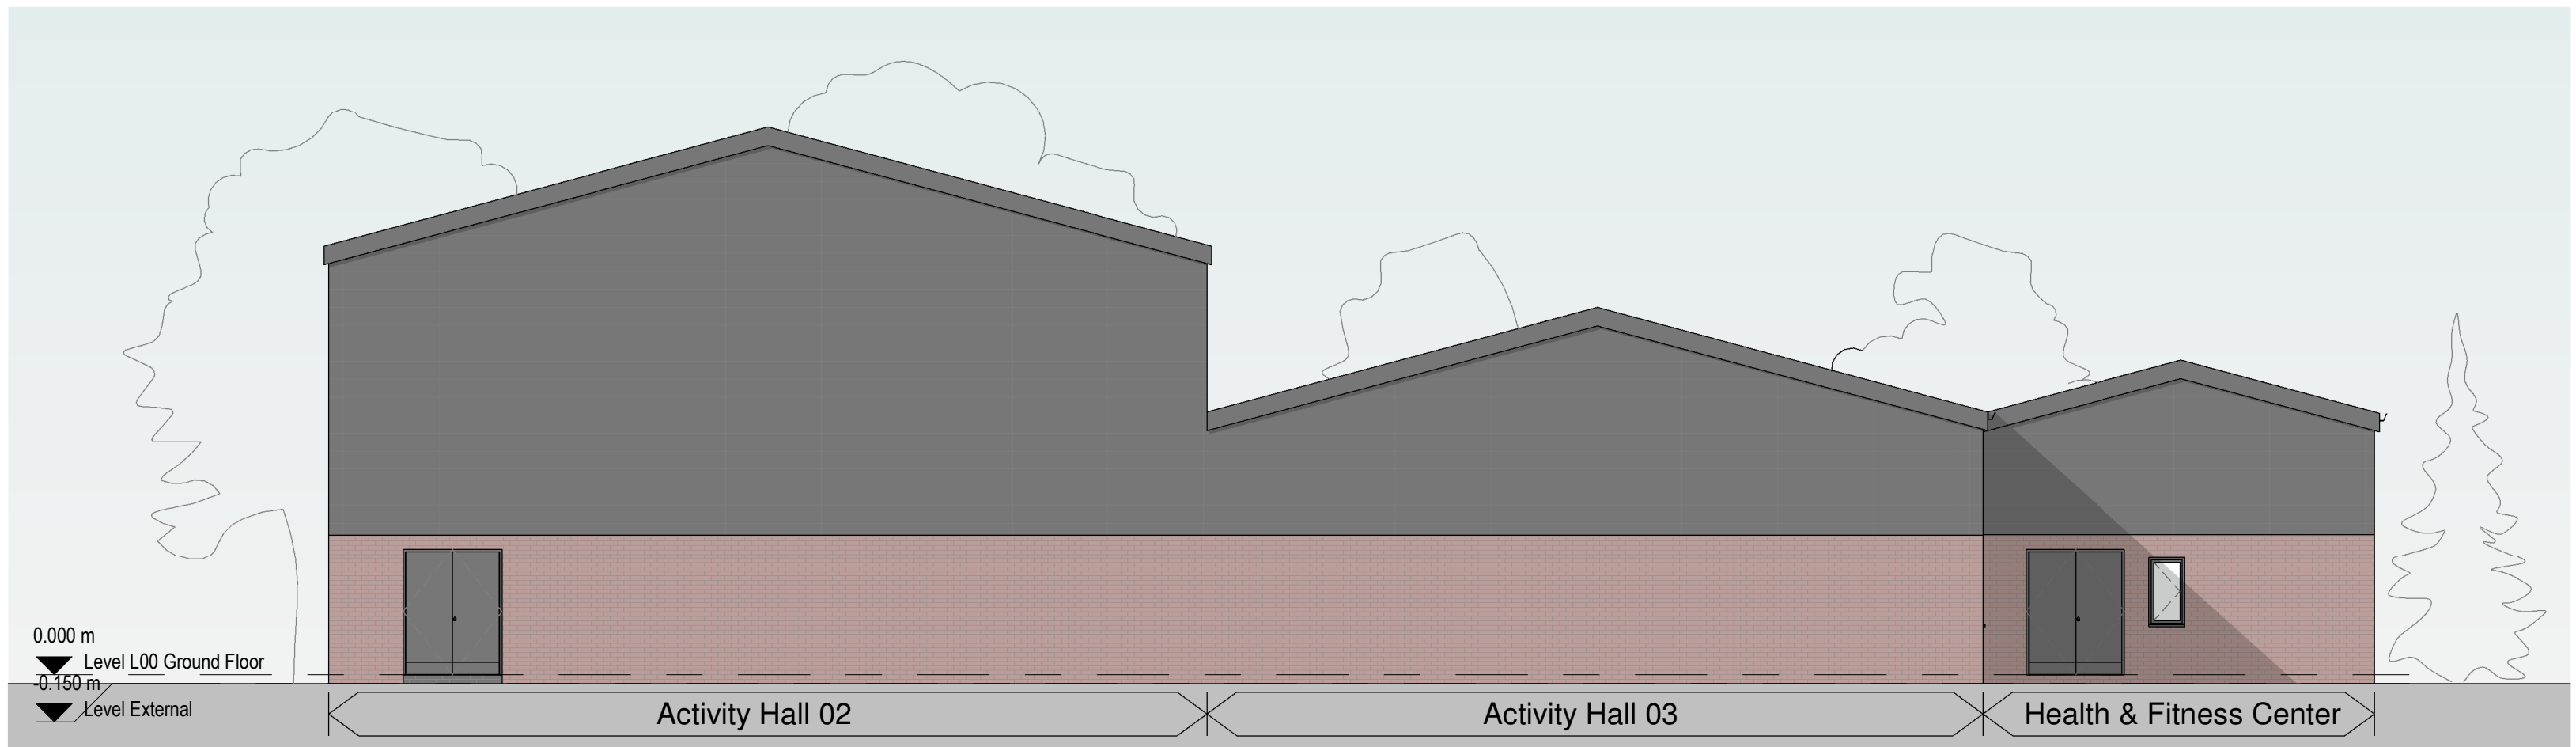


2 Proposed East Elevation
1 : 100



3 Proposed West Elevation
1 : 100

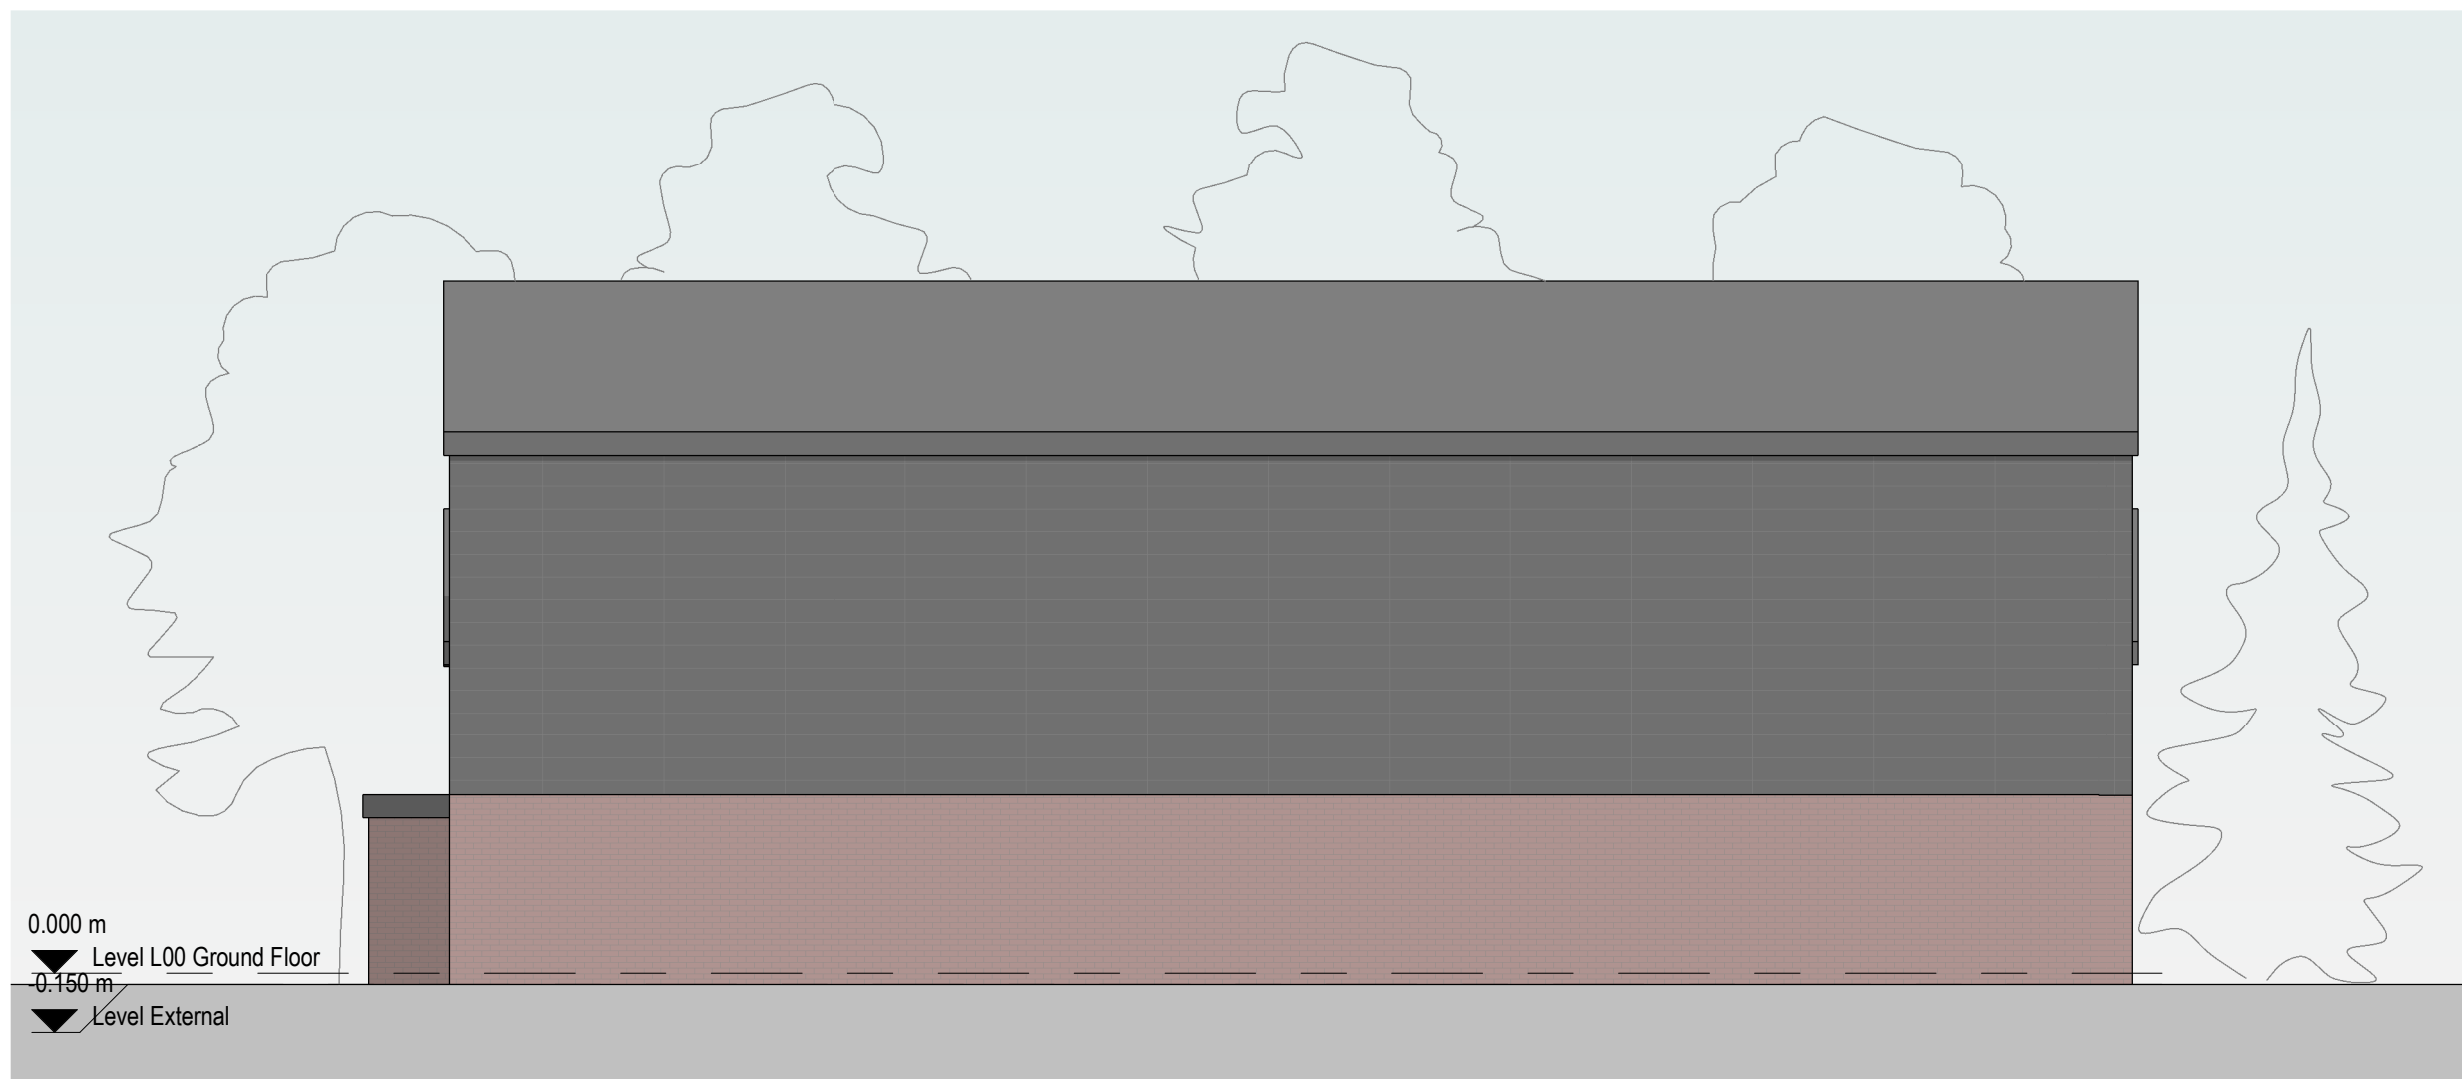

4 Proposed South Elevation
1 : 100

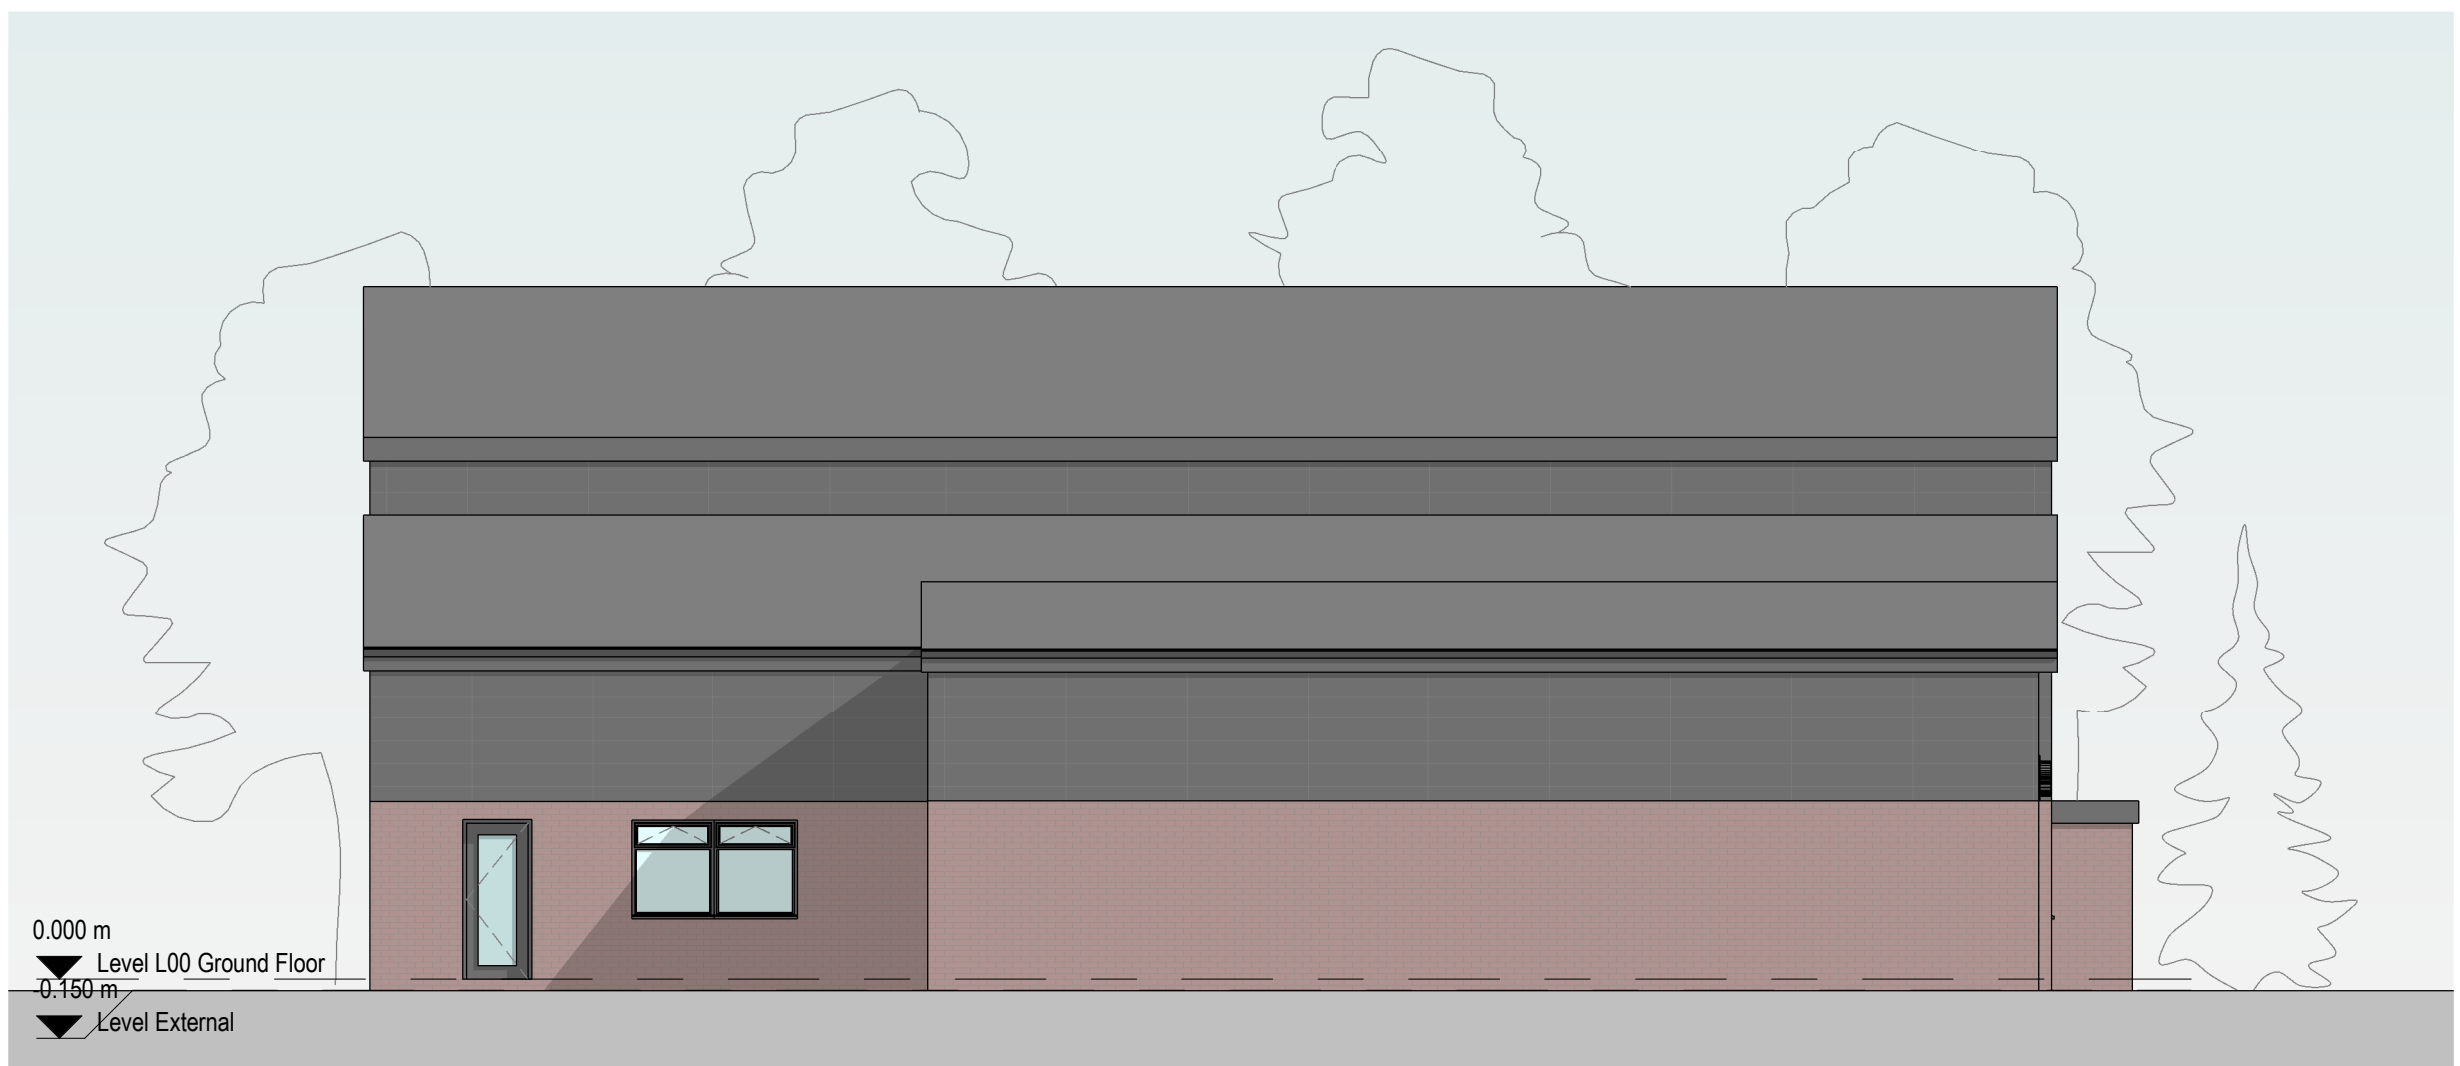

5 Proposed North Elevation
1 : 100

P3 17/08/22 AK SH Amended Plan
P2 15/08/22 AK SH Amended Plan
P1 11/08/22 AK SH Initial Issue

No. Date Dwn Ck App Revision or reason for issue

Client
COMMUNITY ON SOLID
GROUND

createit studios
leave an impression

Create It Studios (NW) Ltd
Universal Square
Devonshire Street North
Manchester
M12 5JH
info@createitstudios.co.uk

Project Title
Manley Park Sports &
Community Centre

Scale / North Point
1 : 100

Drawing Title
Proposed Floor Plan & Elevations

Drawing Number
A1452(03)AP002
Drawing Status
Preliminary

Revision
P3

0 1 2 3 4m
1:100