






KEY PLAN (NTS)

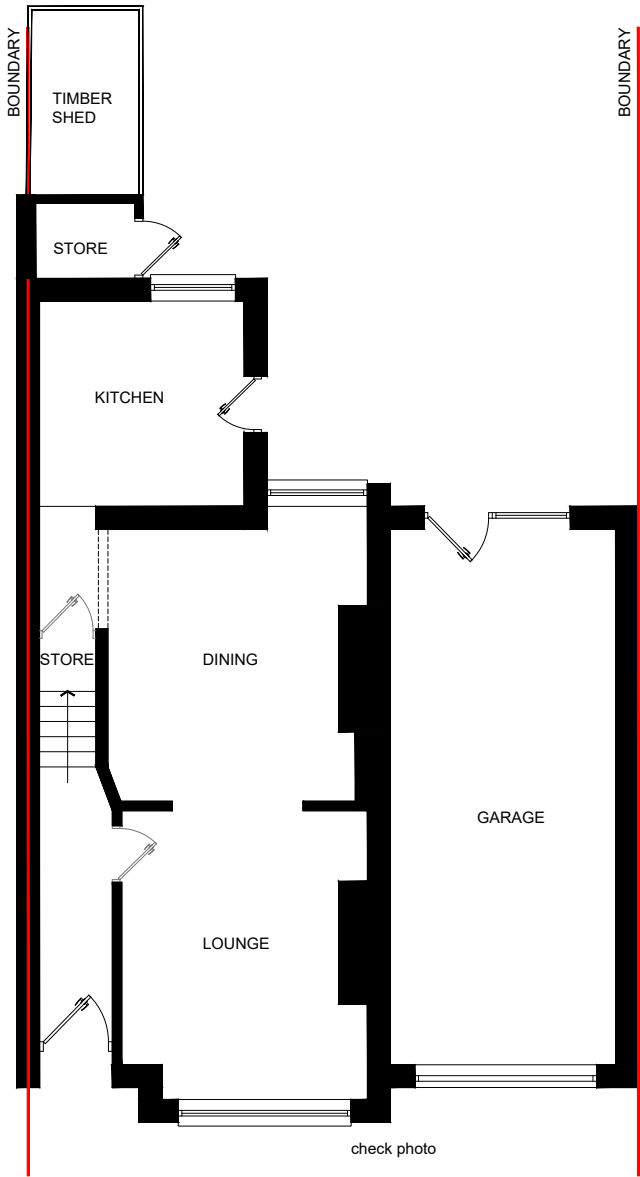


EXISTING GROUND FLOOR

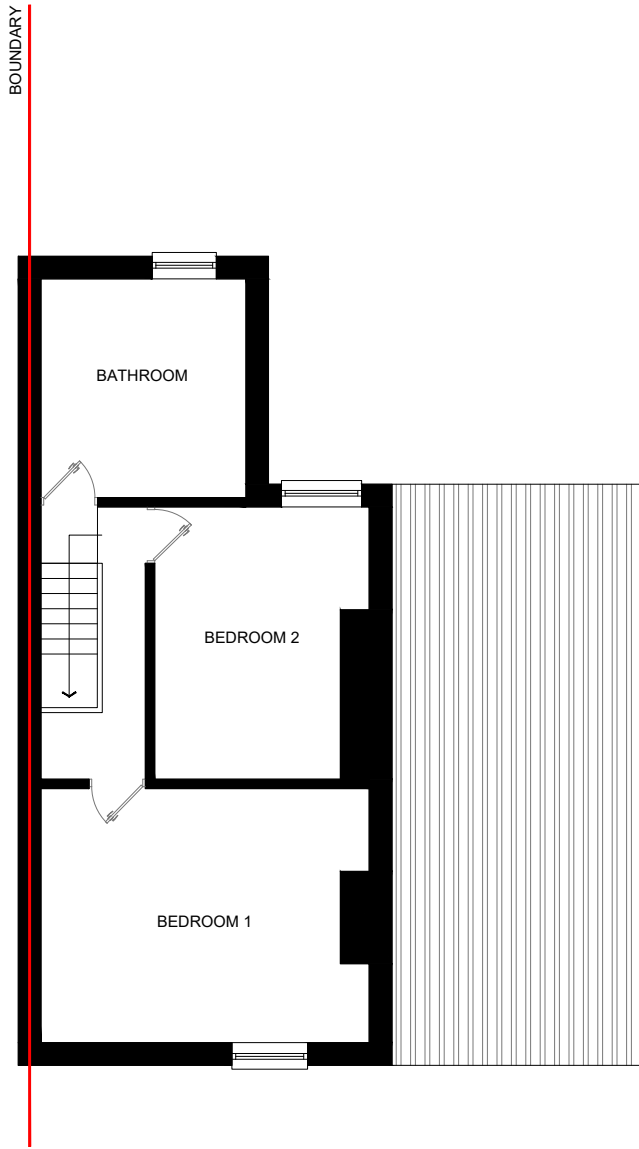

EXISTING FIRST FLOOR

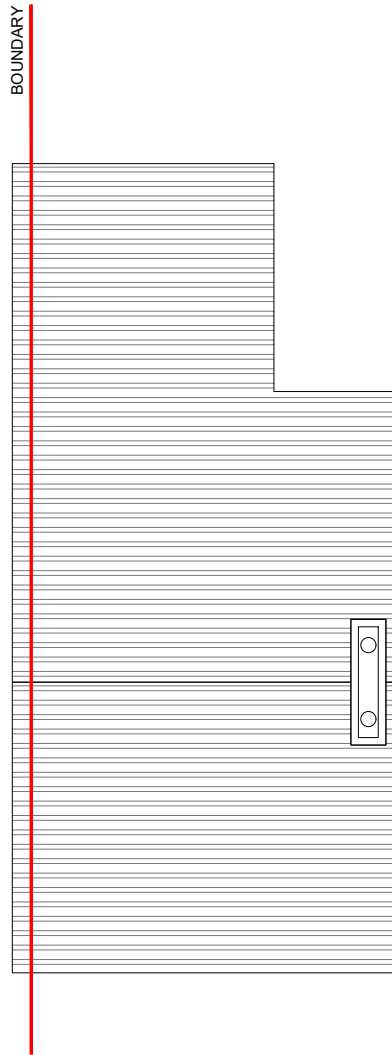

EXISTING ROOF PLAN

 

- GENERAL NOTES:**
- 1 All boundaries, dimensions and levels are to be checked on site before construction and any discrepancies reported to the Architect / Designer.
 - 2 Partial Service: Any discrepancies with site or other information is to be advised to the Architect / Designer and direction and / or approval is to be sought before the implementation of the detail.
 - 3 Block and site plans are reproduced under license from the Ordnance Survey.
 - 4 Do not scale this drawing.
 - 5 For the purpose of coordination, all relevant parties must check this information prior to implementation and report any discrepancies to the Architect / Designer.

KEY
■ Existing Walls

CLIENT Sarah O'Neill Lifetime Settlement 2012 & John O'Neill Lifetime Settlement 2012			DRAWING Existing Plans	
PROJECT 26 Montreal Street, Levenshulme			SCALE 1:100	PAPER SIZE A3
A	Issued For Planning	08.08.22	DATE 08/08/2022	
			DRAWING No. PD002	REVISION A
			DRAWING STATUS PLANNING	
REV	DESCRIPTION	DATE		