



 Bin Store Location

Not to Scale

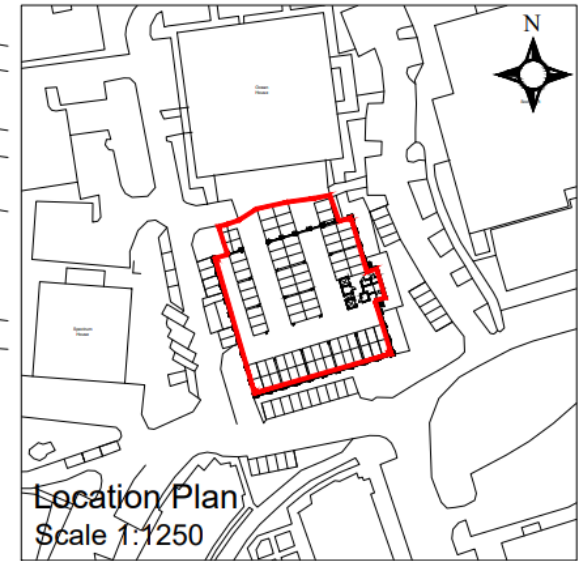

Scale 1:500 @ A3

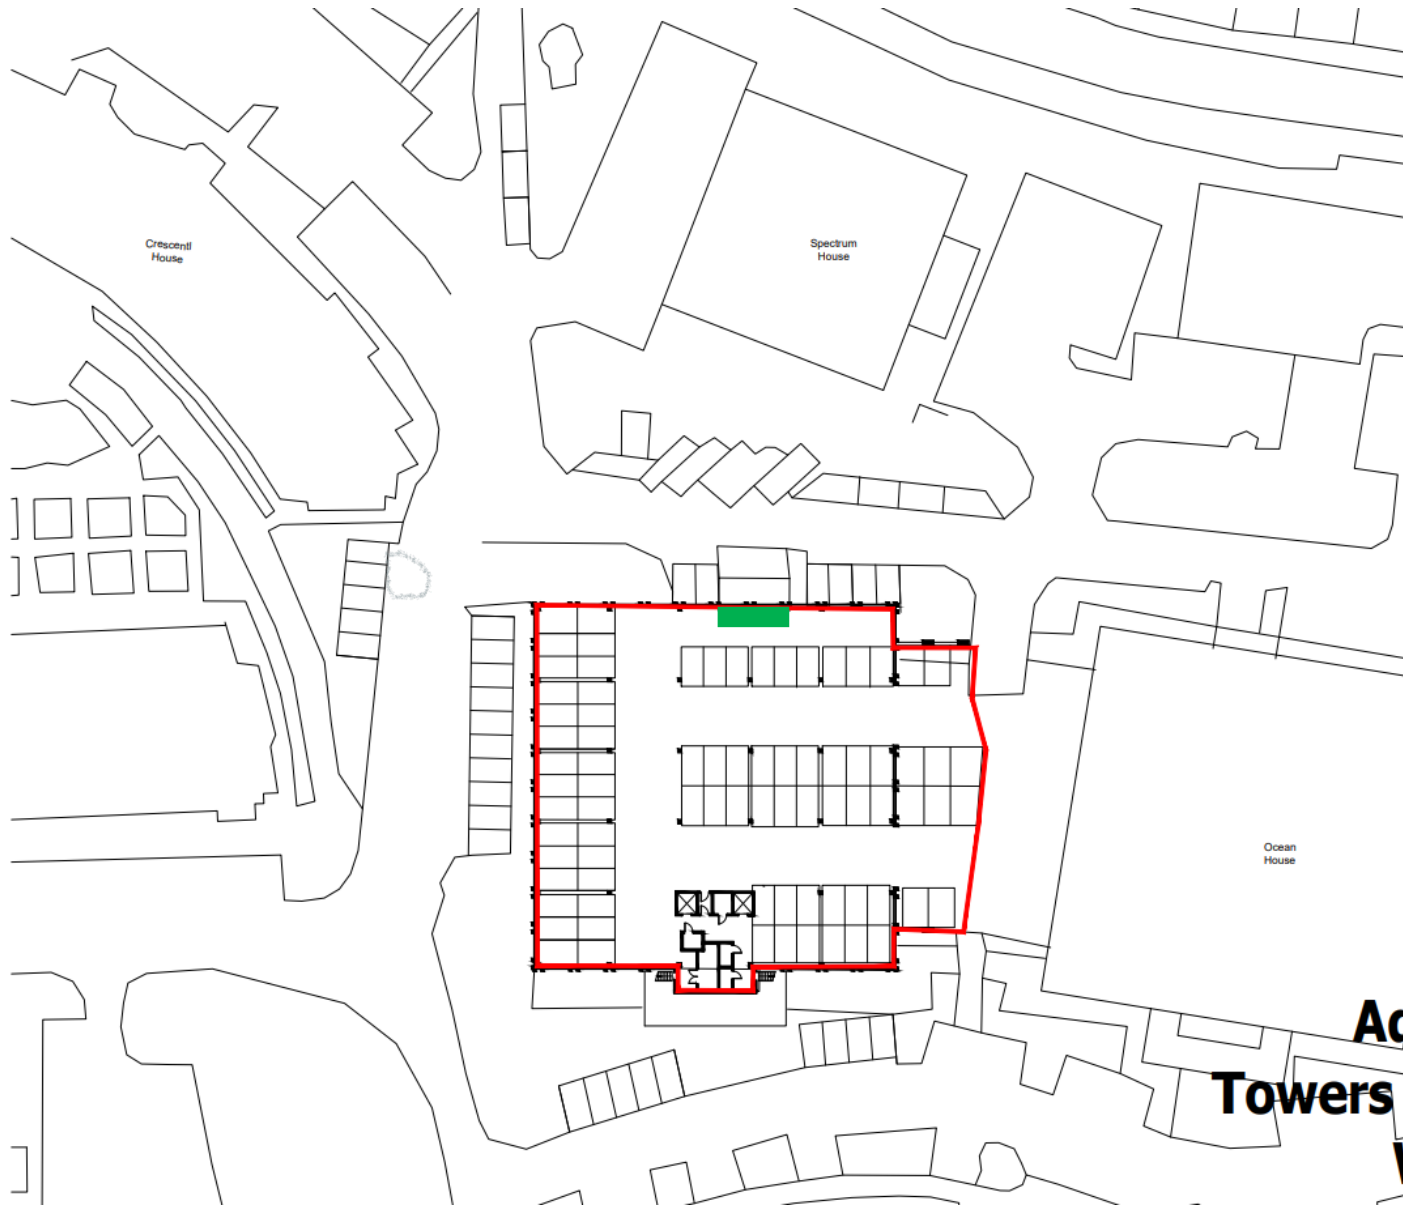

Basement Floor Plan

| REVISION                                                                       | DESCRIPTION | DATE |
|--------------------------------------------------------------------------------|-------------|------|
| PROJECT                                                                        |             |      |
| Adamson House<br>Towers Business Park<br>Wimslow Road<br>Manchester<br>M20 2YY |             |      |
| TITLE                                                                          |             |      |
| Basement Floor                                                                 |             |      |
| SCALE                                                                          |             |      |
| 1:500 @ A3                                                                     |             |      |

**Adamson House**  
**Towers Business Park**  
**Wimslow Road**