




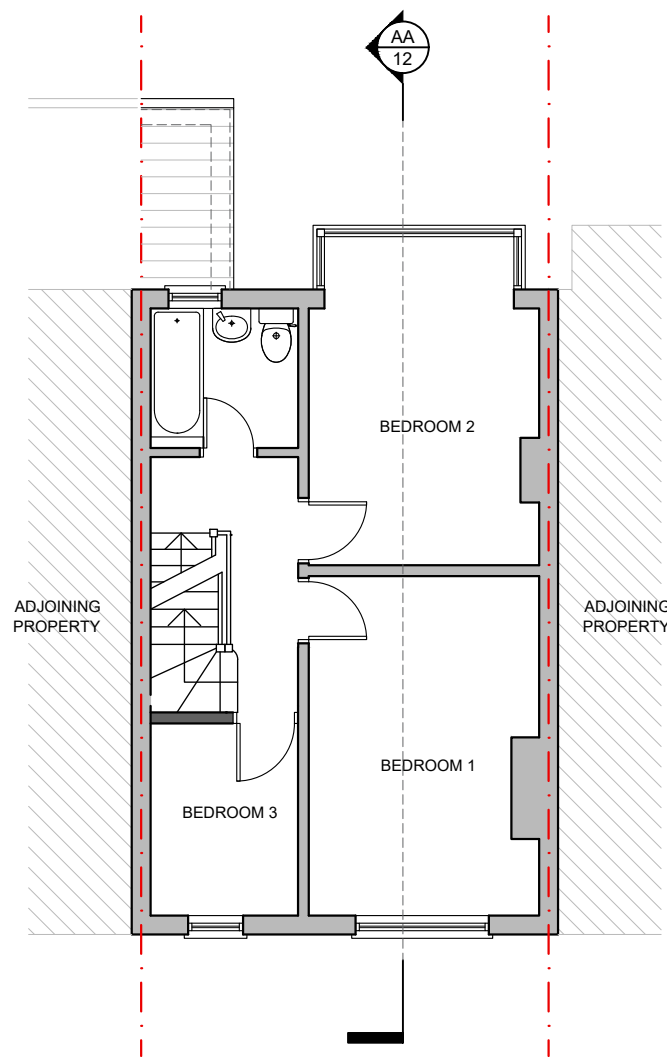


PROPOSED FIRST FLOOR PLAN
1:100

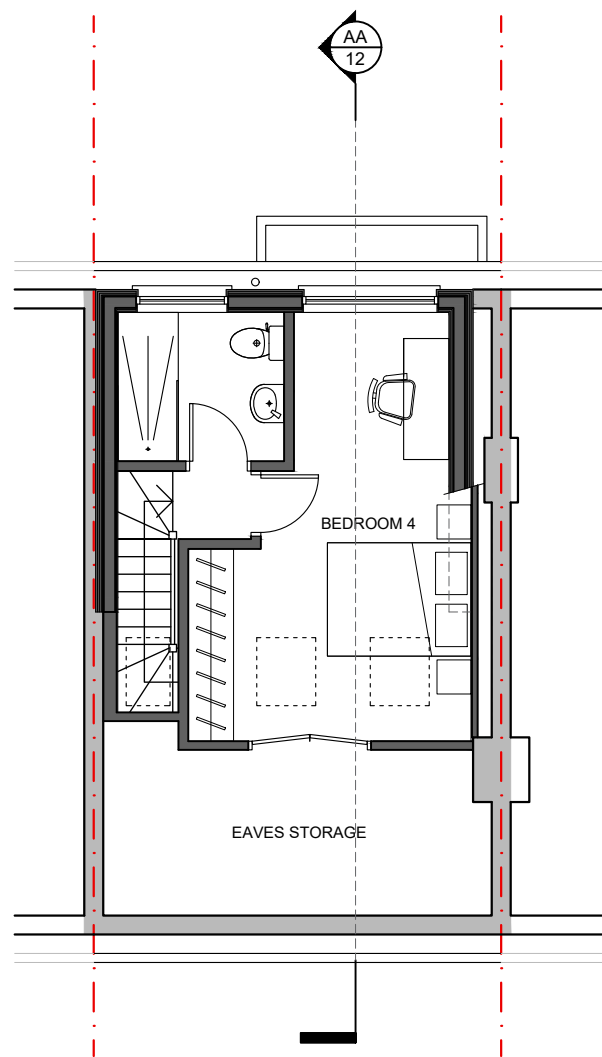

PROPOSED SECOND FLOOR PLAN
1:100

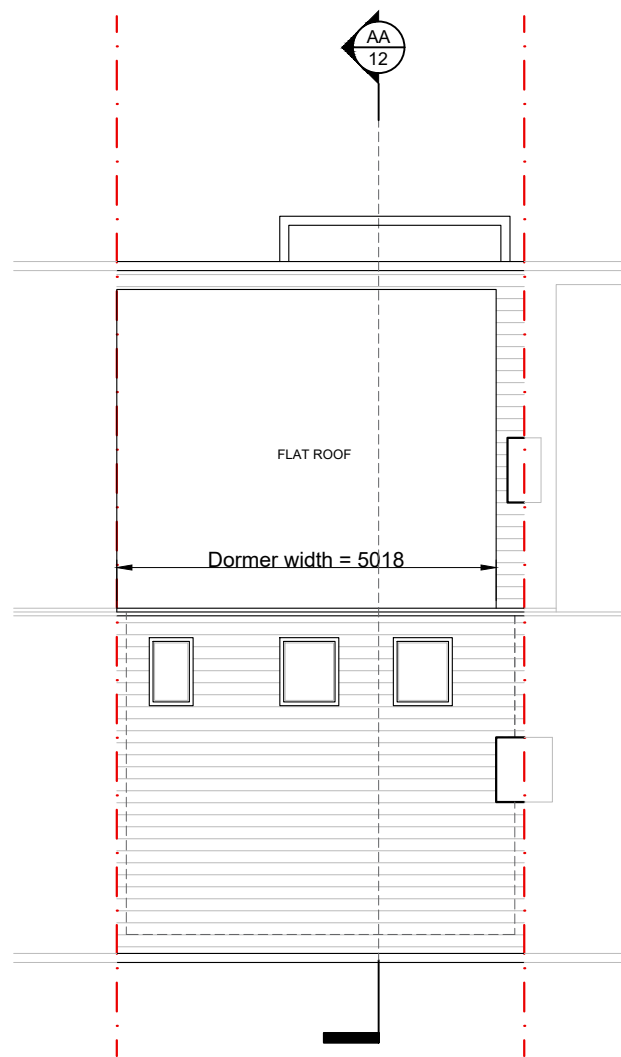

PROPOSED ROOF PLAN
1:100

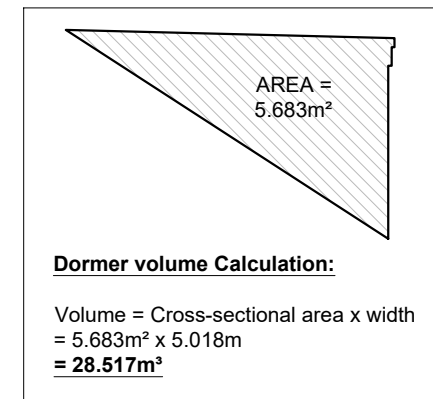


- MATERIALS KEY**
- DORMER CHEEKS CLAD IN TILES TO MATCH EXISTING
 - uPVC WINDOW TO MATCH EXISTING
 - VELUX TYPE ROOFLIGHT PROJECTING NO MORE THAN 150mm FROM ROOF PLANE



PROPOSED REAR ELEVATION
1:100



PROPOSED FRONT ELEVATION
1:100

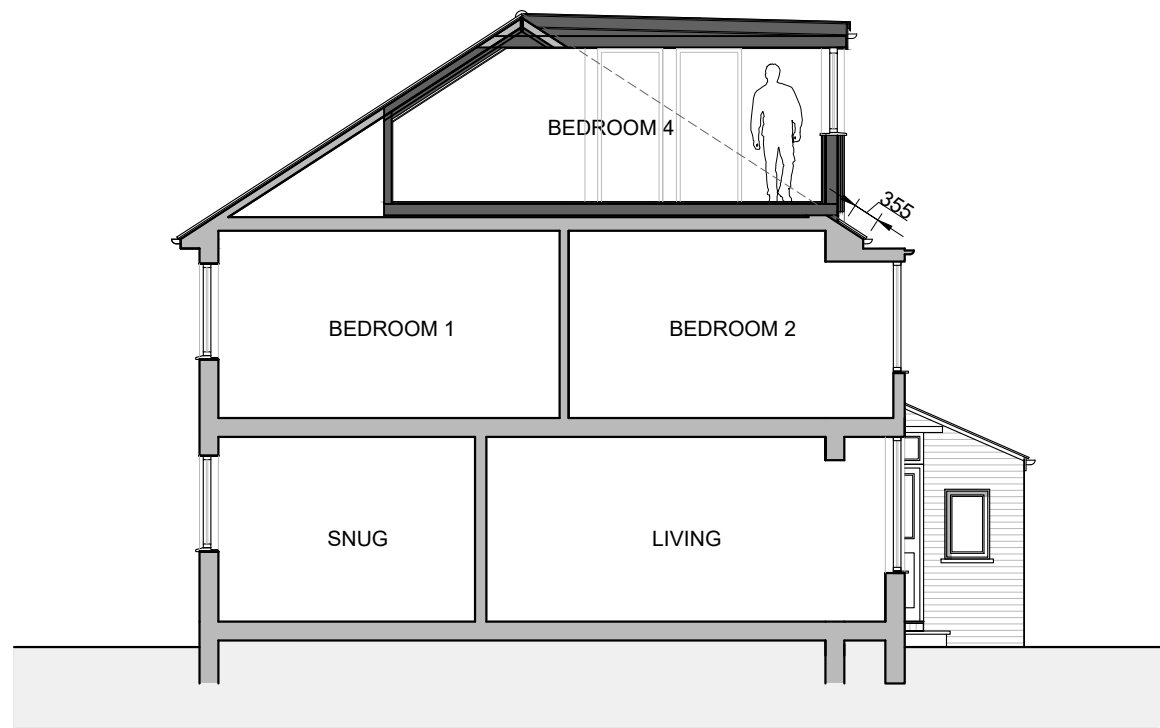

PROPOSED SECTION AA
1:100

Issue:

PLANNING

Revision:

0mm 20mm 40mm
0m 2m 4m
SCALE BAR - 1:100

DSQUARE ARCHITECTS
61 Mosley Street, Manchester, M2 3HZ
0161 222 3734 | info@dsquare-architects.co.uk
www.dsquare-architects.co.uk

Client:
A. Dunn

Site:
**14 Tunstead Avenue
M20 1JY**

Title:
**Proposed Plans, Elevations
and Section**

Scale: 1:100 @ A3	Drawn: DD
Date: Sept. 2022	
Drg. No. 2217-12	Rev. P1