



Existing Site Plan
1:200@A1

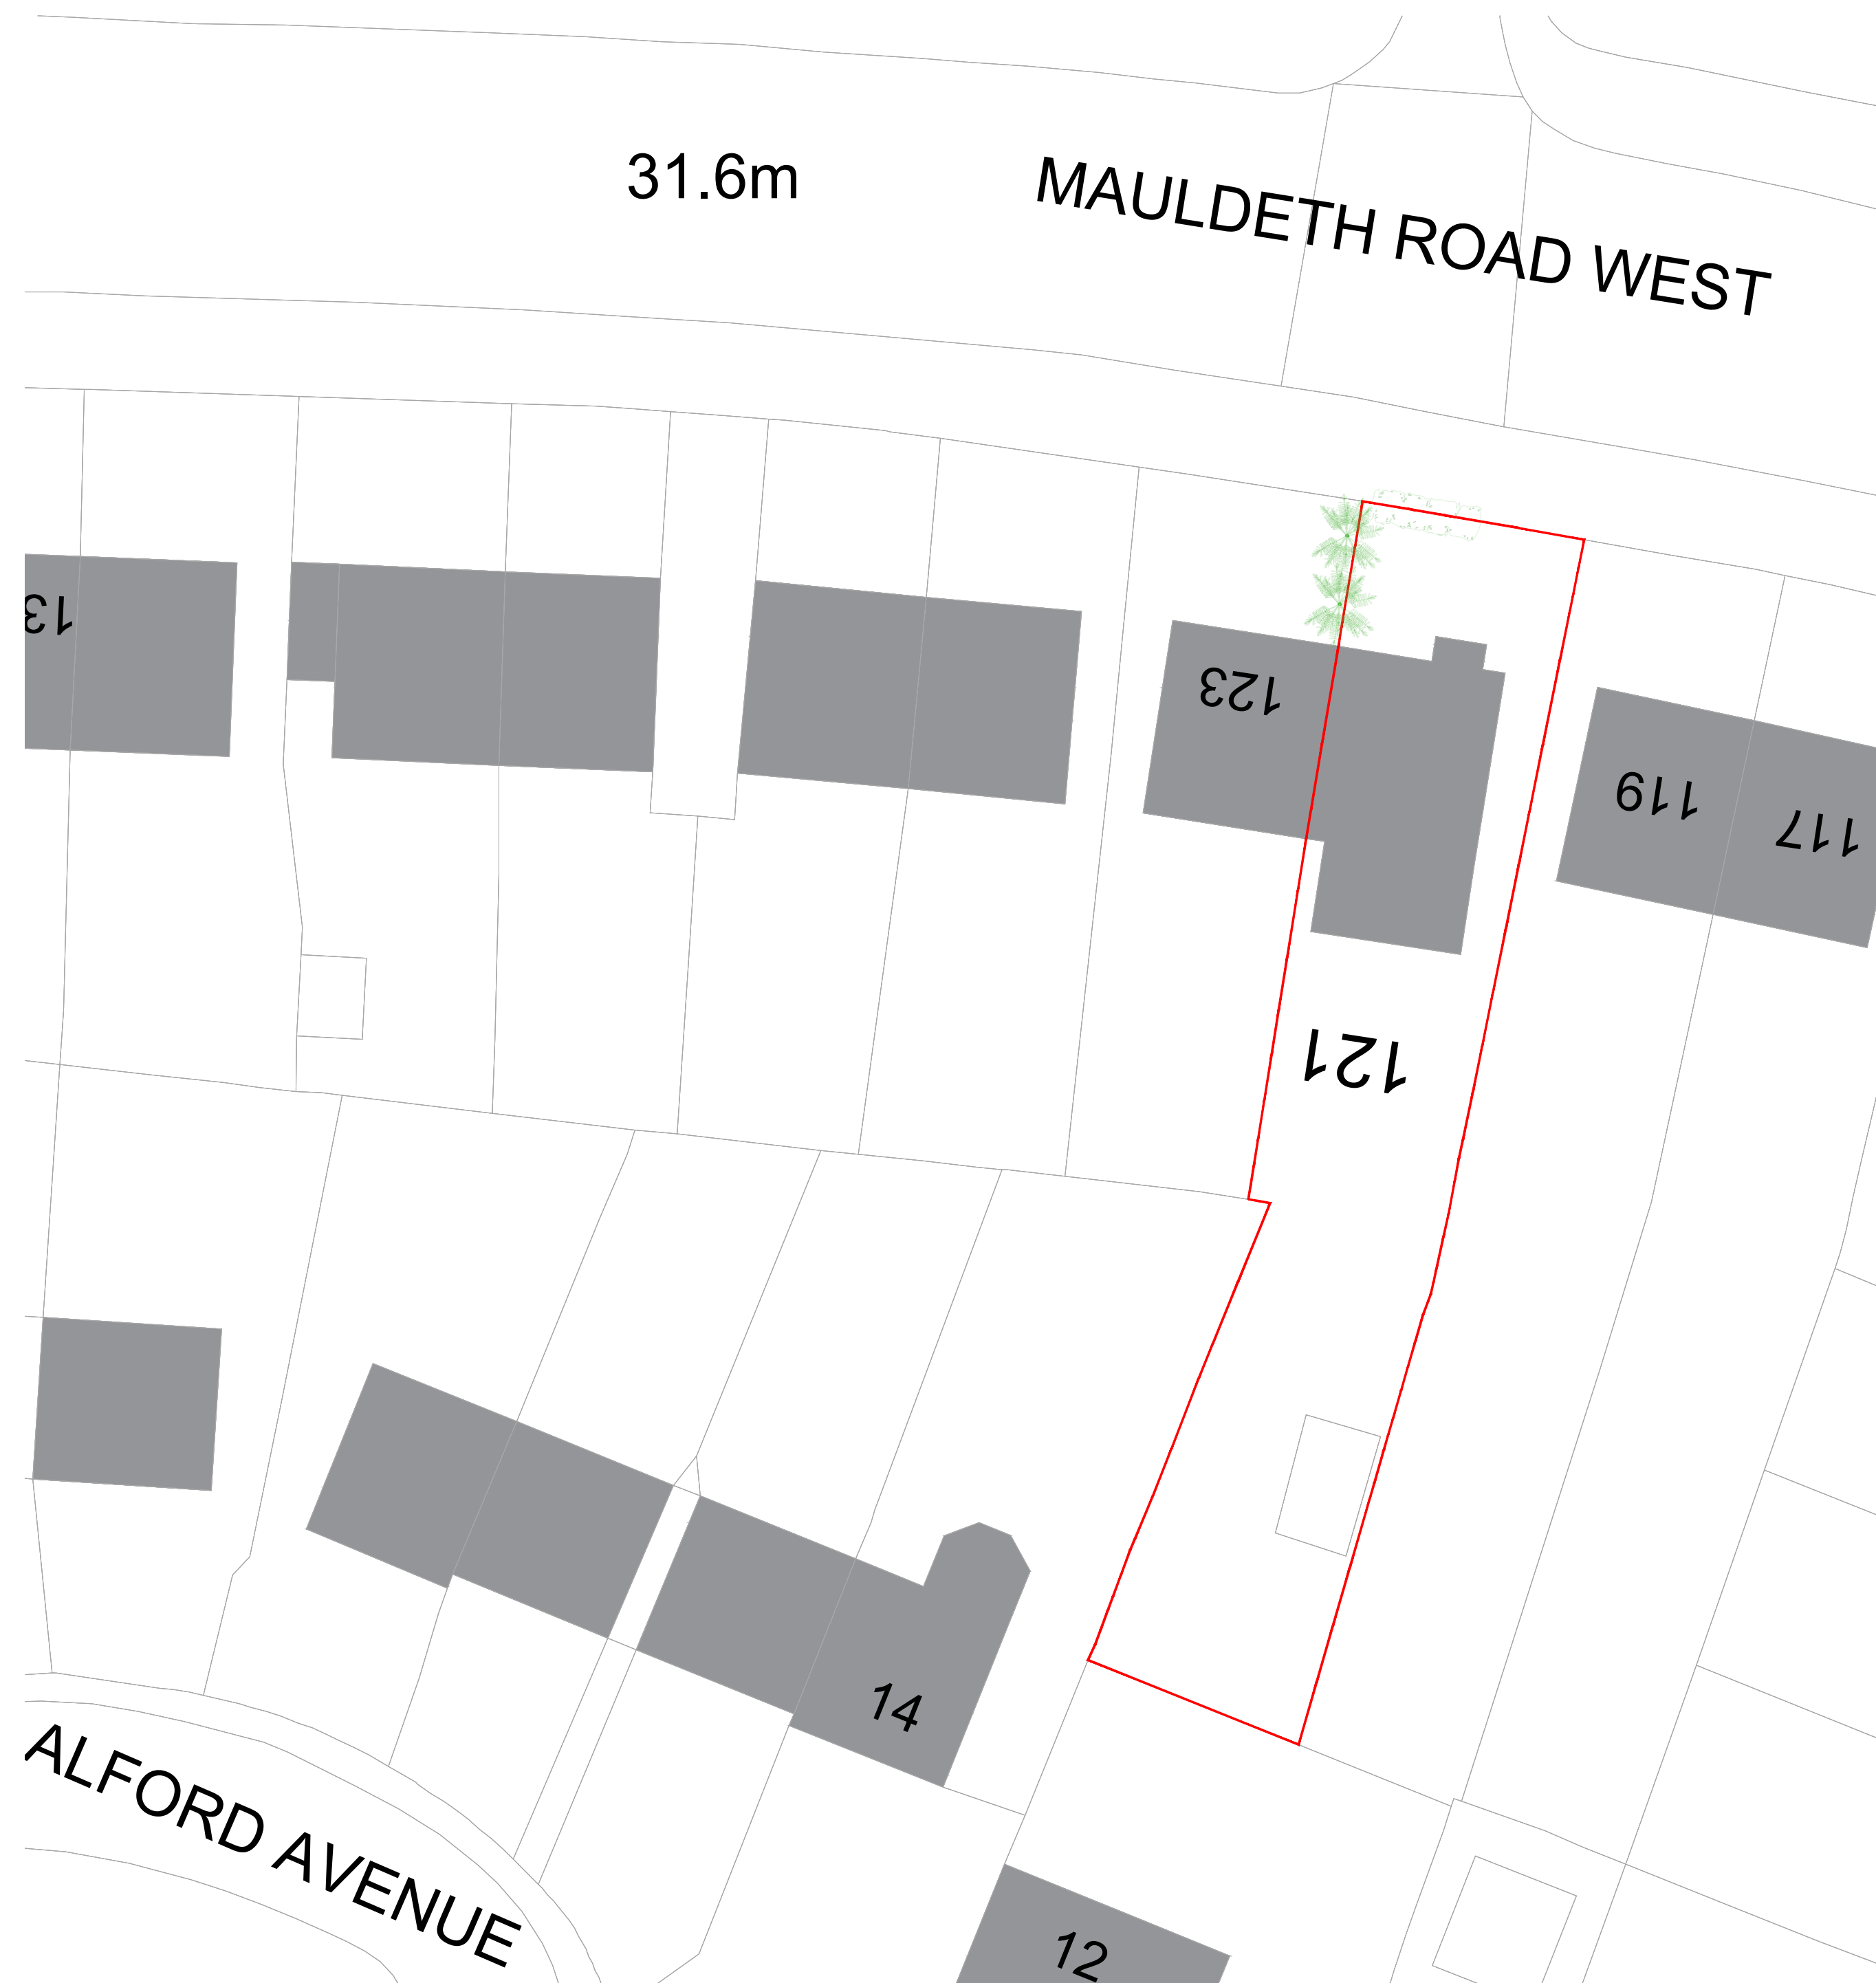

Proposed Site Plan

1:200@A1

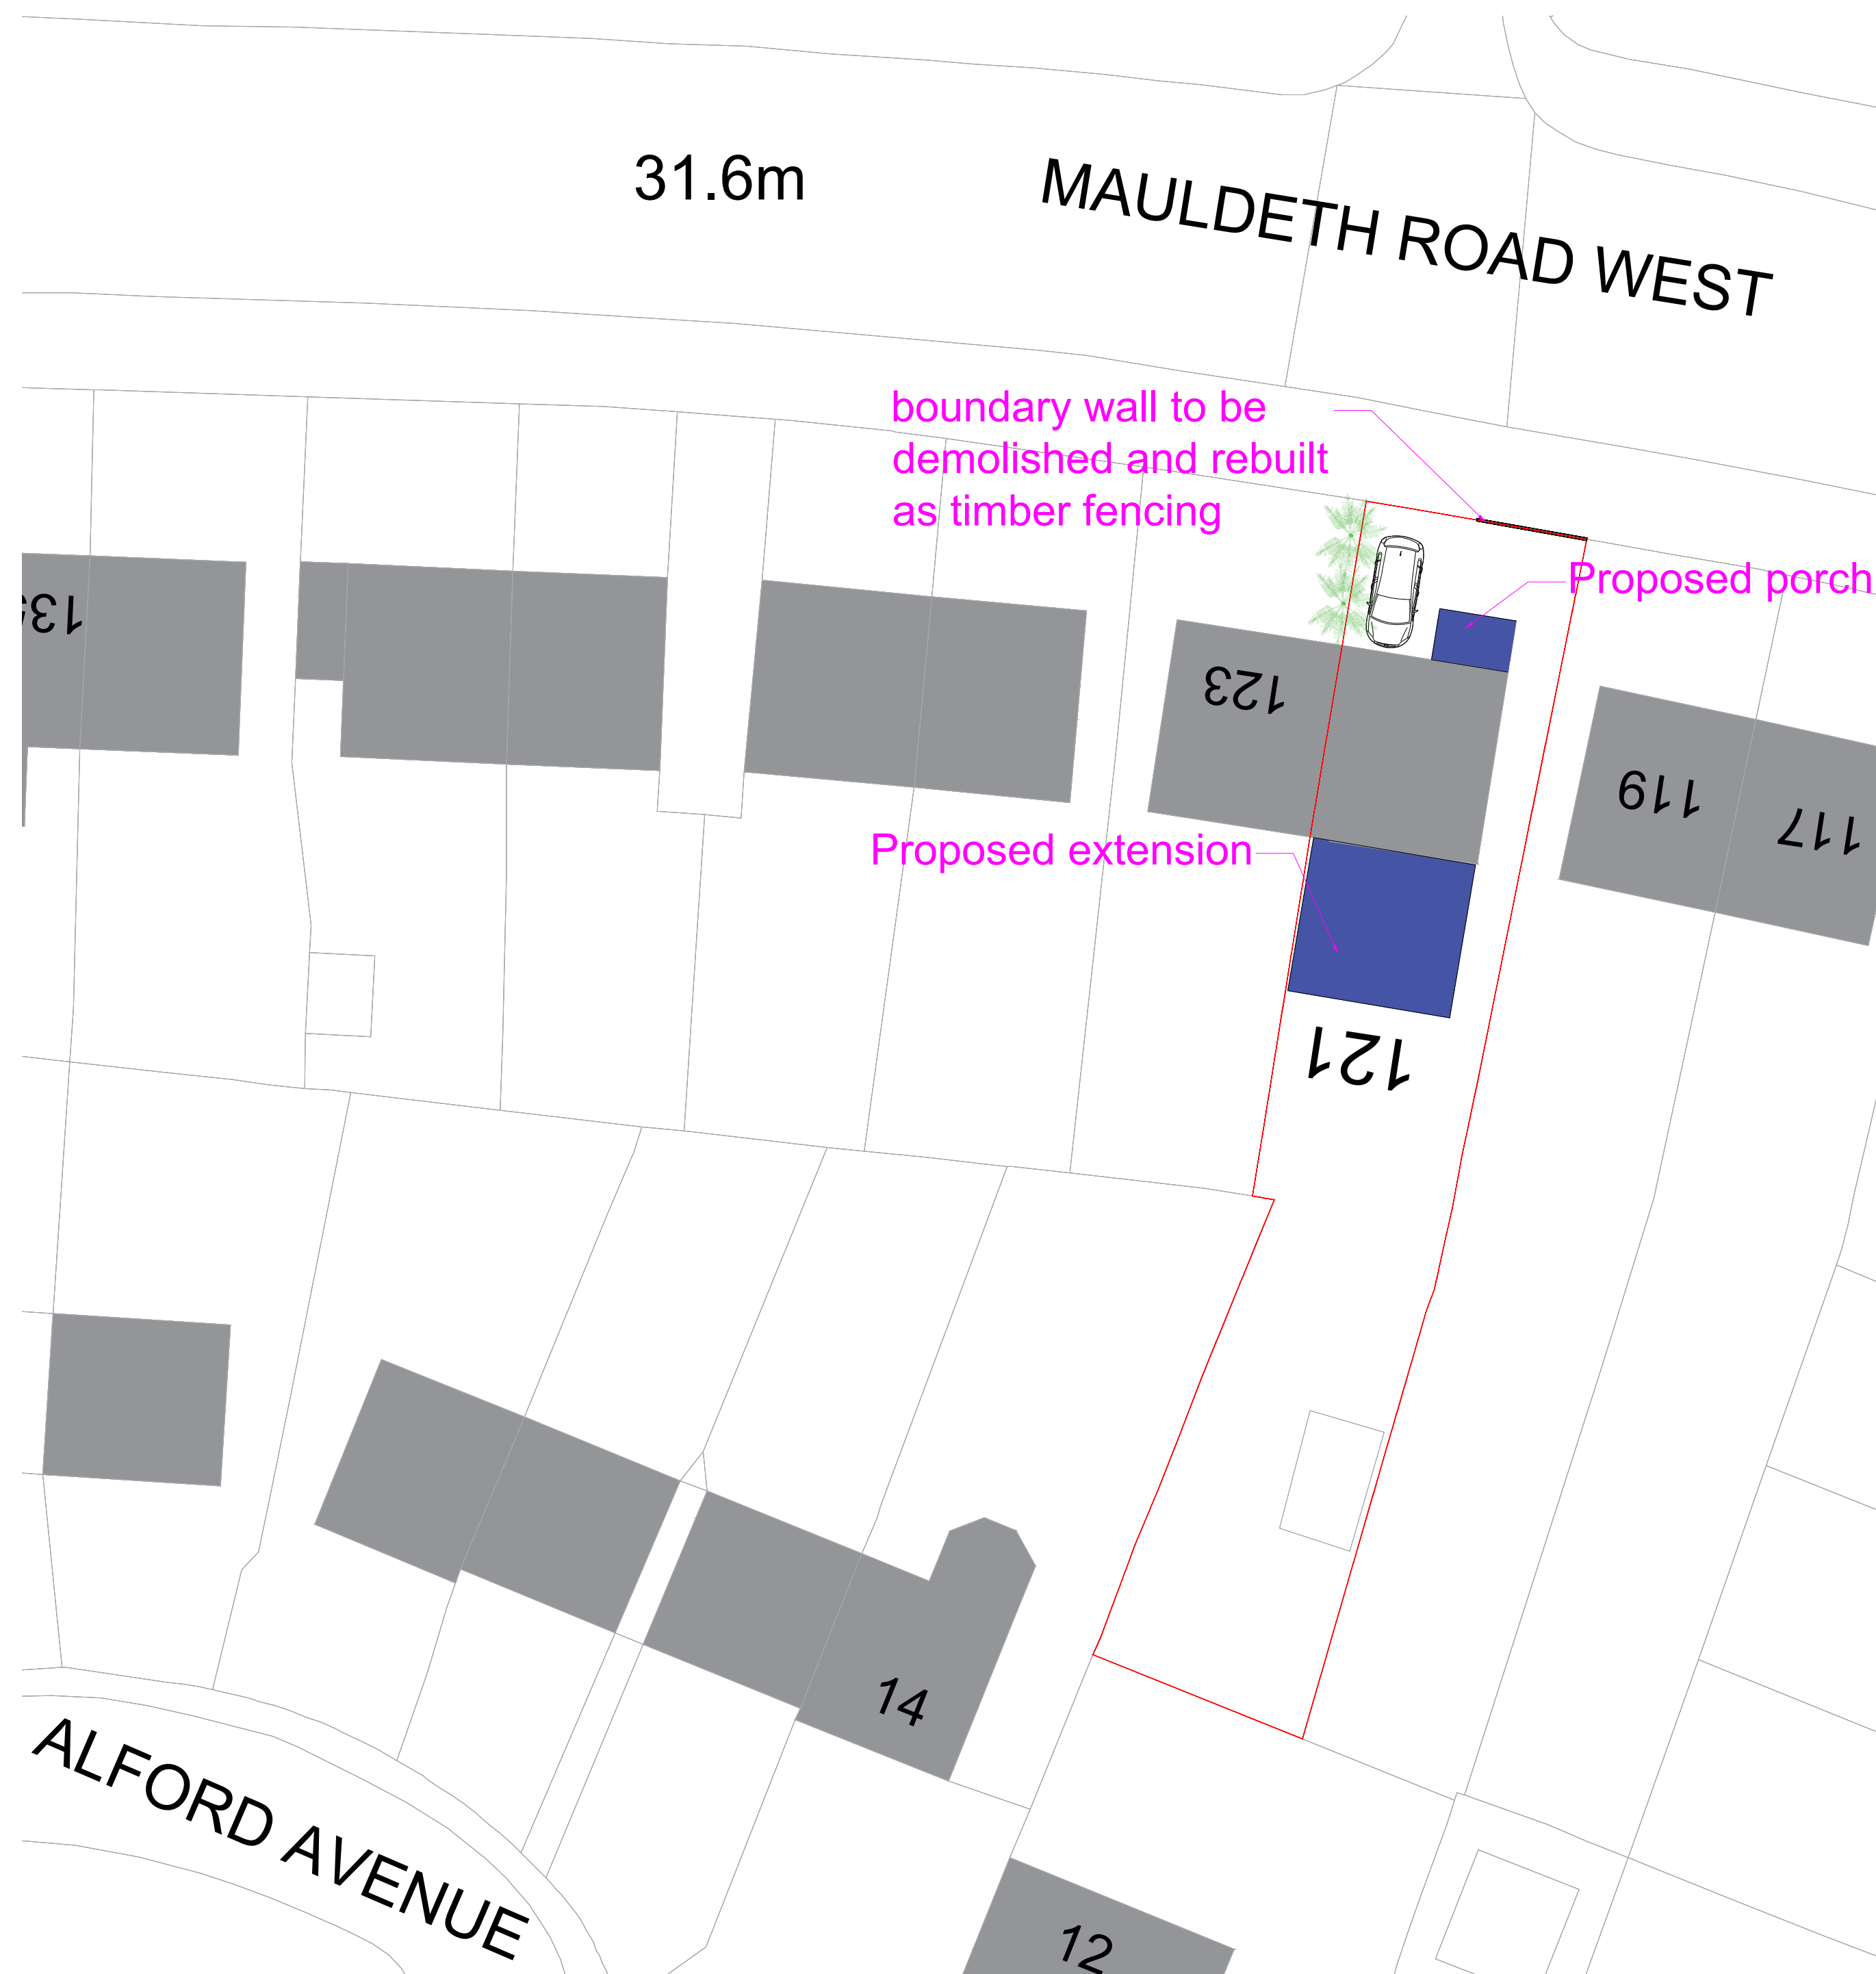

GENERAL NOTES

1. The contractor must check the site and the approved drawings before commencing the works and must take any working measurements as necessary and any discrepancy must be reported to the client.
2. Work shall comply with any current relevant BS/codes of practices and confirm to the Building Regulations including the latest amendment. The contractor is responsible for setting out the works.

KEY

BOUNDARY

PROJECT ADDRESS

121 Mauldeth Road West
Withington,
Manchester
M20 1BB

PROJECT

Single Storey Rear Extension Porch Installation

DRAWING No. _____

PP136-1/22

SCALE

1:1250

1:200

REVISION	DATE
a. Front boundary treatment	18.08.22

DATE	STATUS
28/05/2022	Planning

DRAWN BY
AT

PAPER SIZE
A1

AT A. Design
12 Hastings Gardens
Stockport
SK5 8BF
ata_design@hotmail.com
07830039347