


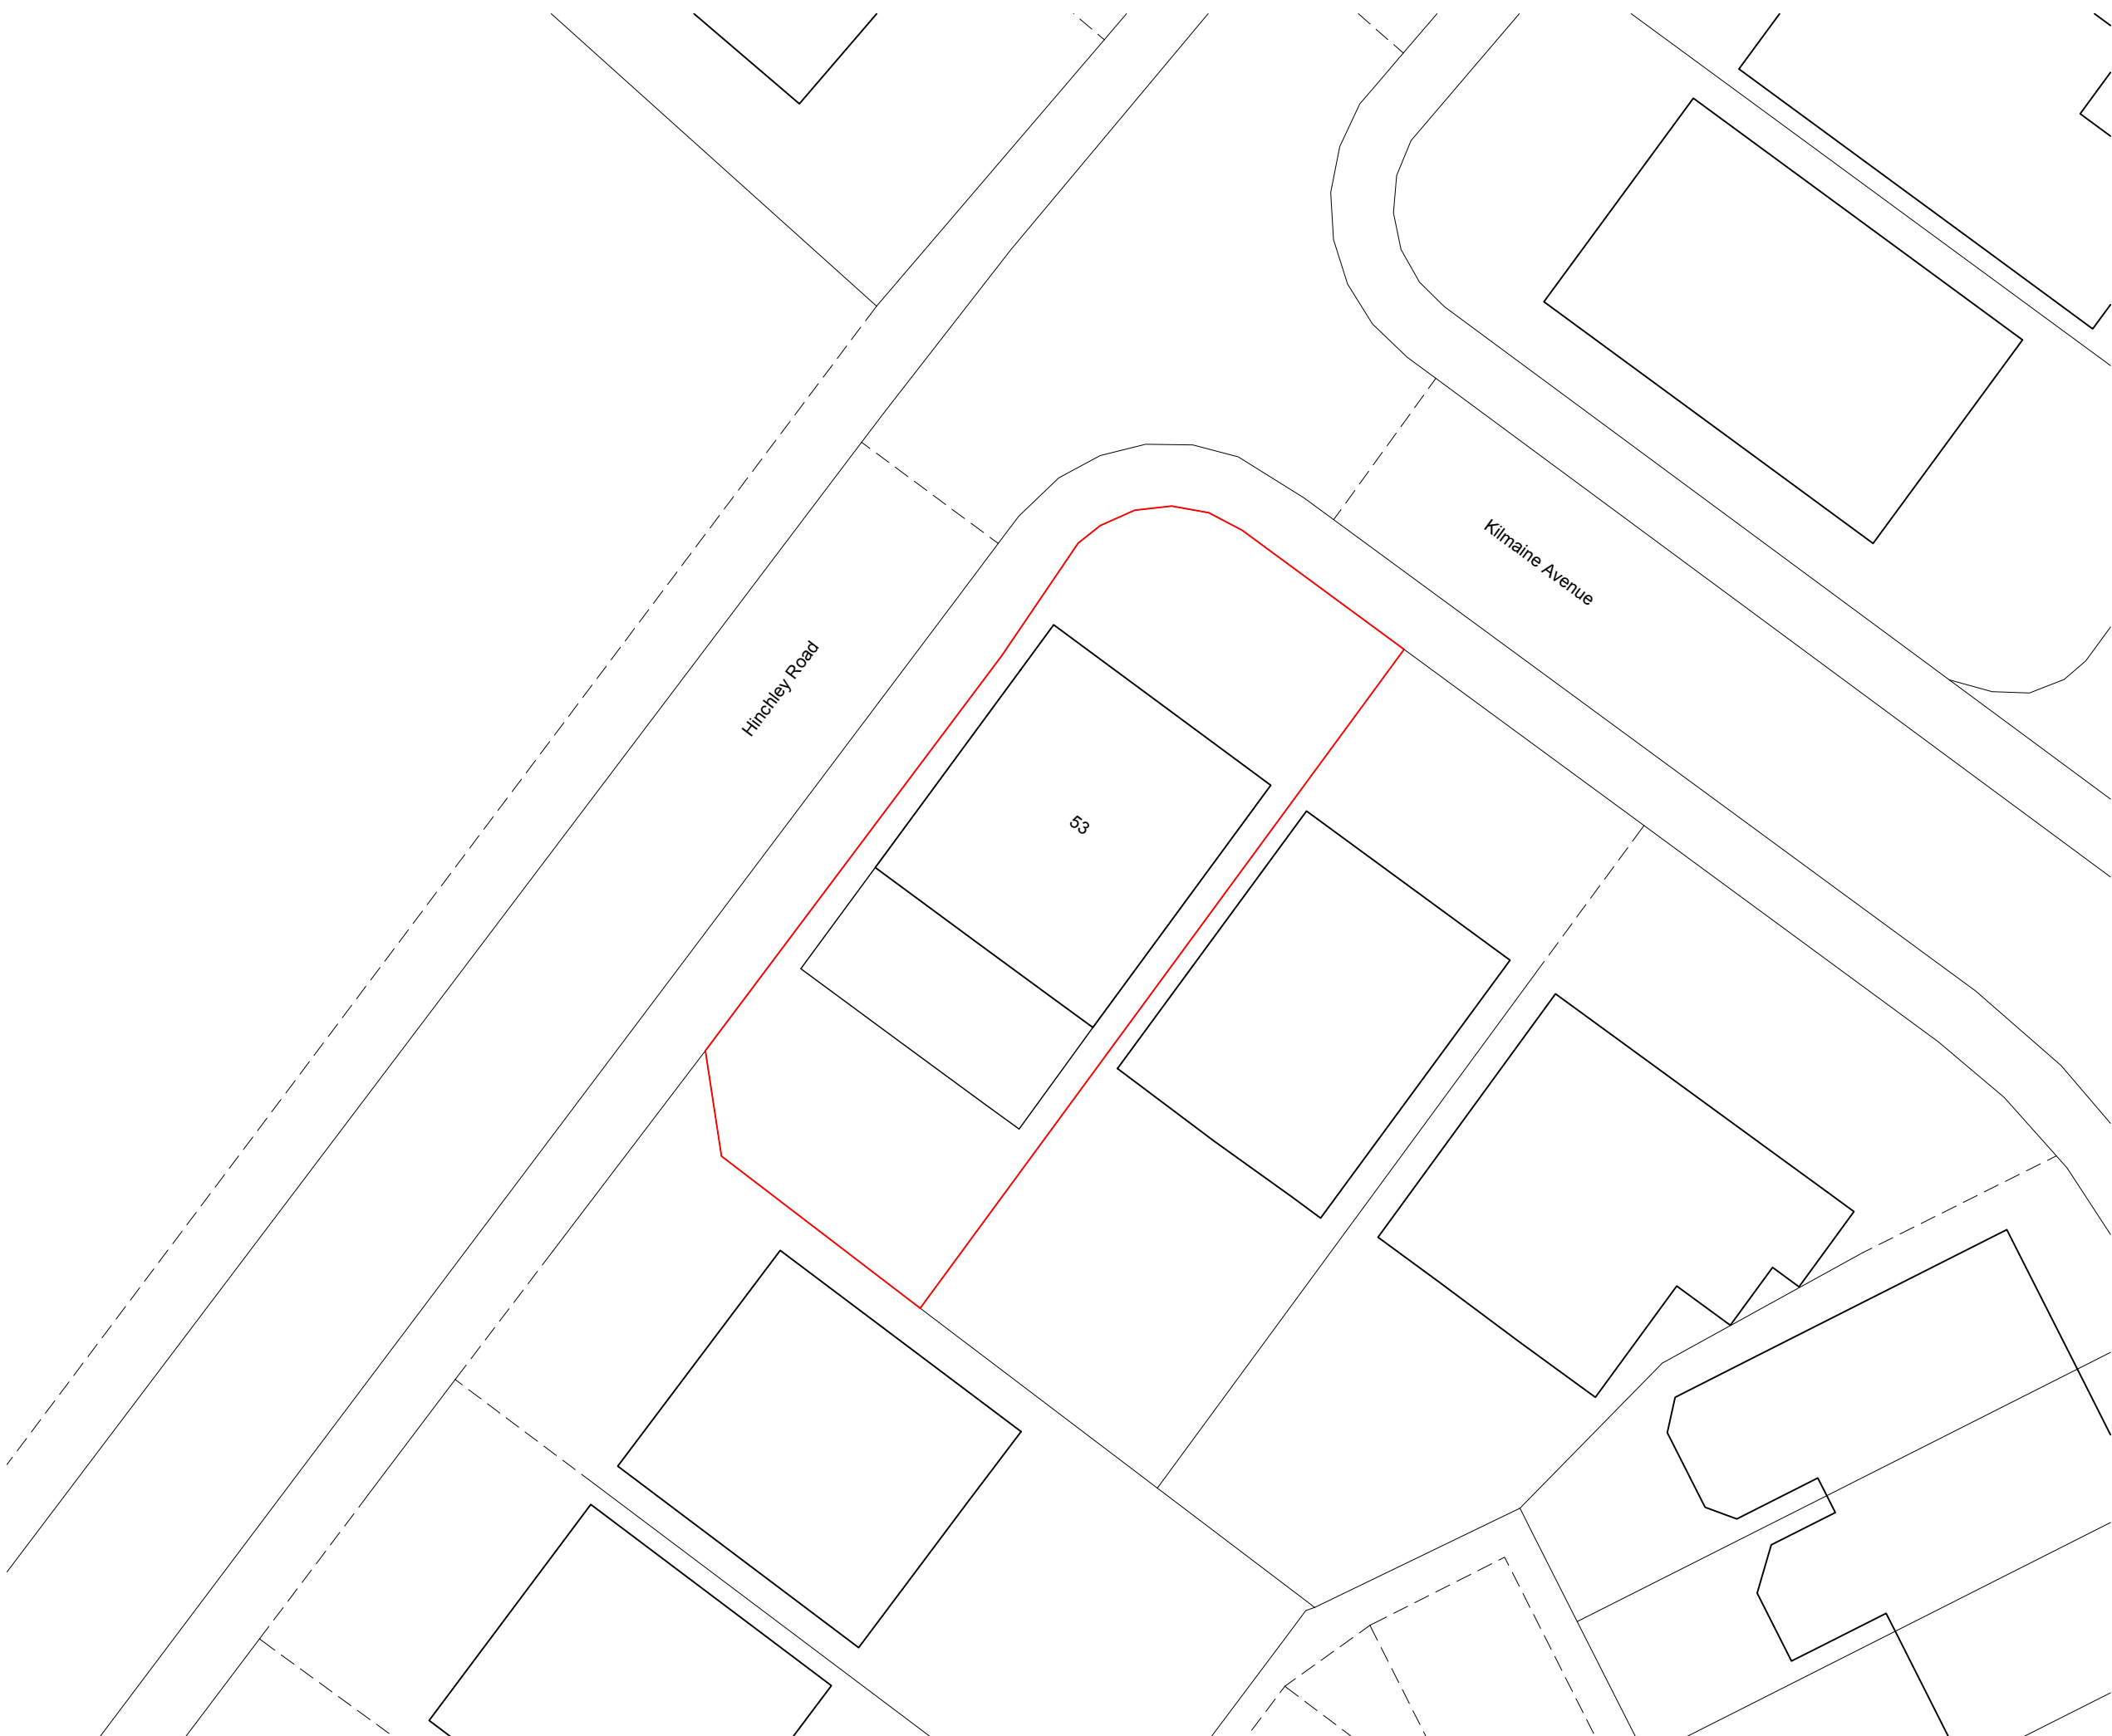

revisions + notes:				Dwn: Ckd:	
Rev:	Date:	Description:			

DO NOT SCALE OFF THIS DRAWINGS.
Design and drawings are copyright. Written permission must be sought before duplication.
The contractor is responsible for checking dimensions, tolerances and references. Any discrepancy to be verified with the Architect before proceeding with the works.



Project:
53 KILMAINE AVENUE
Client:
MR & MRS CHU
Title:
PROPOSED SITE PLAN
Status:
FOR INFORMATION
Date:
23.08.2022
Scale:
1:200 @ A3
Drawn by:
SK

Drawing no.
3100

Rev.
-