


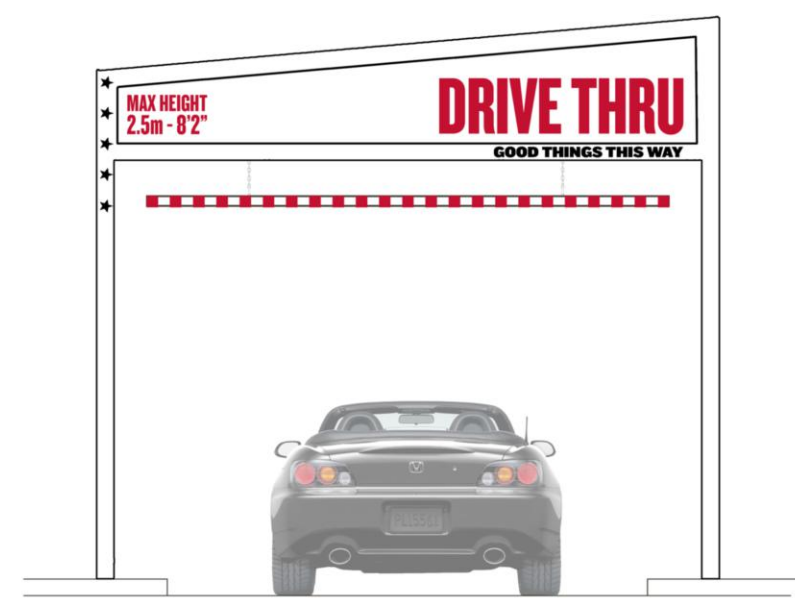
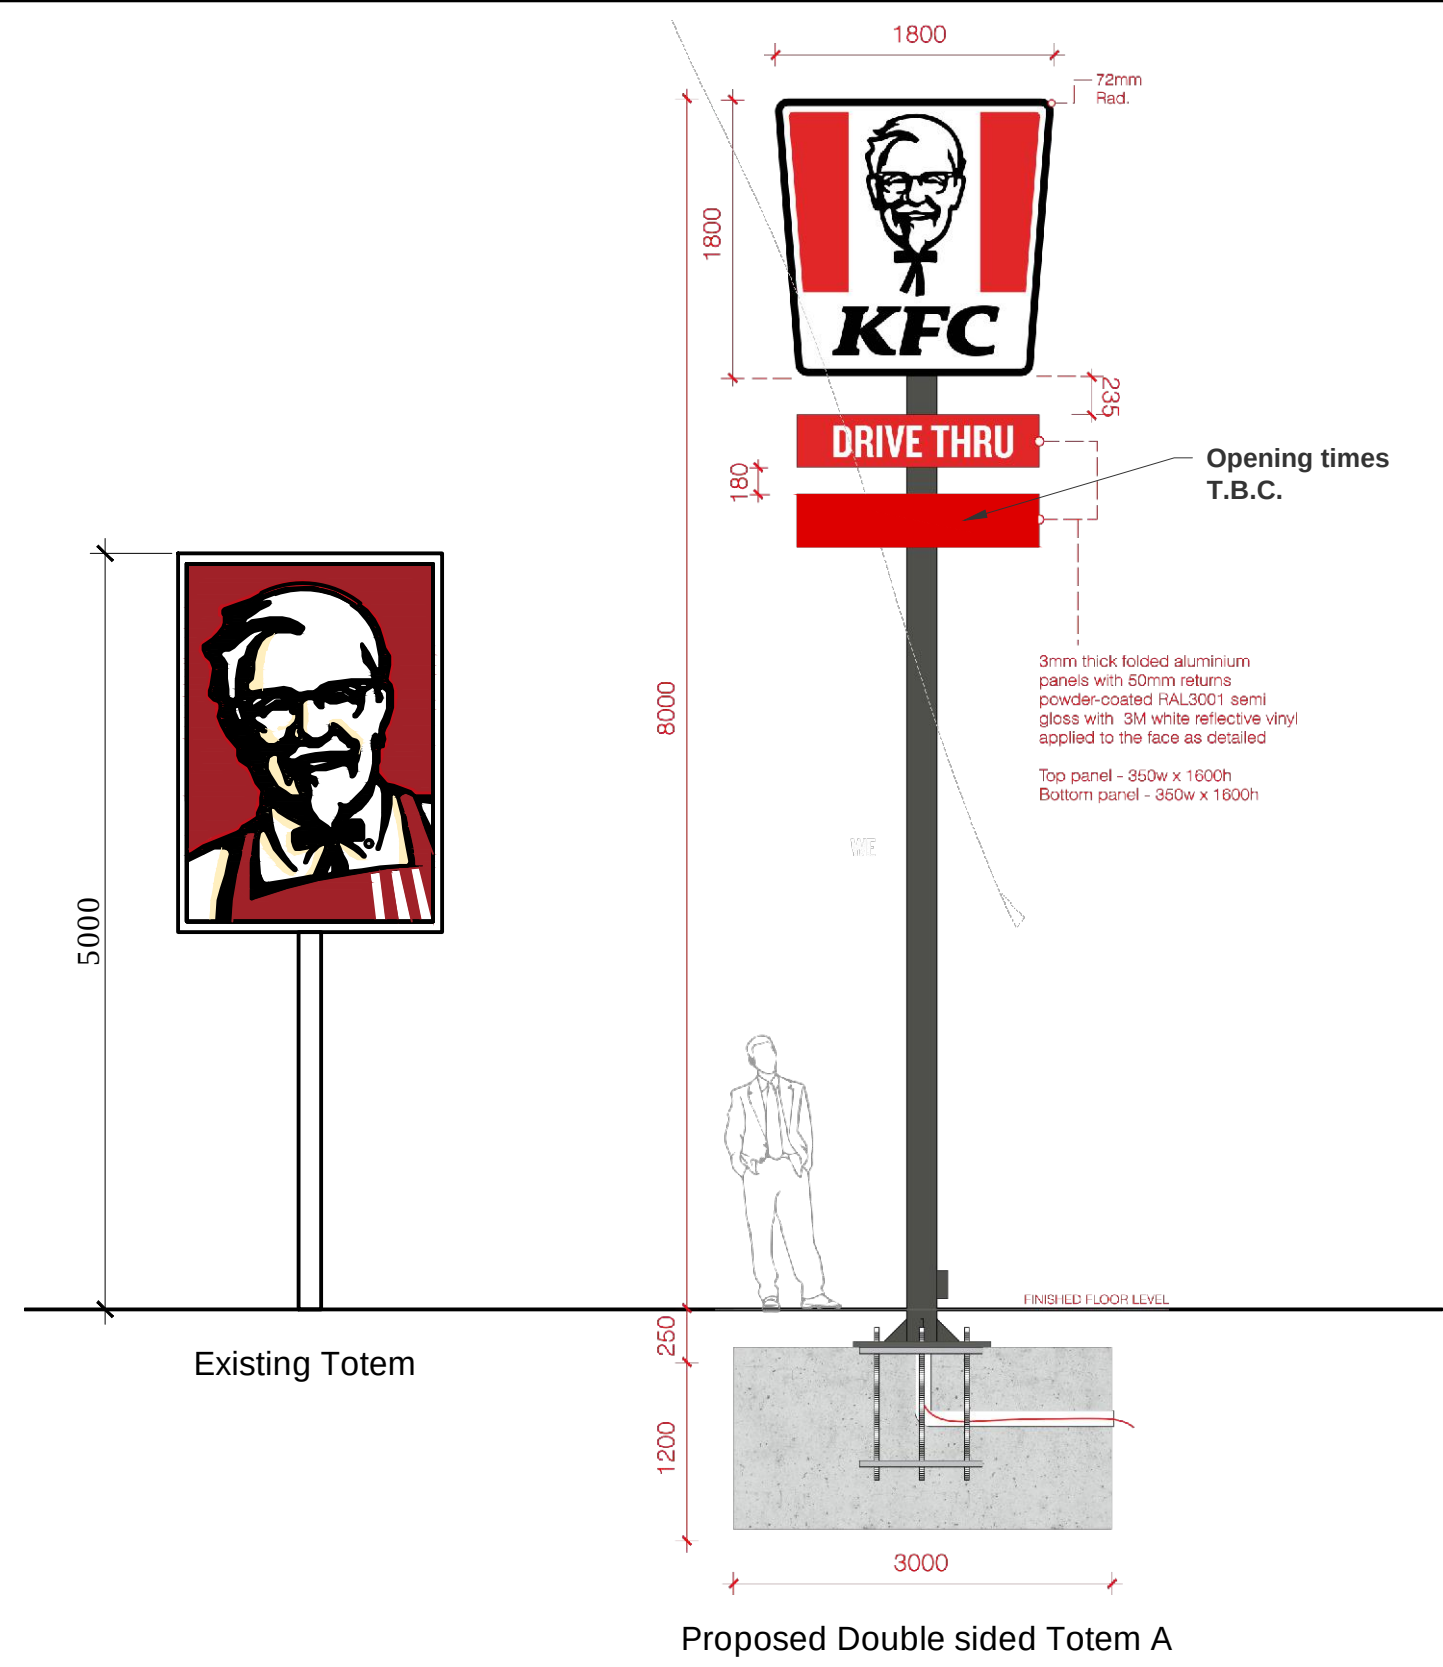


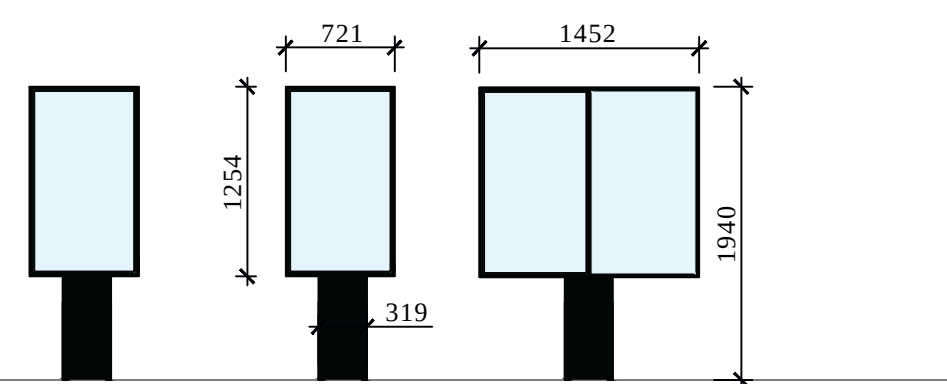

Height Restrictor B
(Retained in existing location & refurbished)

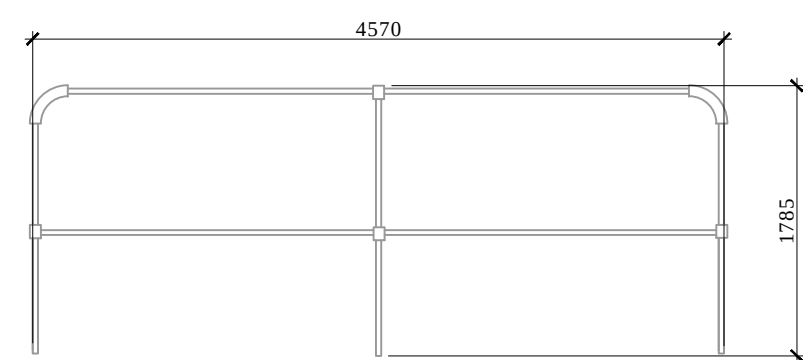


Menu Unit C Menu Unit D Menu Unit E
(New digital menu boards - power and data required)

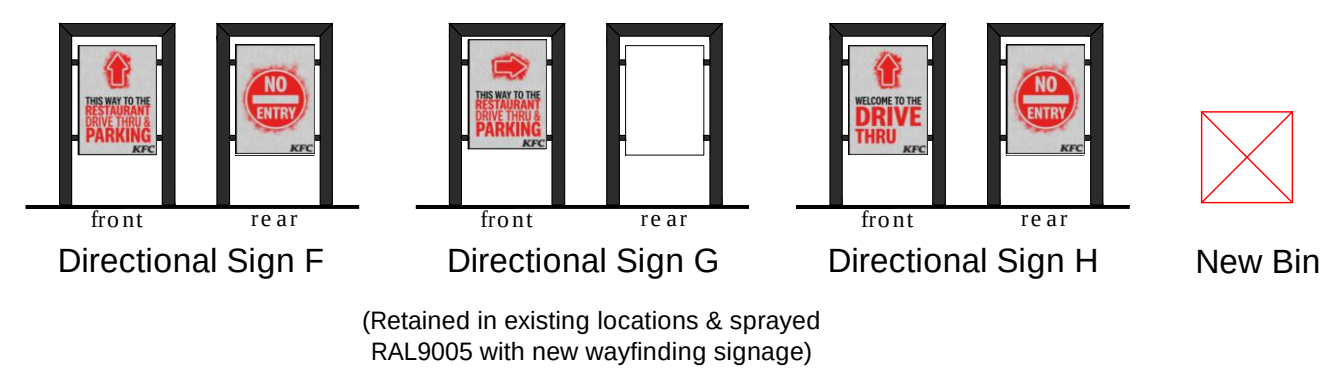

New Barrier Sign J
4572mm(150) x 914 (30) vinyl Banners on metal frame for future promotions .
Frame constructed from galvanised keyclamp tubing fixed using elbow , long tee and two socket sections all secured to footings via base flanges.
Footings sizes to manufacturers recommendation. Height to underside of banner 1000mm.
Non illuminated

SITE SIGNAGE DETAILS

Scale - 1:50 @ A1

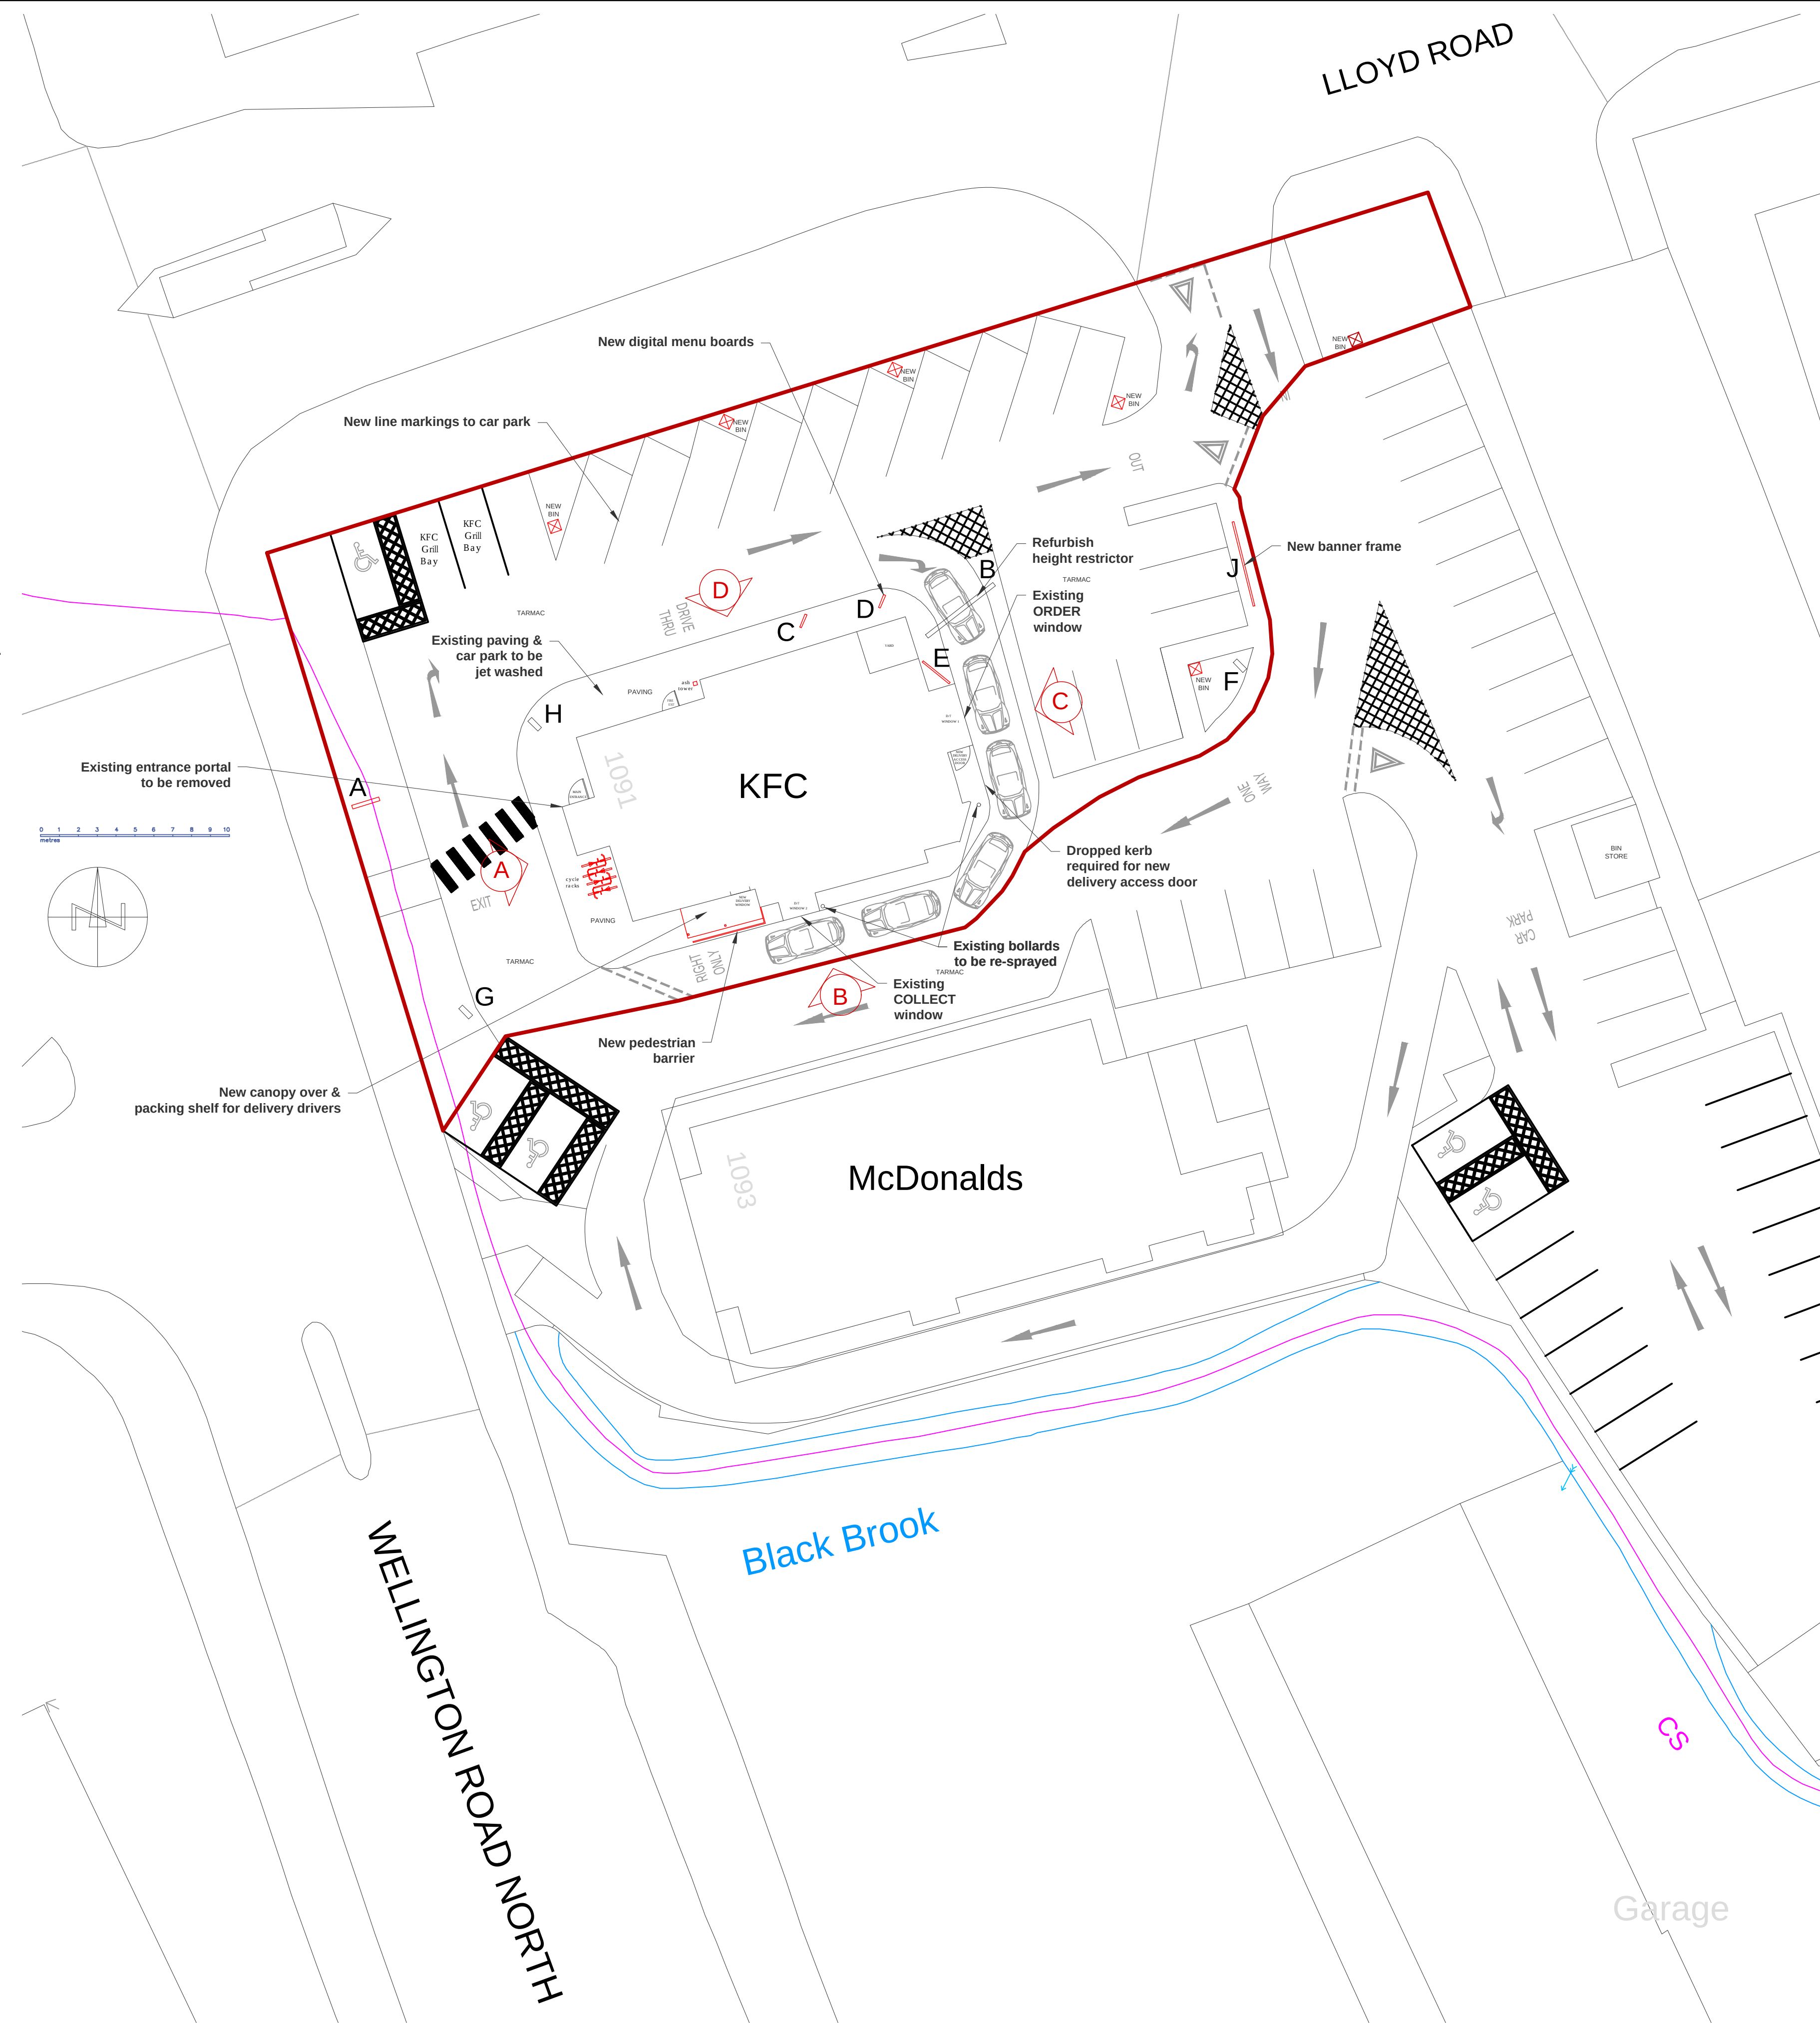

PROPOSED SITE PLAN

Scale - 1:200 @ A1

DESIGN SIGNOFF	
NAME / TITLE	
SIGNATURE	DATE

ALL DIMENSIONS TO BE CHECKED ON SITE.
DO NOT SCALE FROM THIS DRAWING EXCEPT FOR
THE PURPOSES OF LOCAL AUTHORITY PLANNING

REV	DATE	DESCRIPTION
K	31.08.22	Totem opening times updated
J	09.08.22	Updated following comments from KFC
H	25.07.22	Updated to suit K4 concept
G	03.08.21	1no barrier frame omitted
F	09.06.21	Red outline added
E	25.05.21	Additional information added
D	18.05.21	Updated following comments from KFC
C	28.04.21	Updated to suit latest scheme
B	08.02.21	Delivery window added
A	05.02.21	Layout updated following comments from KFC



PYE DESIGN ARCHITECTS
RIBA Chartered Practice
29 Market Street
Hindley
Wigan
WN2 3AE
01942 256007
info@pyedesign.co.uk
www.pyedesign.co.uk

IMAGE ENHANCEMENT

SITE ADDRESS
KFC HEATON CHAPEL
Unit 1 Monarch Retail Park
Lloyd Road / Wellington Road
Stockport
M19 2RE

DRAWING TITLE

Proposed Site Plan

DRAWN BY	CHECKED	DATE
RHS	ARP	JAN 2021
STORE NO.	SCALE	
5789	1:200 @A1	

DRAWING NO.	REVISION
5789/2021/G121 (PD Ref. 4032)	K

FOR APPROVAL