

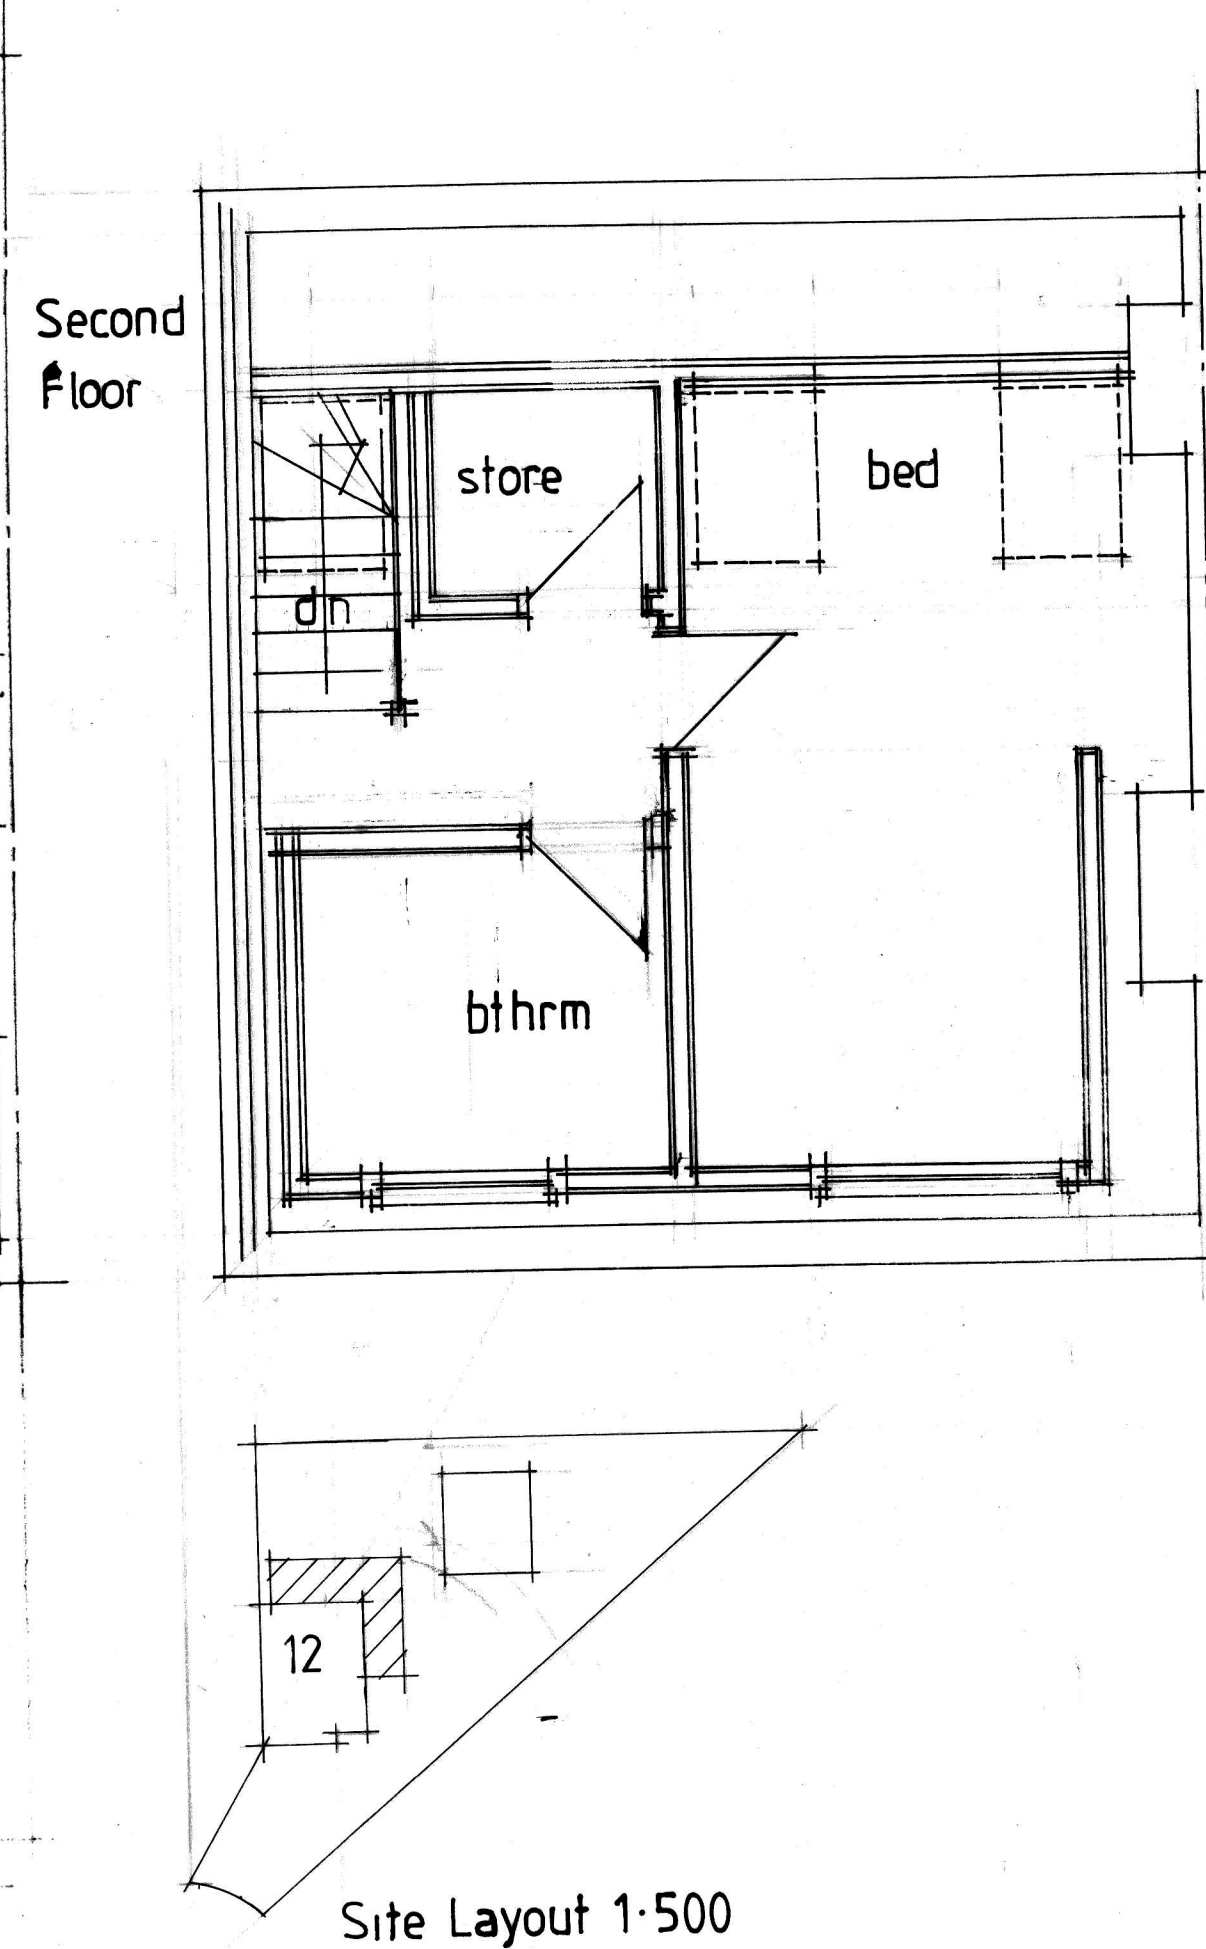
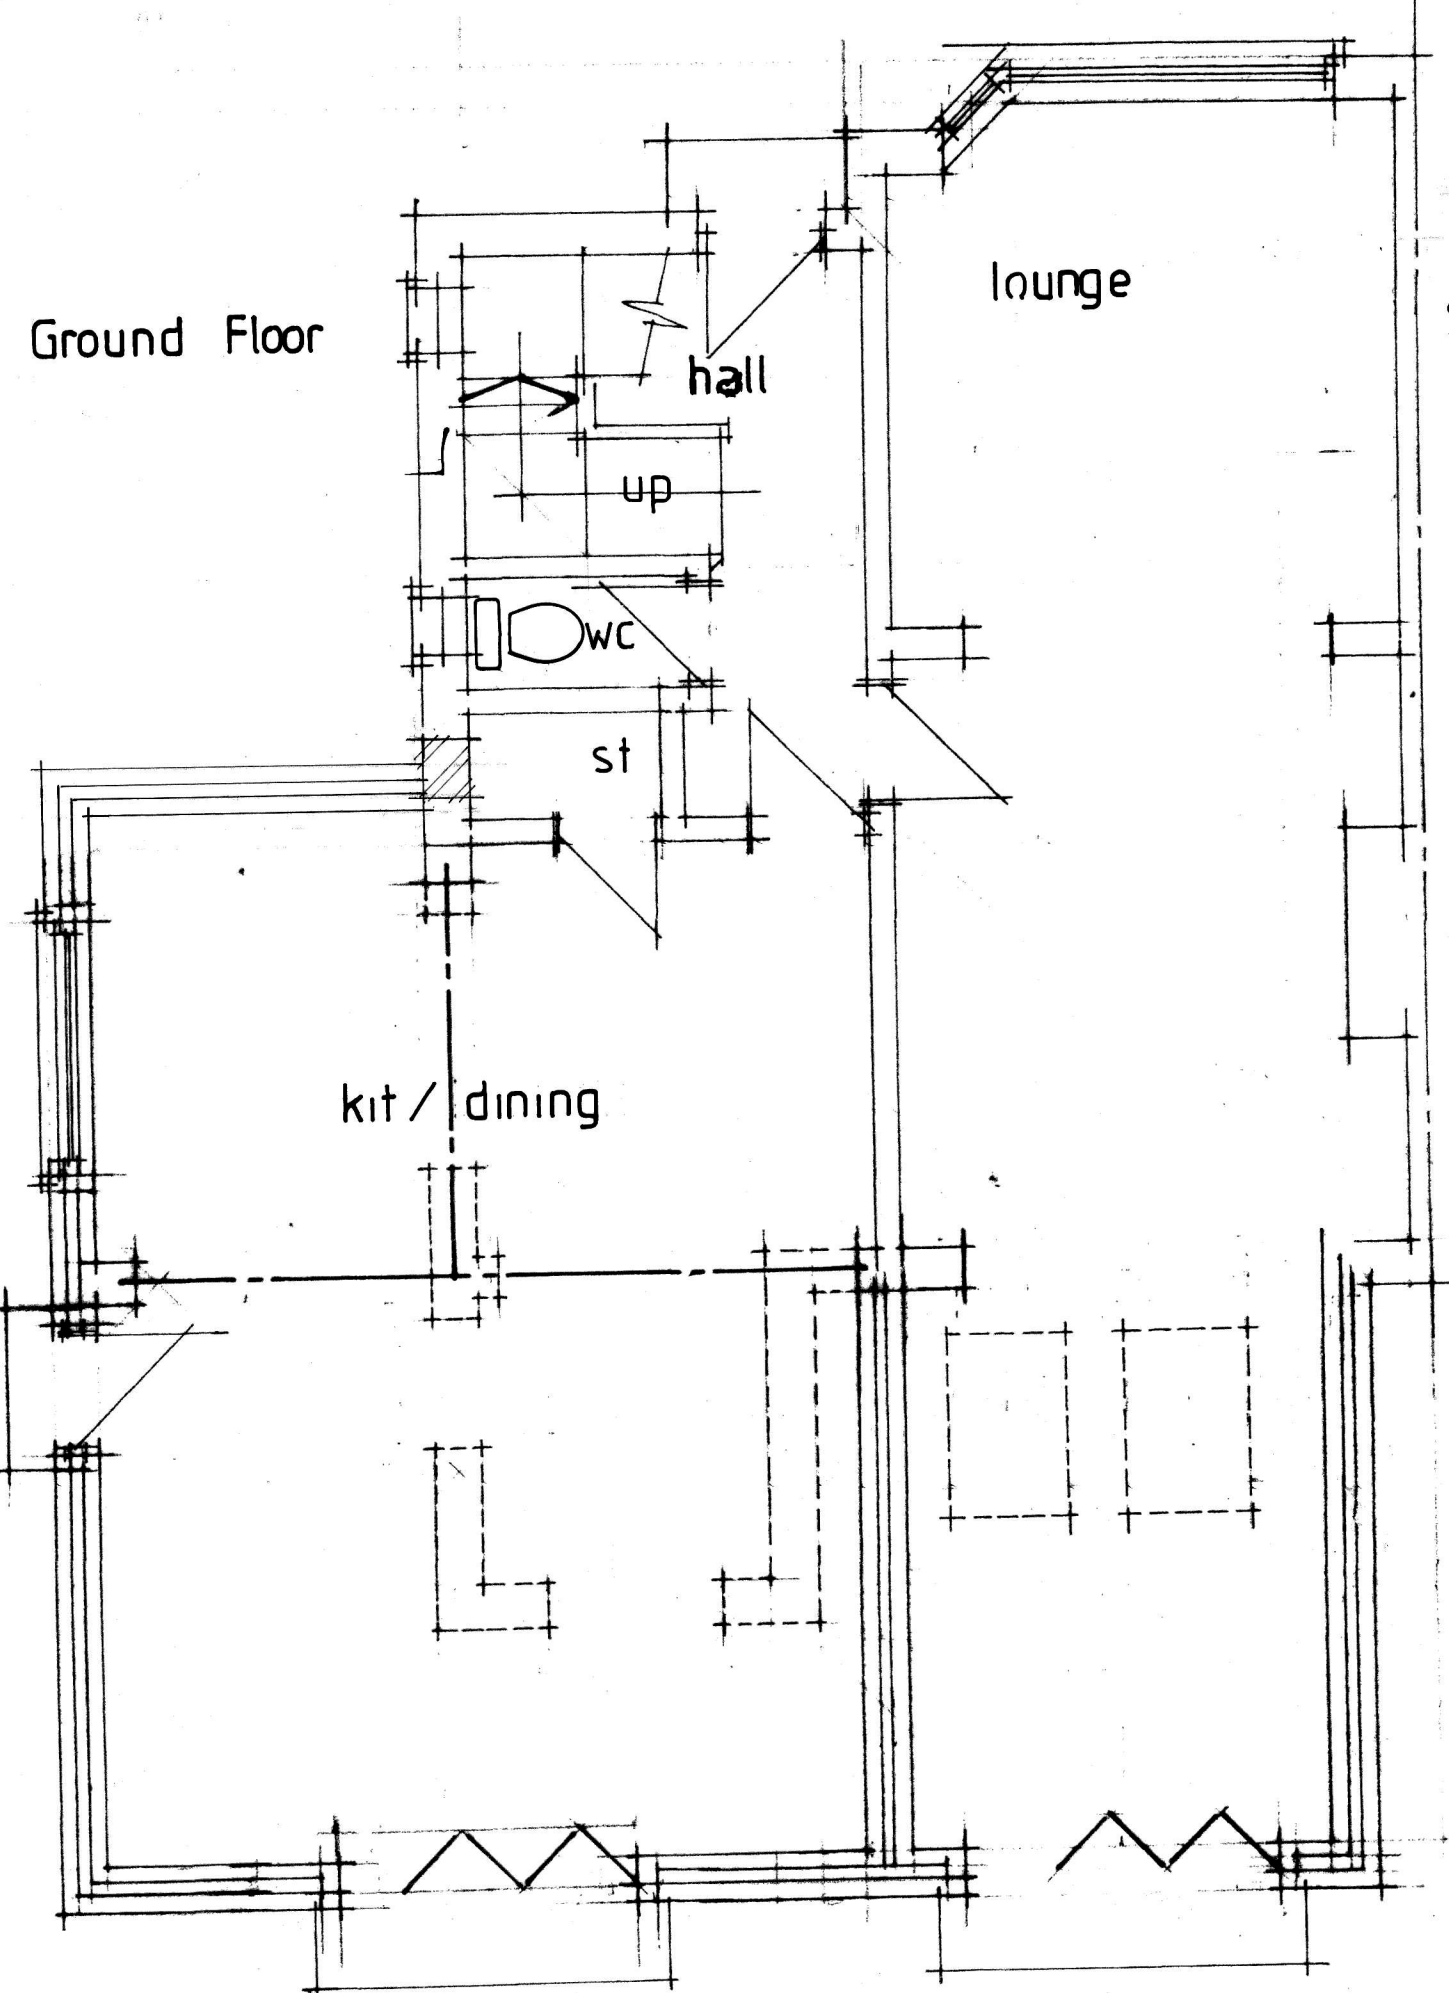
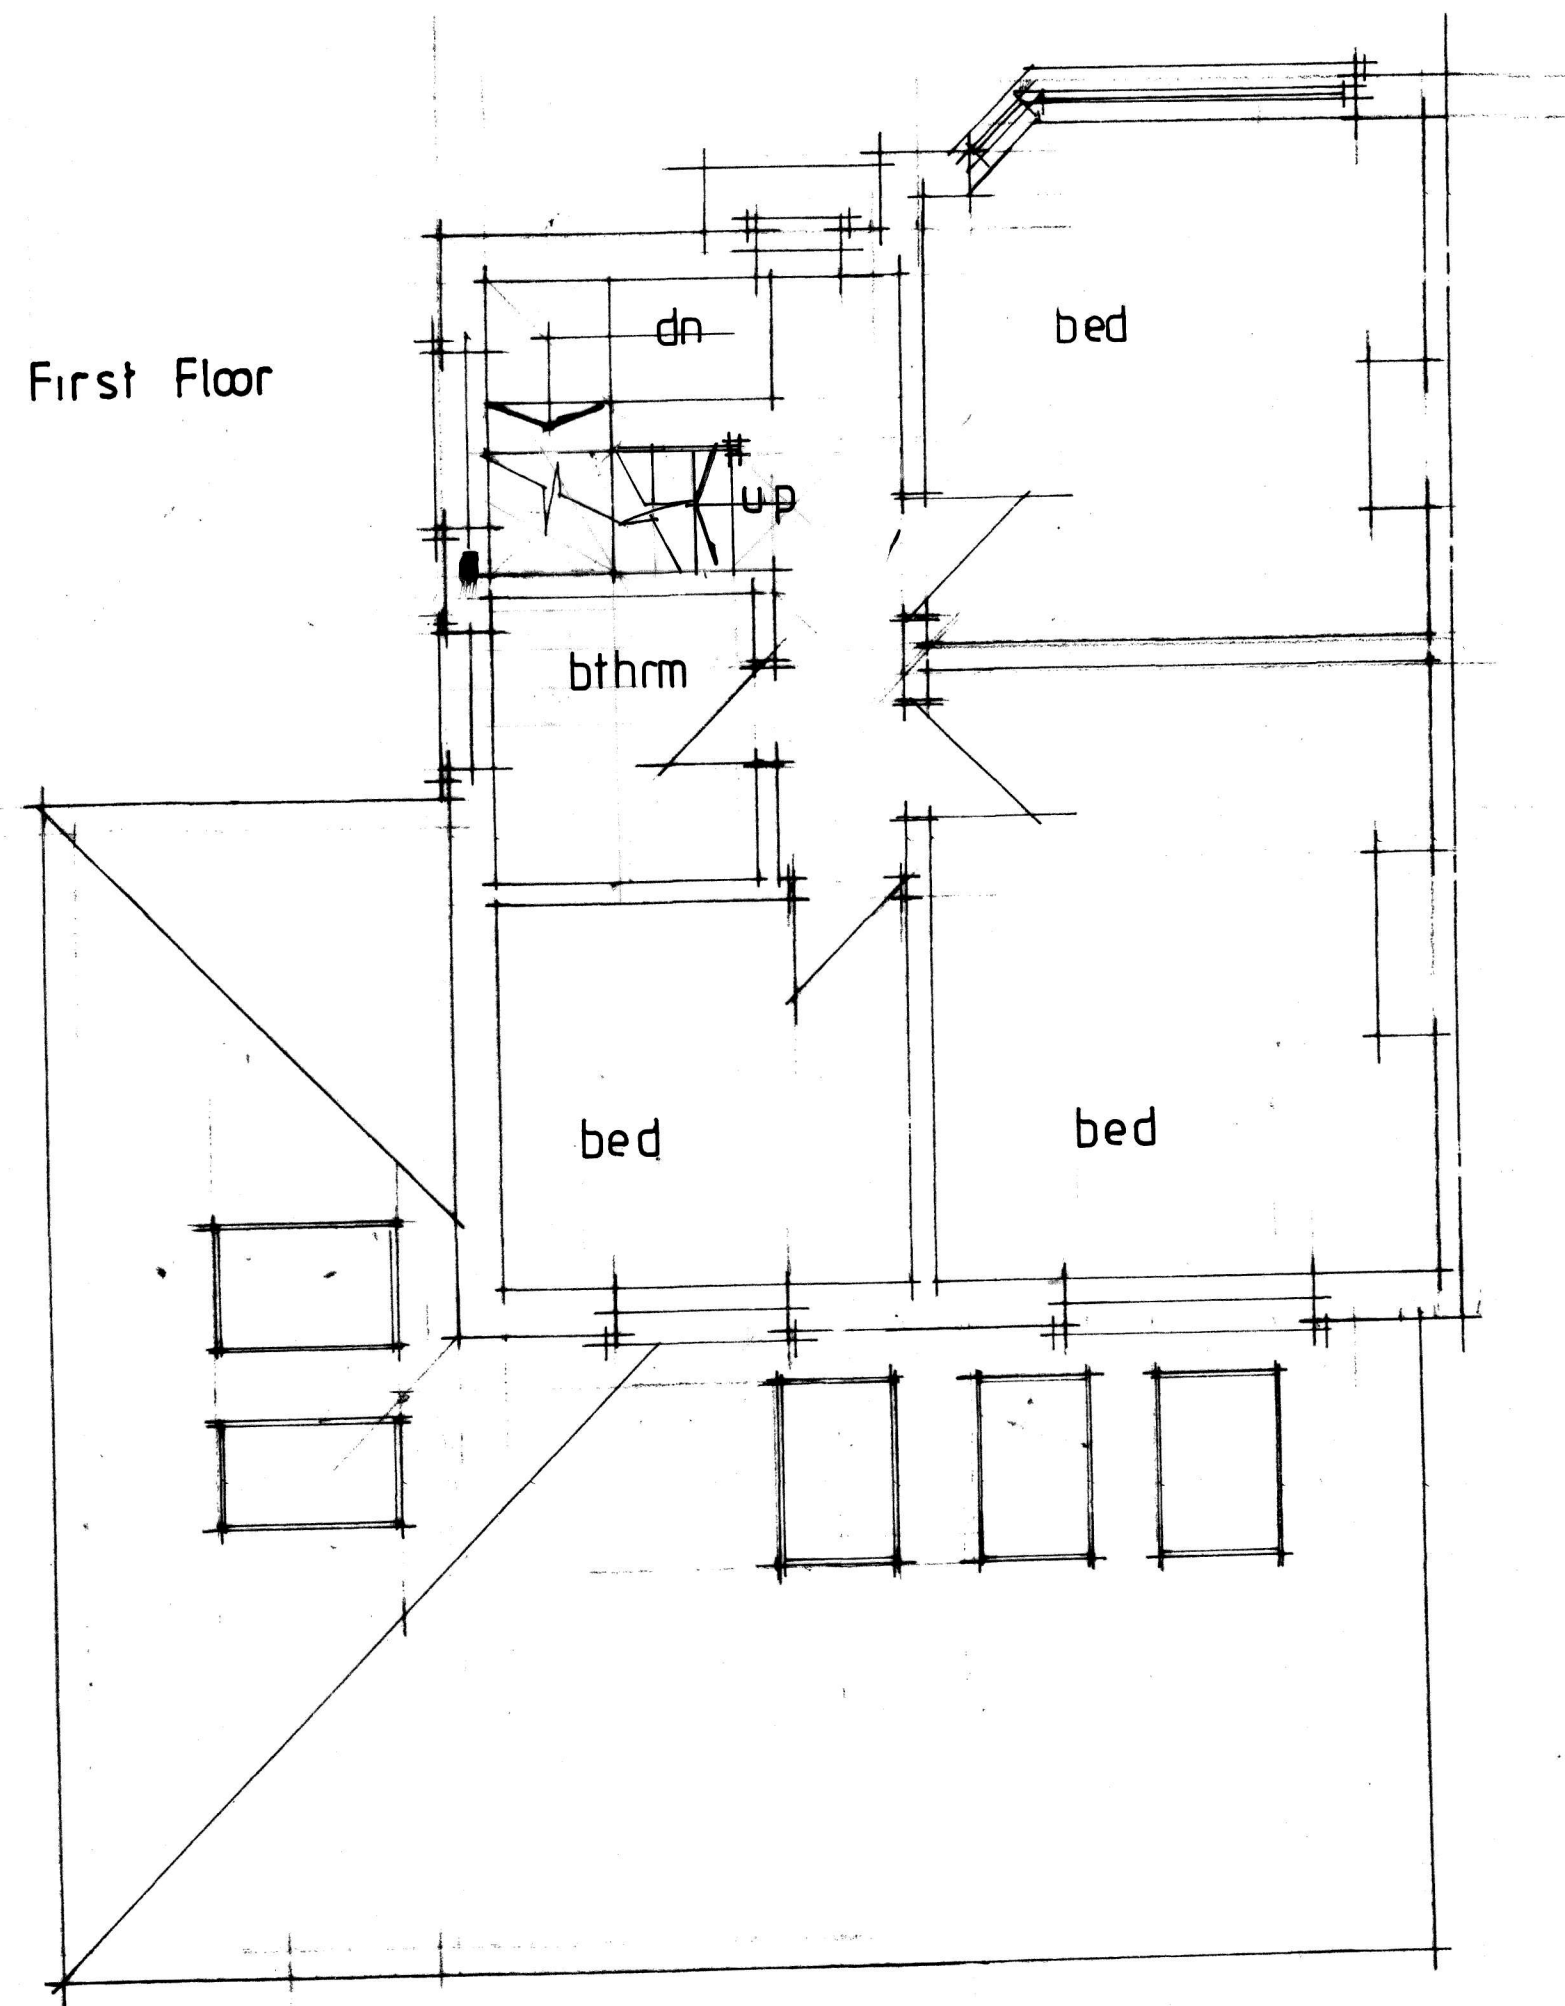
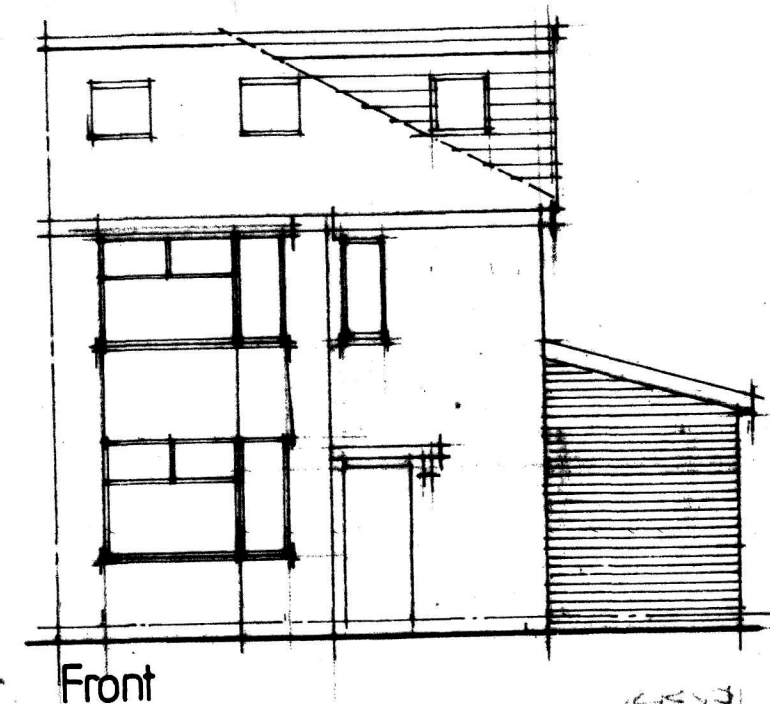


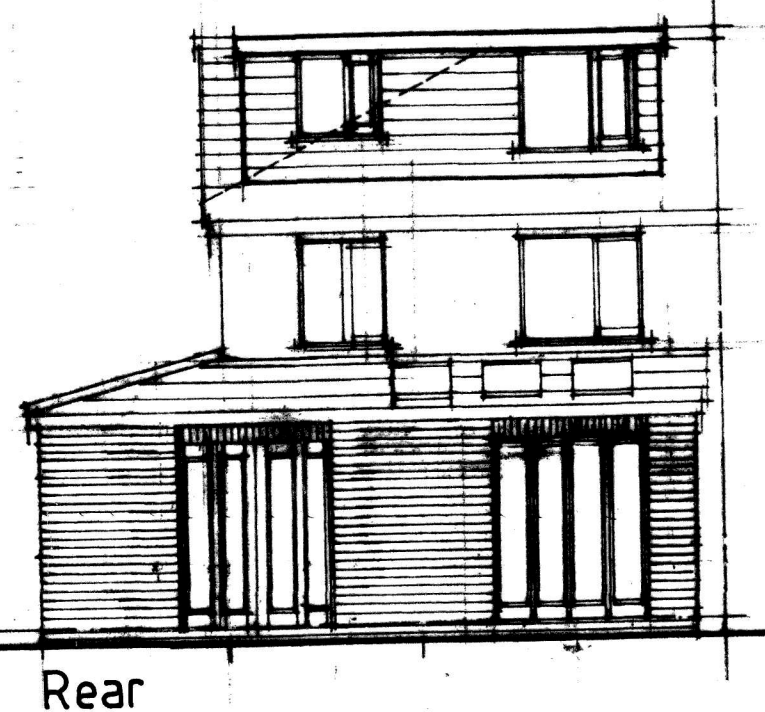

Elevations

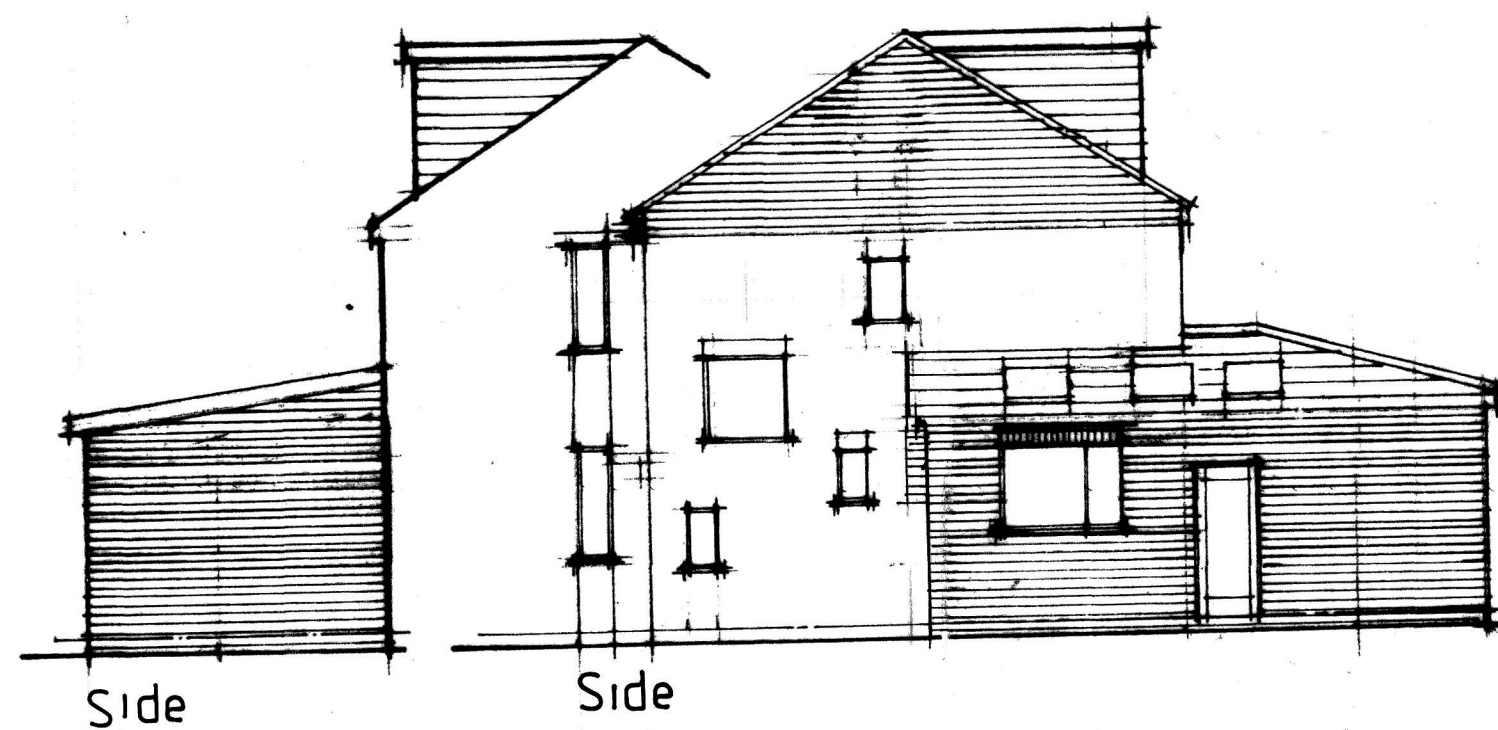

No: A	Revision: PROPOSED 2ND FLOOR LAYOUT ADDED	Date: 5/12/22	Initial: CTH
ALPHA DESIGN 11 GILDA CRESCENT ROAD ECCLES M30 9AG TELEPHONE: 0161 707 5533			
Project: 12 Mere Drive Didsbury Mcr			
Title: Floor plans and Elevations (proposed)			
Scale: 50/100	Date: JUN 22	Initial: CTH	
Drg. No: 2A			