



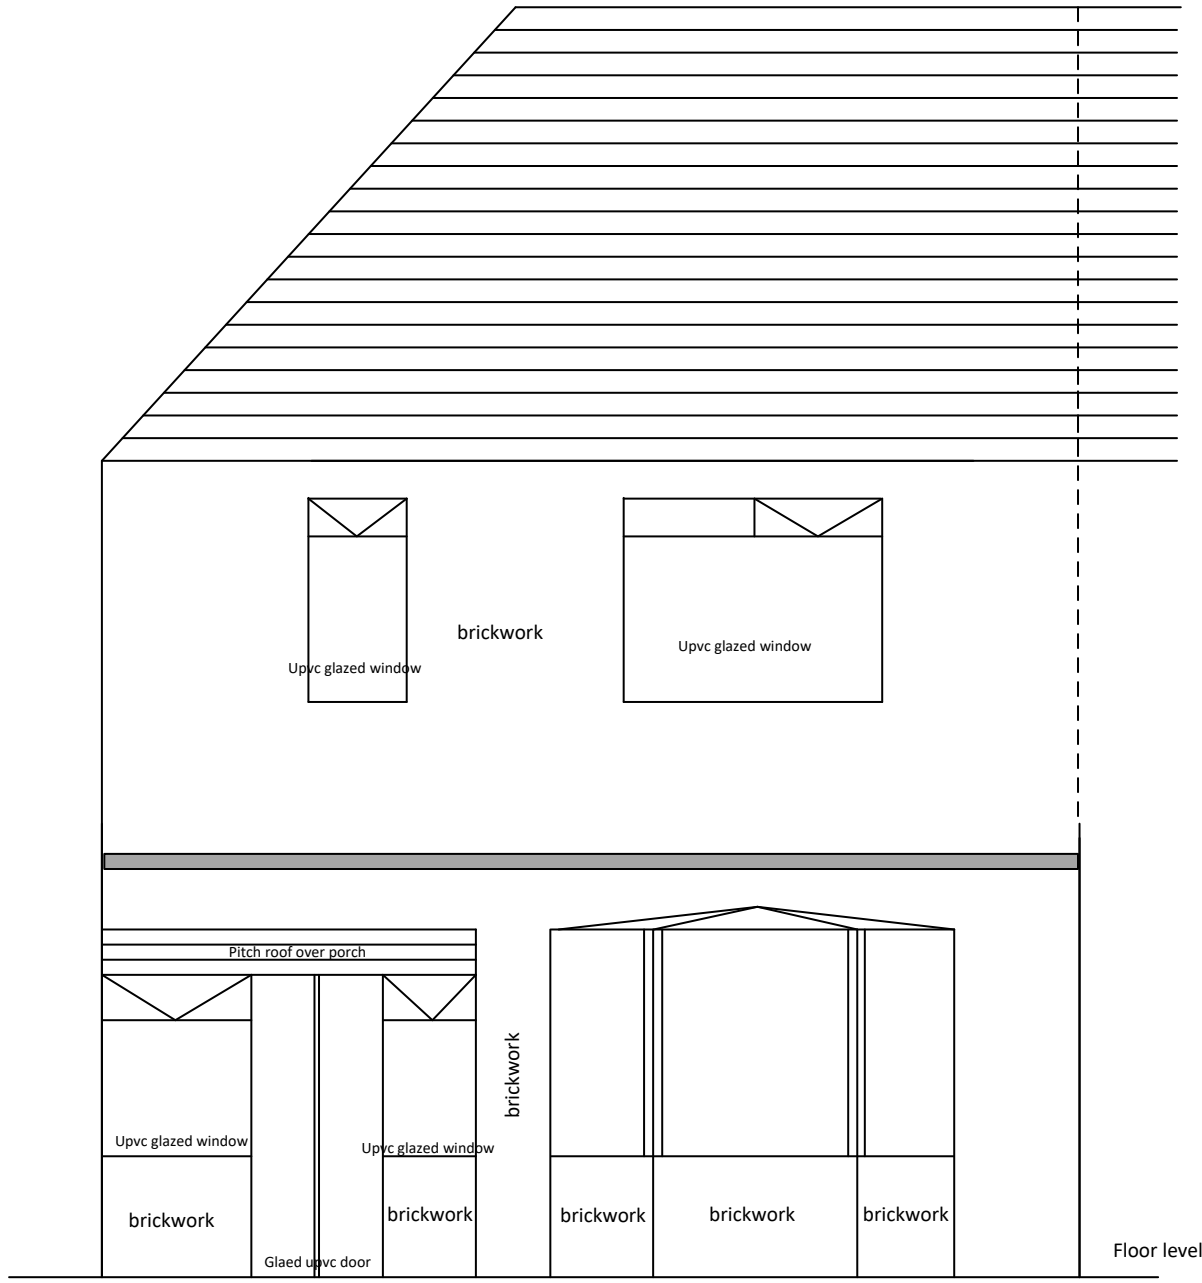


EXISTING FRONT ELEVATION

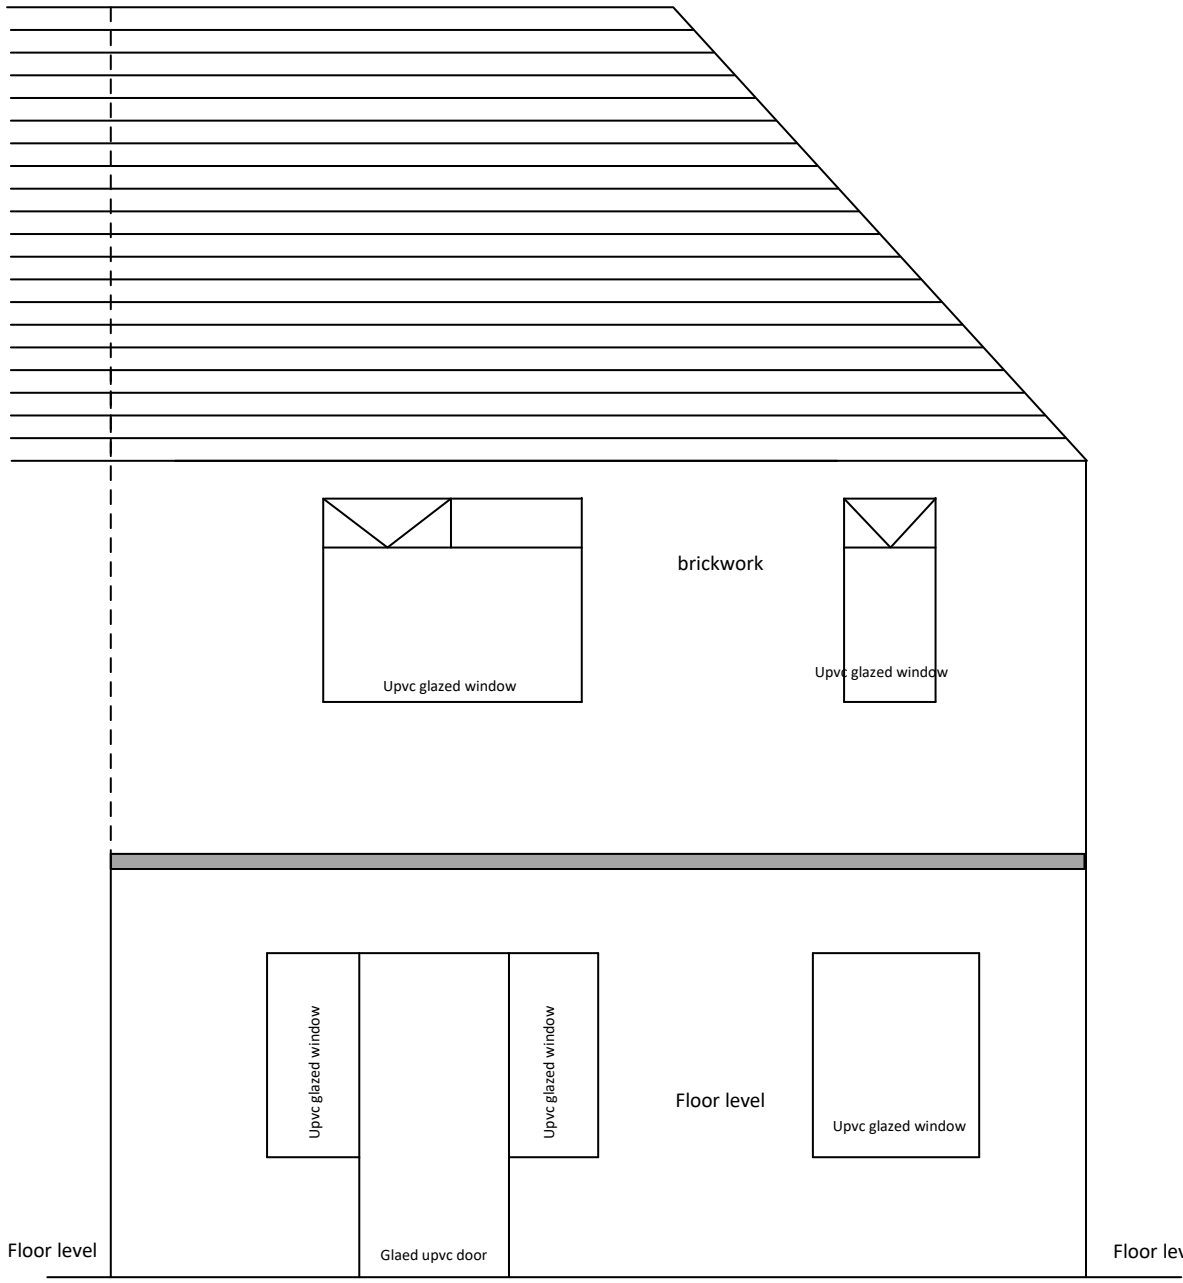


EXISTING REAR ELEVATION

Design 4 Build Services 77 Fields New Road, Oldham OL9 8BT Mob. 07722432673			
Client	M. Kamal Ahmed, 42 Kendall Road, Manchester M8 4NF		
Title	Double Storey Side and Rear Extension		
Scale	1 = 50@A3	Drawing No.	KA-PP-02 07/09/2022

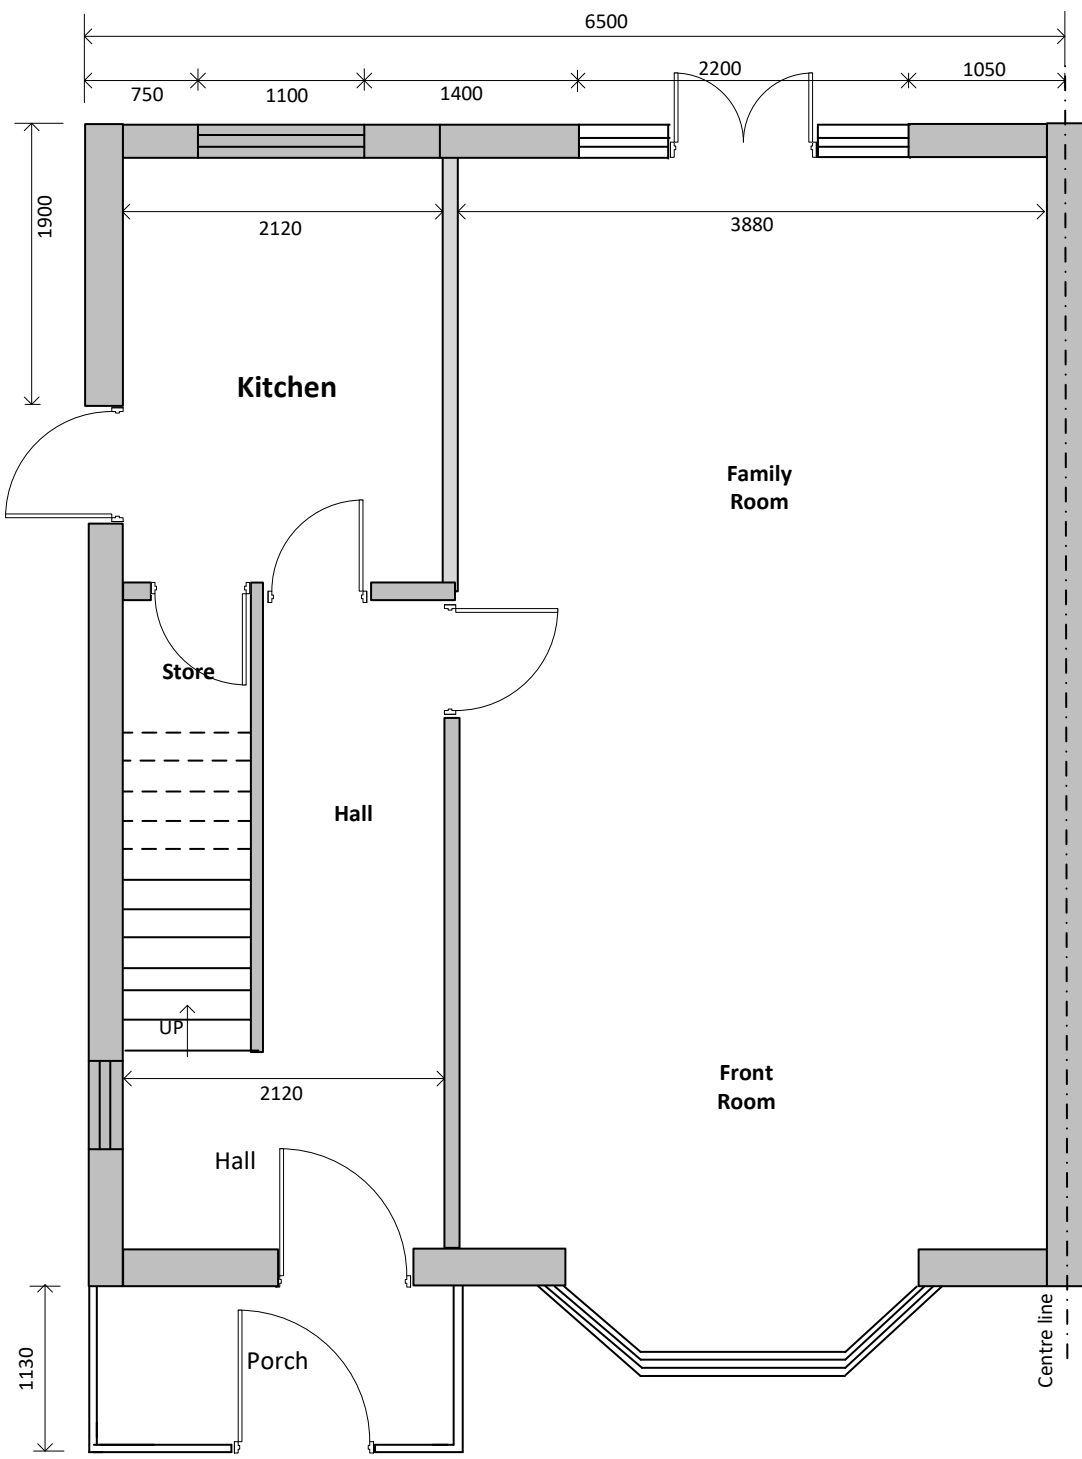

EXISTING GROUND FLOOR

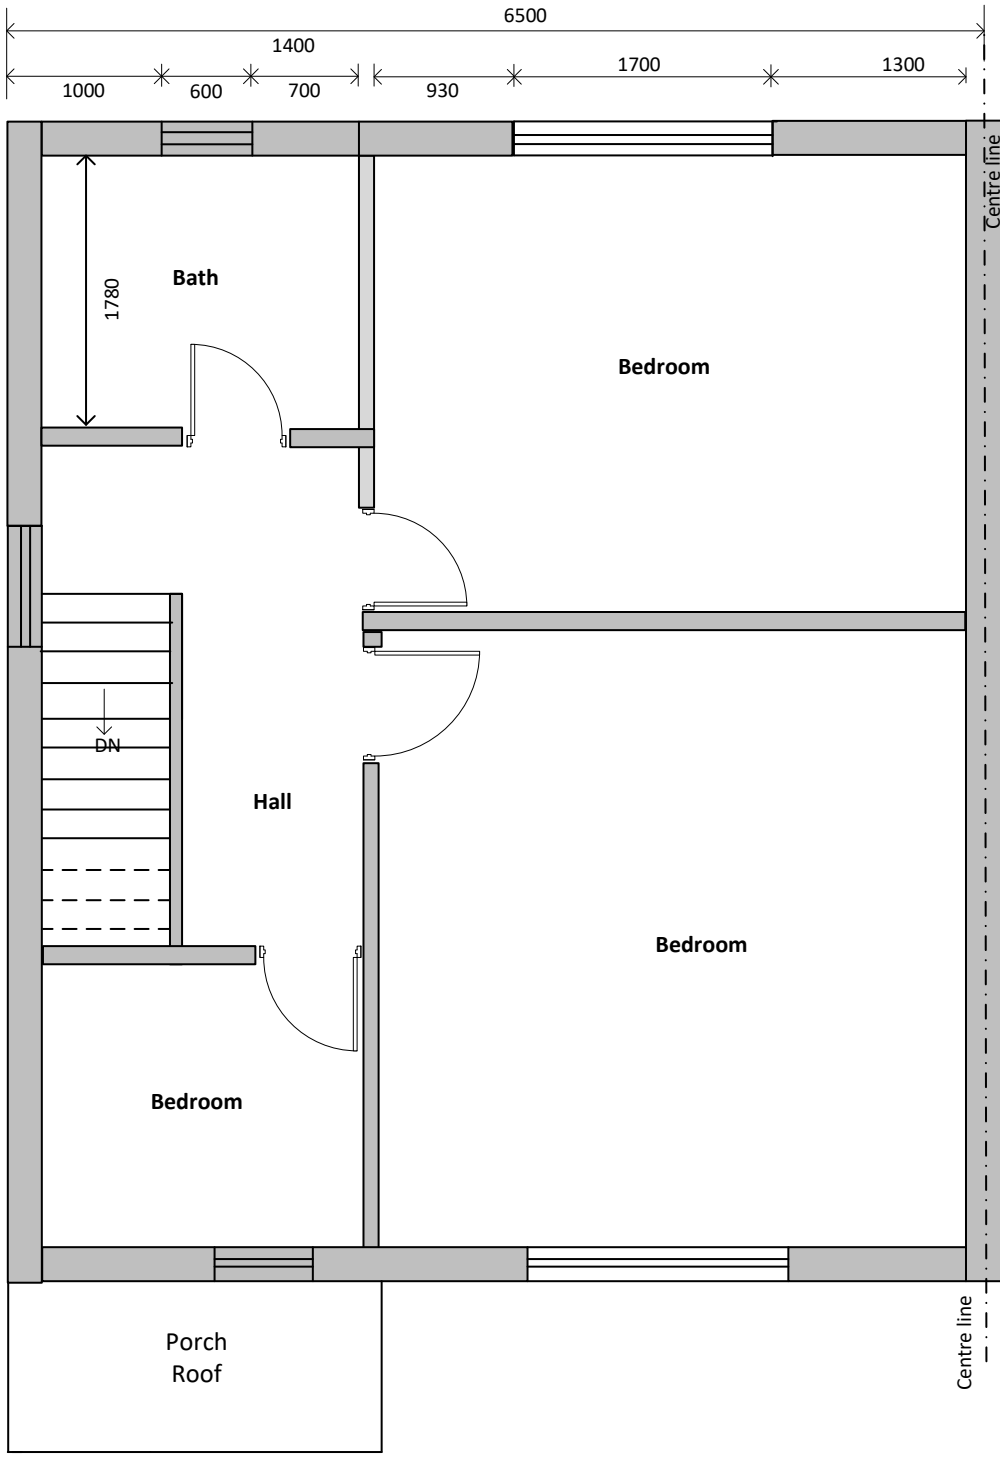

EXISTING FIRST FLOOR

Design 4 Build Services 77 Fields New Road, Oldham OL9 8BT Mob. 07722432673			
Client	M. Kamal Ahmed, 42 Kendall Road, Manchester M8 4NF		
Title	Double Storey Side and Rear Extension		
Scale	1 = 50@A3	Drawing No.	KA-PP-01 07/09/2022


SPECIAL NOTES

Each effort has been made by the designer to draw this / these drawings as per site measurements hence takes no responsibility / liability for any dimension obtained by scaling from this drawing and comparing with original as it is too difficult to draw the original. There may be any mistake in taking any measurement. If no dimension is shown, the recipient must ascertain the dimension specifically from the designer or by site measurement. No dimensions are to be scaled from this drawing. All dimensions to be checked before work commences and any discrepancy must be reported.


All works is to be carried out in compliance with Local Authority approvals, requirements and conditions. All works are to be in accordance with the relevant BS or BS EN. The contractor / builder is to comply in all respects with the current building regulations whether or not specifically stated on these drawings.

The contractor / builder is to check and verify all building and site dimensions, levels and sewer invert levels at connection points before work commences.

Before work commences - the client/ contractor MUST ensure ALL Planning conditions and Building Regulation conditions have been discharged or resolved to the satisfaction of the Local Authority, prior to commencement on site. No liability for any mis-information provided by the client or his representative.

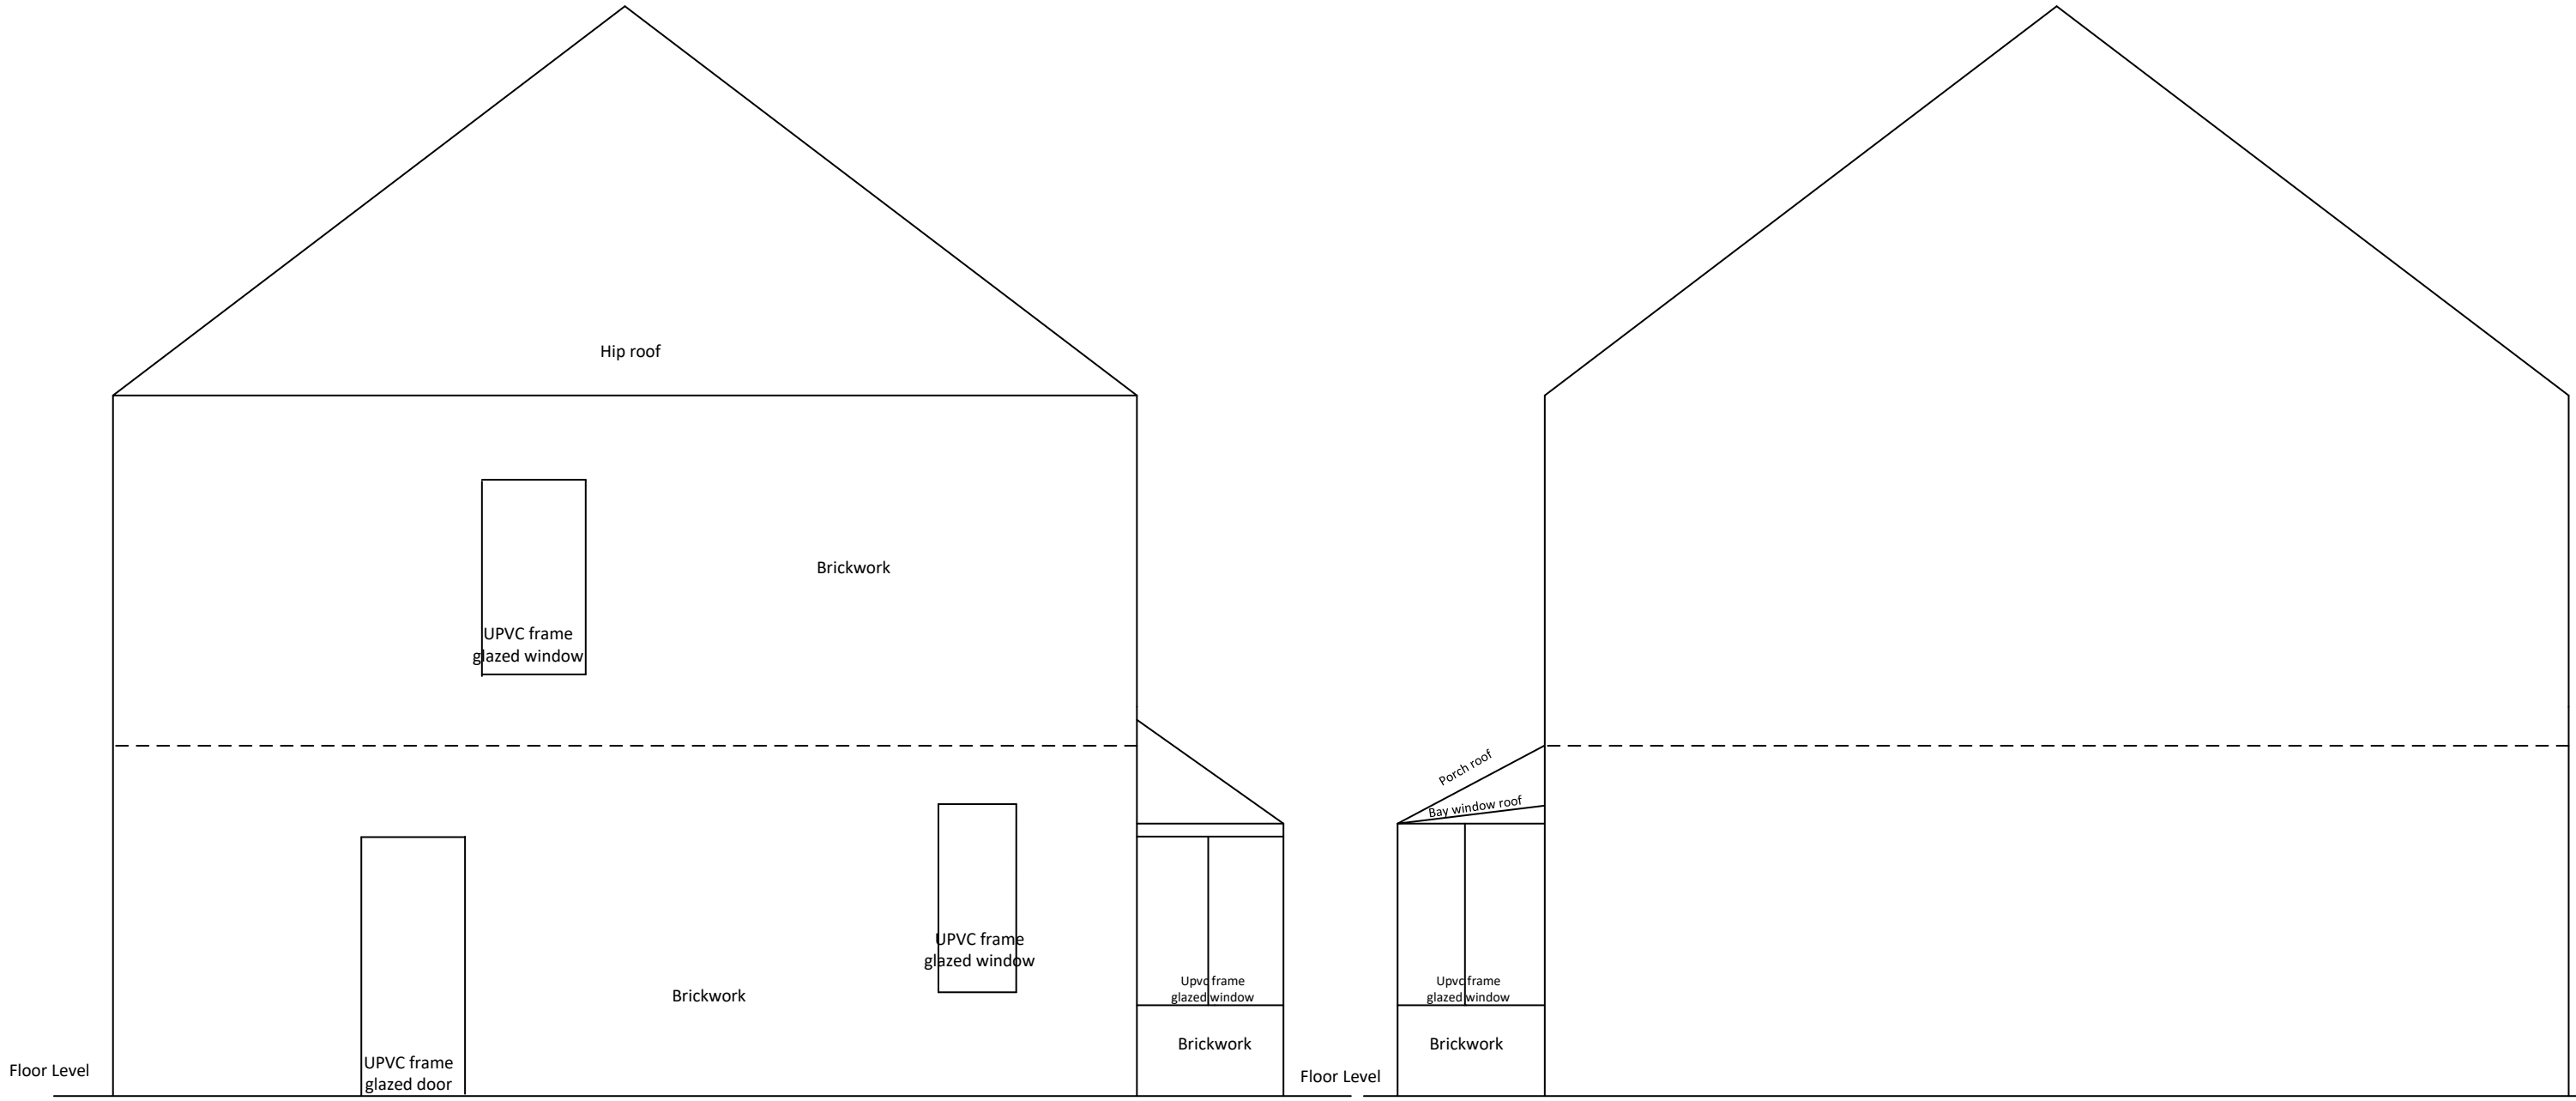

EXISTING GROUND FLOOR
From House No. 44

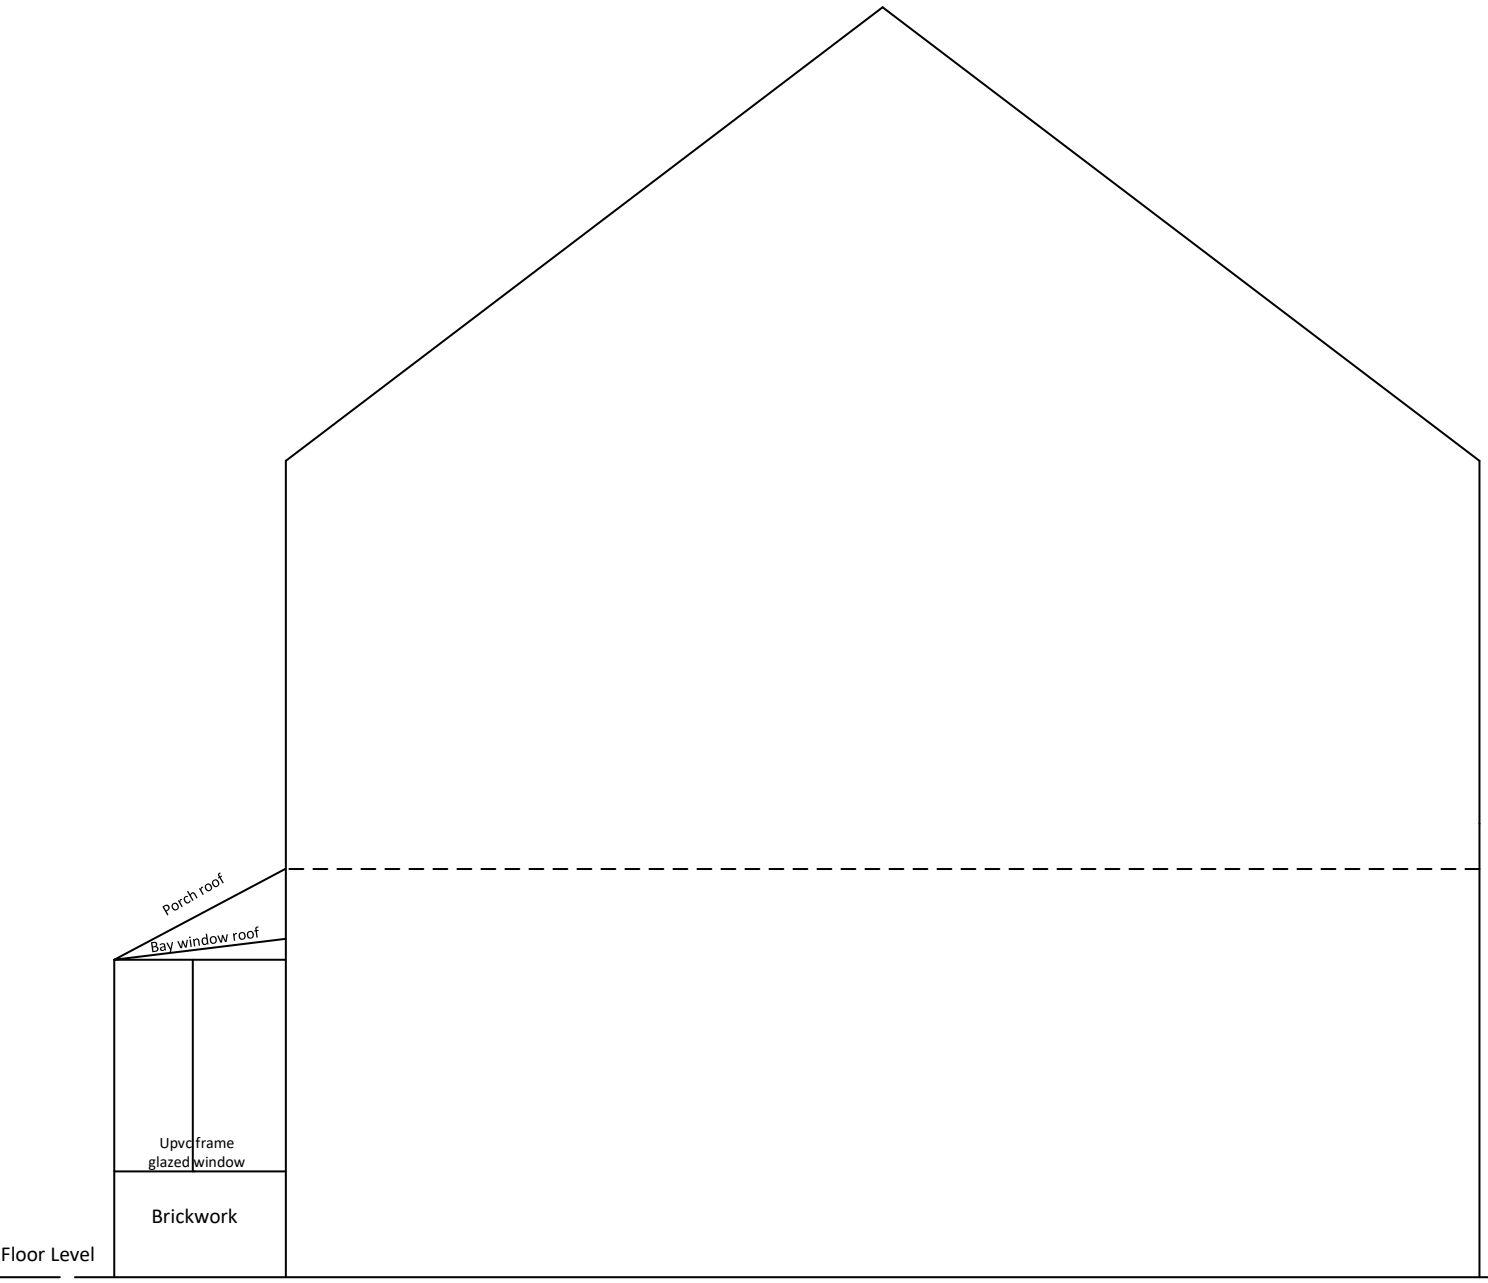

EXISTING GROUND FLOOR
From House No. 40

Design 4 Build Services 77 Fields New Road, Oldham OL9 8BT Mob. 07722432673			
Client	M. Kamal Ahmed, 42 Kendall Road, Manchester M8 4NF		
Title	Double Storey Side and Rear Extension		
Scale	1 = 50@A3	Drawing No.	KA-PP-03 07/09/2022