



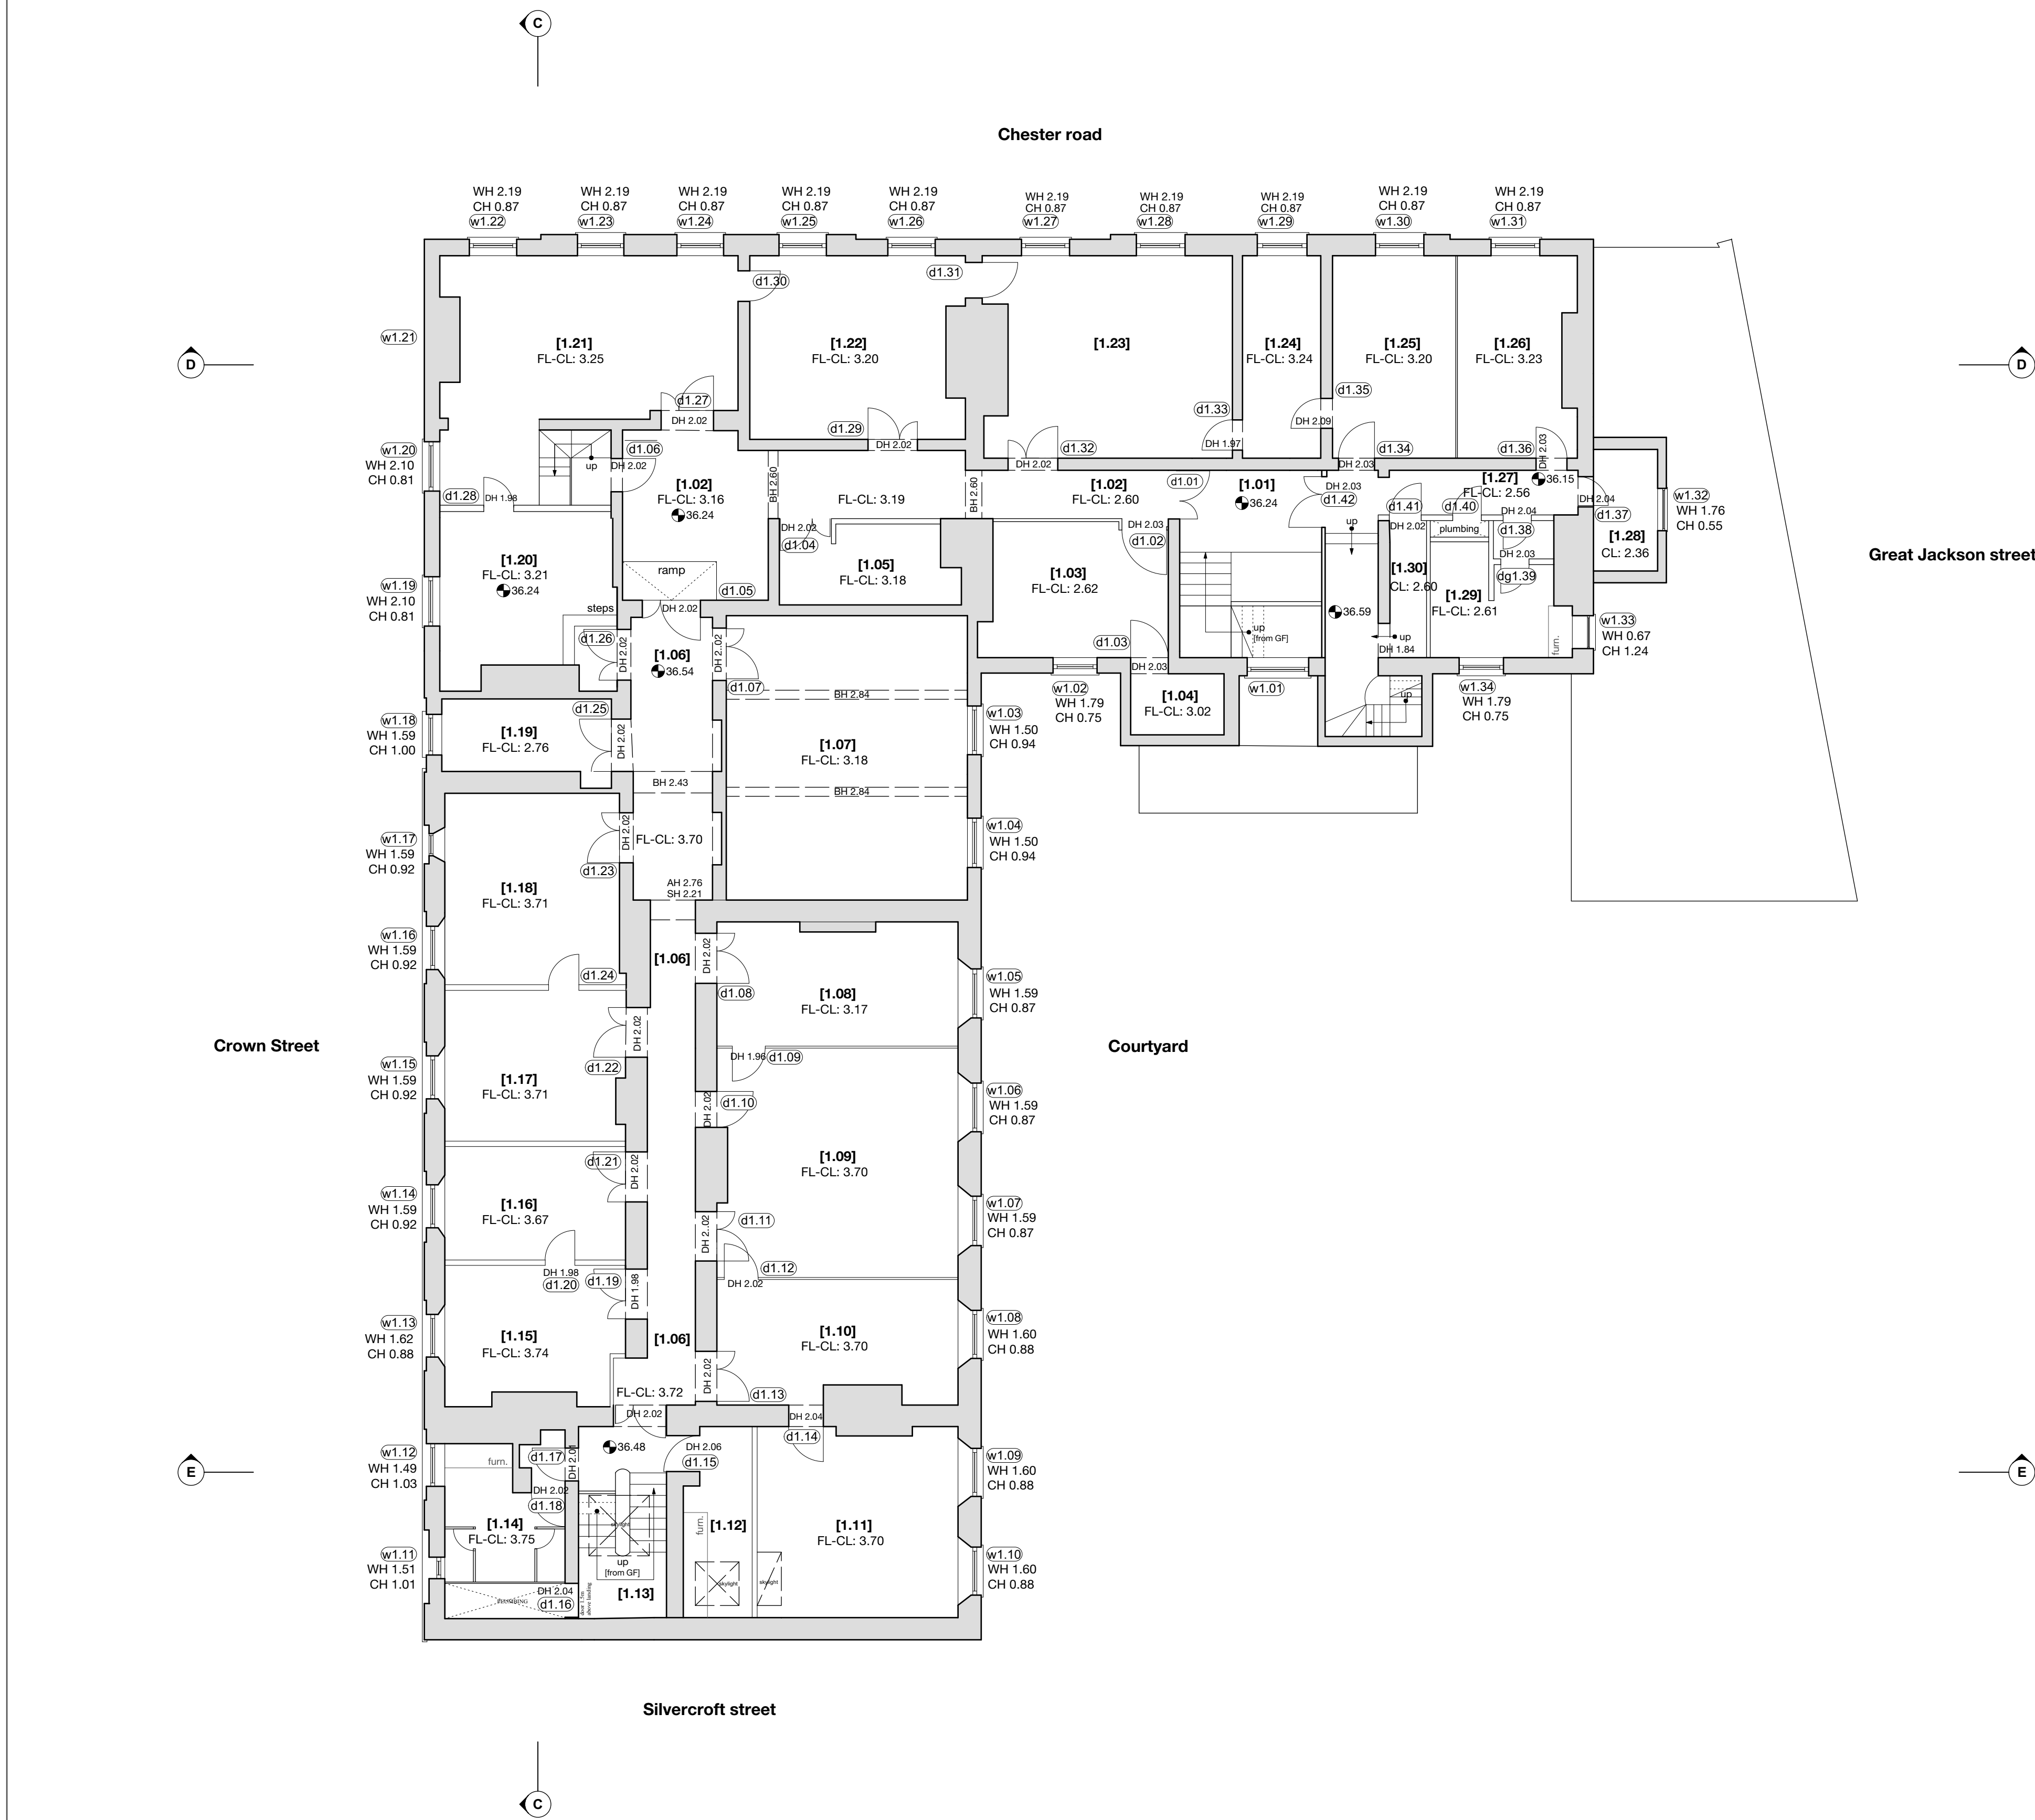

FLOOR PLAN SYMBOLS & ABBREVIATIONS

BH	BEAM HEIGHT
AH	ARCH HEIGHT
SH	SPRING HEIGHT
CH	CILL HEIGHT
DH	DOOR HEIGHT / OPENING HEIGHT
PD	PITCH DIRECTION
WH.....	WINDOW HEIGHT
	ARCHED CEILING
FL-CL	FLOOR TO CEILING HEIGHT
 32.40	FLOOR LEVEL
<u>dg.01</u>	DOOR REFERENCE
<u>wg.01</u>	WINDOW REFERENCE

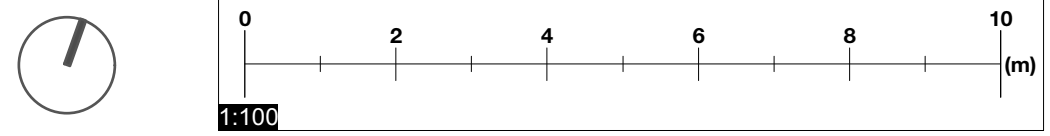

Do not scale from this drawing.

All dimensions are to be checked on site prior to commencing works on site. Discrepancy found between information given on this drawing and that given elsewhere or recorded on site shall be notified immediately to the project architect in writing.

PRELIMINARY ISSUE

	rev.	date	description
 snookarchitects 89 Wood Street Liverpool L1 4NU t: 0151 707 0100	project:	bridgewater house	
	dwg no:	103	
	dwg title:	existing first floor plan	
	scale:	1:100 @ a1	