


REVISION	DATE	DESCRIPTION
-	29/04/2022	ISSUED FOR DISCHARGE OF CONDITION

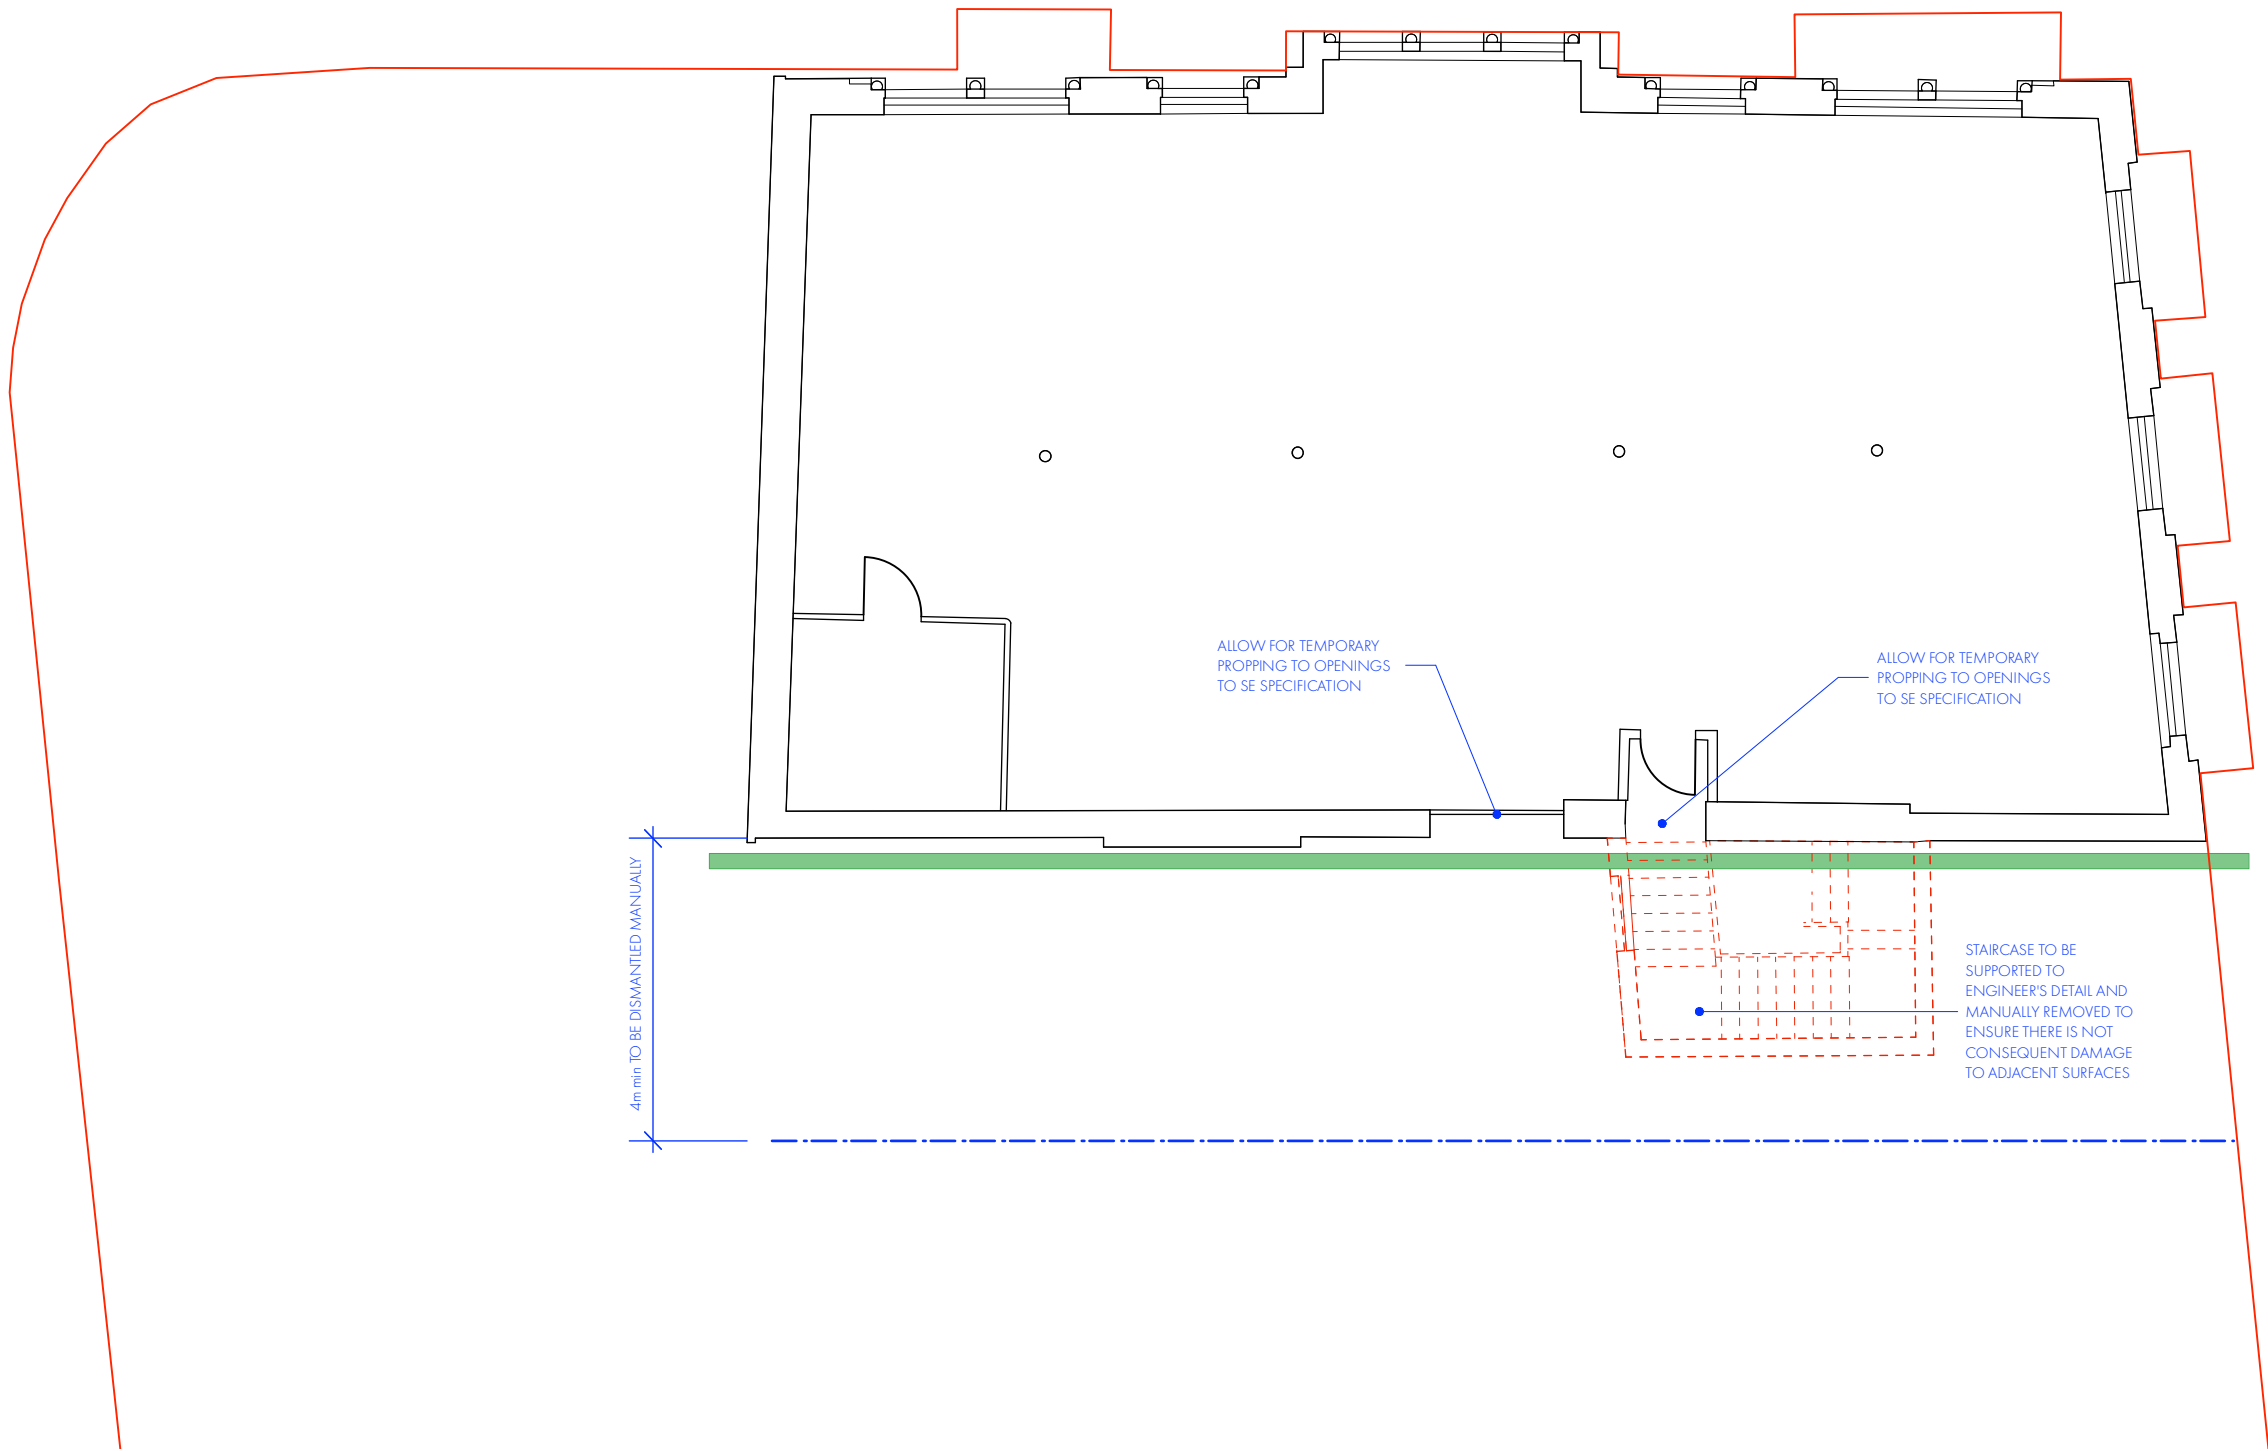


KEY

- - - - - DEMOLITION
- SITE BOUNDARY
- LINE OF PROTECTION - REAR ELEVATION PROTECTED USING PROFILED METAL SHEETING (NOT FIXED TO RETAINED STRUCTURE) PROPPED EXTERNALLY. TO EXTEND BEYOND BUILDING ENVELOPE
- HOARDING/PROTECTION TO PREVENT VEHICLE DAMAGE DURING WORKS

GENERAL NOTES

ANY JOISTS/ BEAMS INTERFACING WITH EXISTING STRUCTURE TO BE RETAINED ARE TO BE SUPPORTED AND REMOVED MANUALLY TO AVOID ANY RISK OF DAMAGE

FOLLOWING REMOVALS, HOLES TO BE PIECED IN USING BRICK TO MATCH IN LIME MORTAR - ALL TO BE VERIFIED BY CONSERVATION ARCHITECT FOLLOWING SCAFFOLD ERECTION

 

OMIArchitects

31 Blackfriars Road, Salford, Manchester, M3 7AQ
+44(0) 161 832 3242 / info@omiarchitects.com / www.omiarchitects.com

PROJECT	LAYSTALL STREET					
DRAWING	DEMOLITION PLAN SHOWROOM BOUNDARY SECOND					
DATE	APR '22	DRAWN BY	RP	SCALE	1:100	@A3
JOB NO.	1383	DWG.NO.	1383-OMI-00-ZZ-DR-A-L0115--			

LEVEL 02 - DEMOLITION PLAN
1:100