



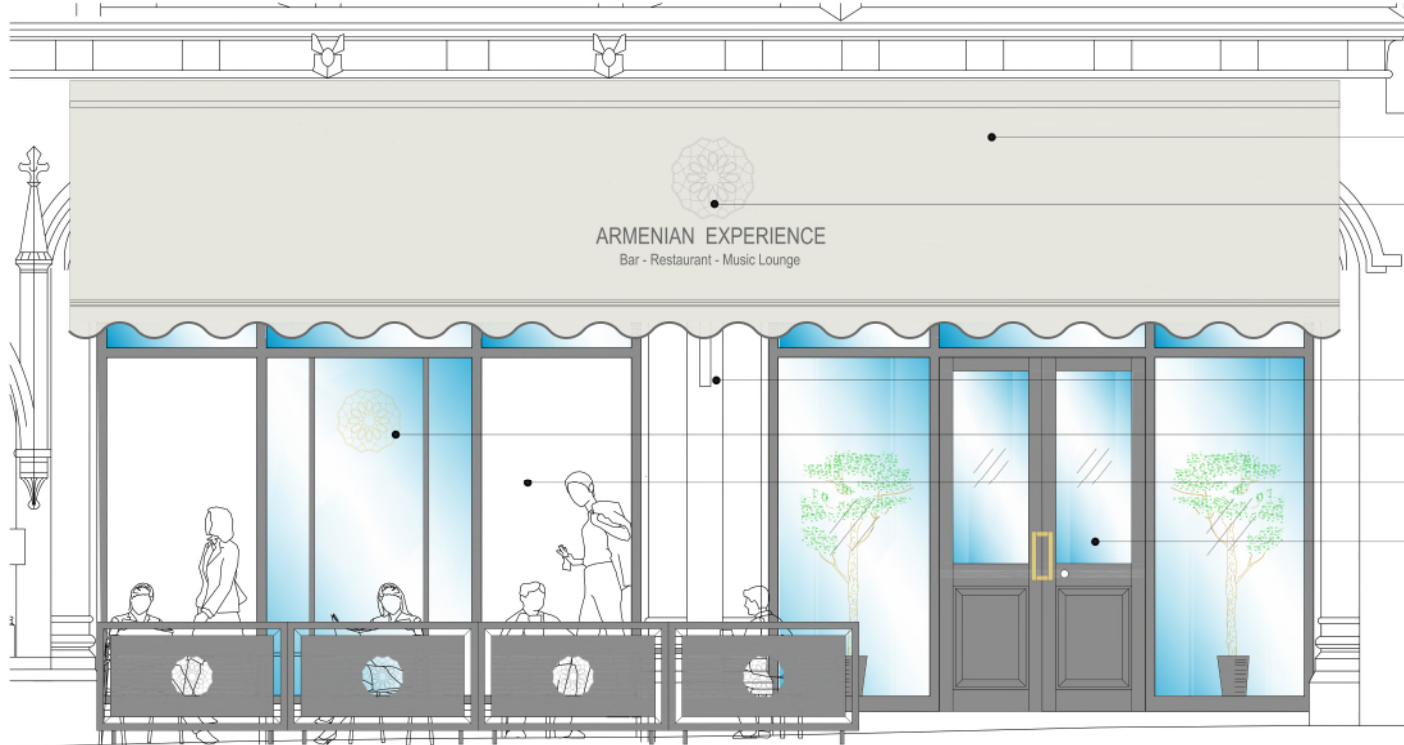

Entrance Front Elevation


Doors Open

scale 1:20

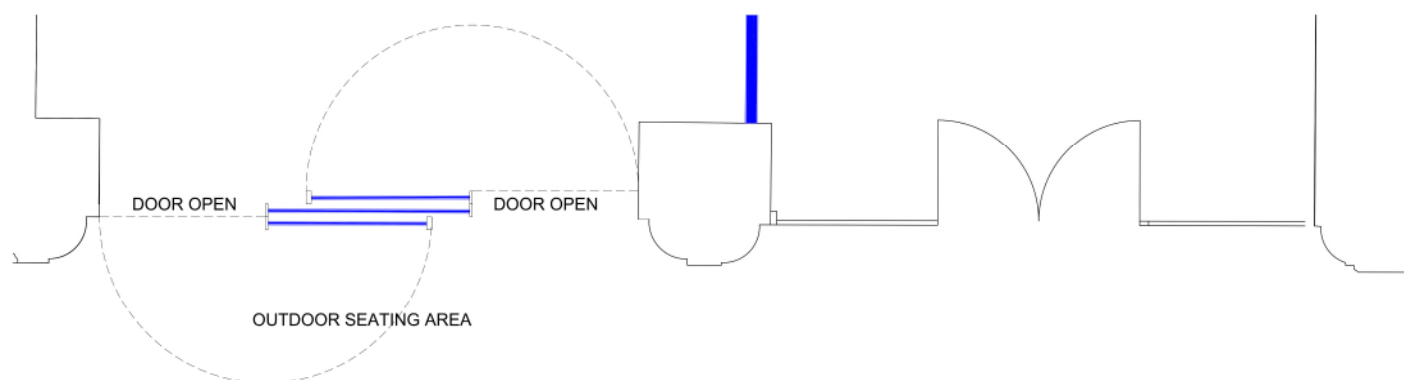

Entrance Plan View

scale 1:20

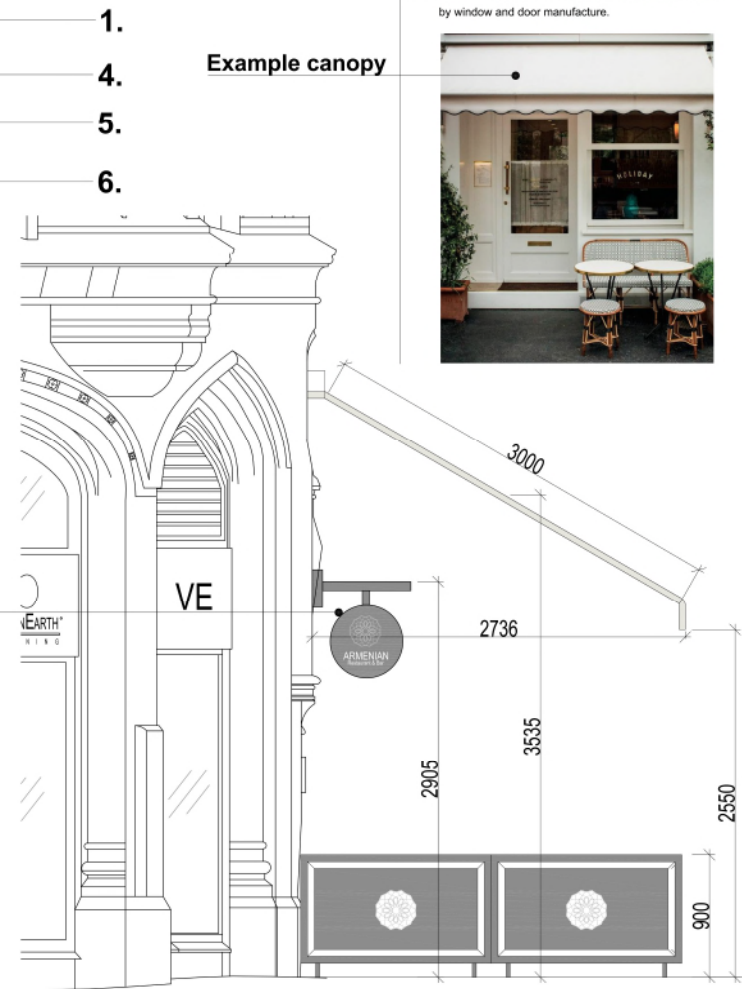

Entrance Side Elevation

Black Version

scale 1:20

WHERE CREATIVE IMAGINATION BECOMES A REALITY