




SOUTH ELEVATION KEY @ 1:500

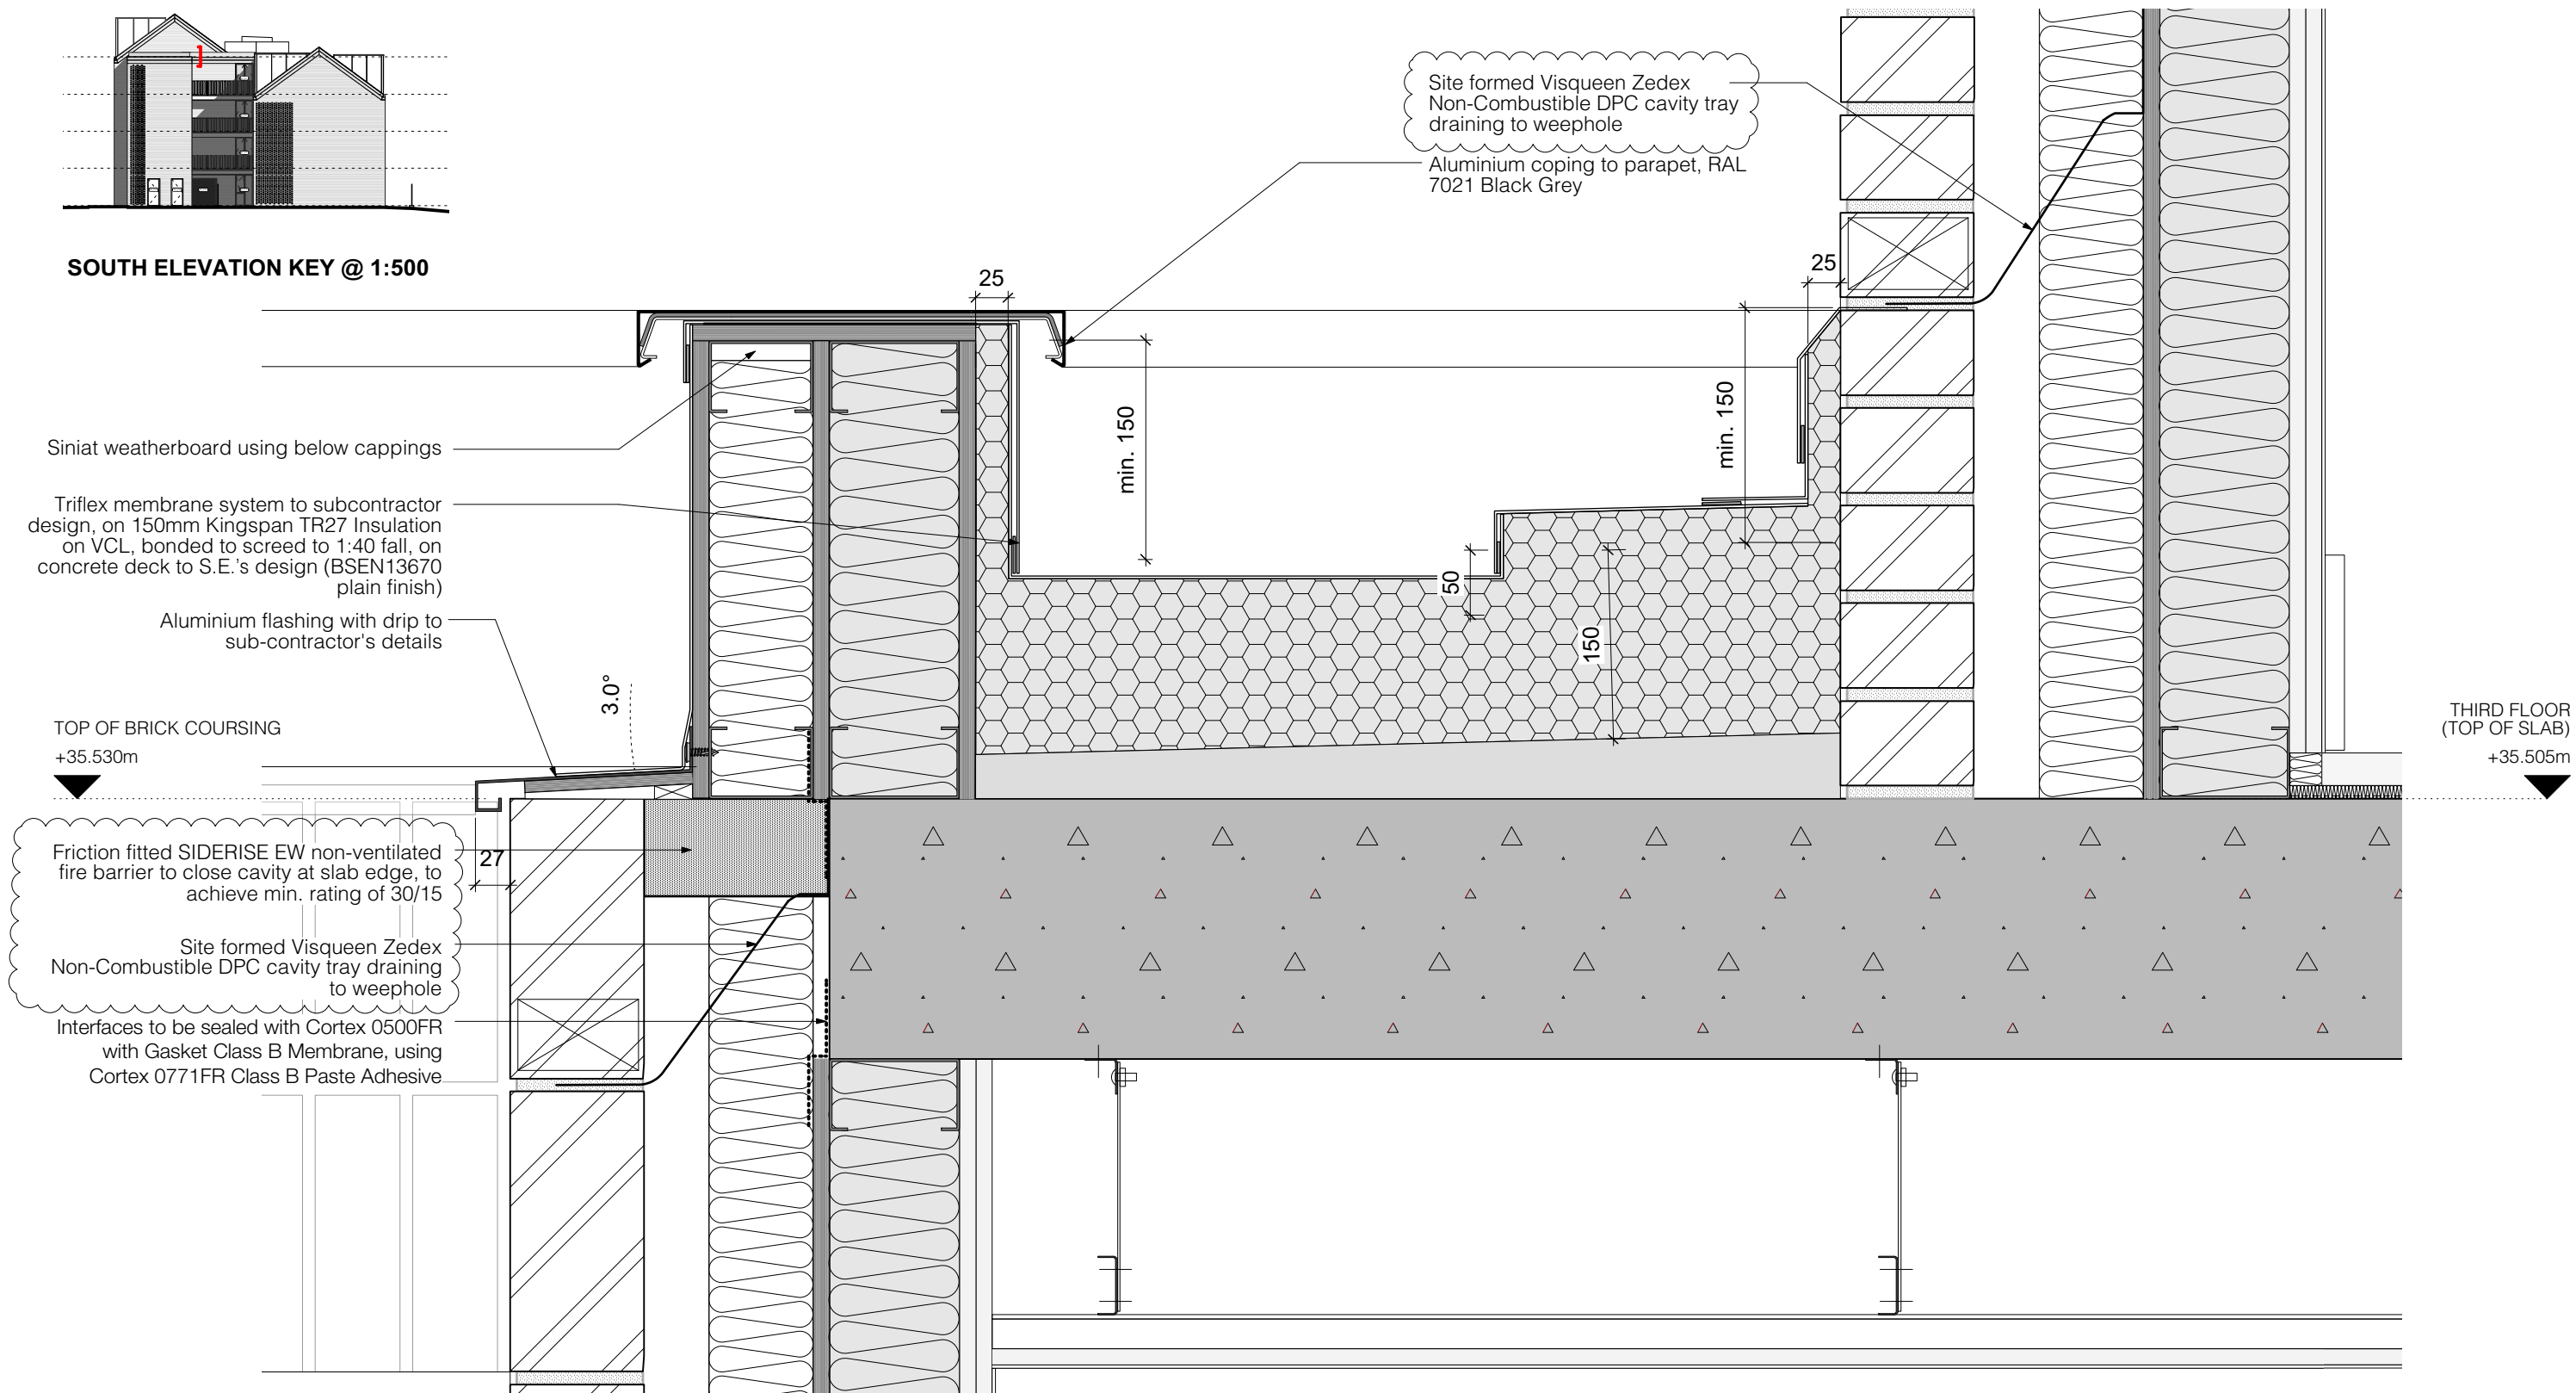

PARAPET DETAIL @ 1:10

© Copyright Ollier Smurthwaite Architects	C	03.05.22	Cavity barrier and DPC specifications added	CLIENT: PRESTBURY ESTATES		Ollier Smurthwaite Architects 40 King Street, Manchester, M2 6BA T 0161 883 0838 F 0161 883 0839 E mail@olliersmurthwaite.com
	B	08.03.22	Brick coursing amended	PROJECT: SLATE WHARF		
	A	02.12.21	Insulation amended to suit liquid applied membrane	ADDRESS: SLATE WHARF, MANCHESTER, M15 4ST		
	-	21.10.21	Issued for comment	DRAWING TITLE: SOUTH PARAPET DETAILS		
	REVISION	DATE	DESCRIPTION	SCALE: 1:10 @ A3	DATE: OCT 2021	
			DRAWING NO: A615_C_2019C			