


42, Torbay Rd, Chorlton

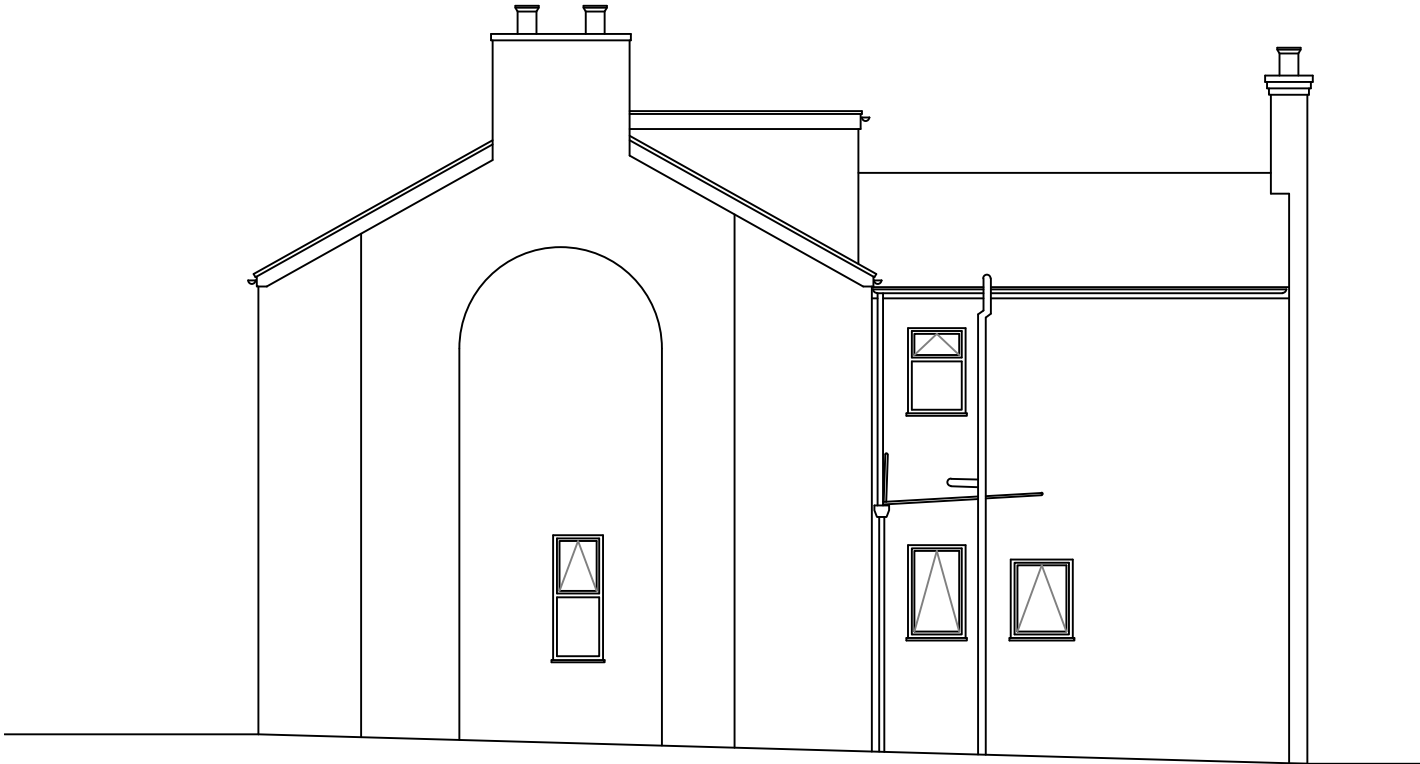

EXISTING SIDE ELEVATION scale 1:100



EXISTING REAR ELEVATION scale 1:100



PROPOSED SIDE ELEVATION scale 1:100



PROPOSED REAR ELEVATION scale 1:100

July 2022

Ref:22/418/02