

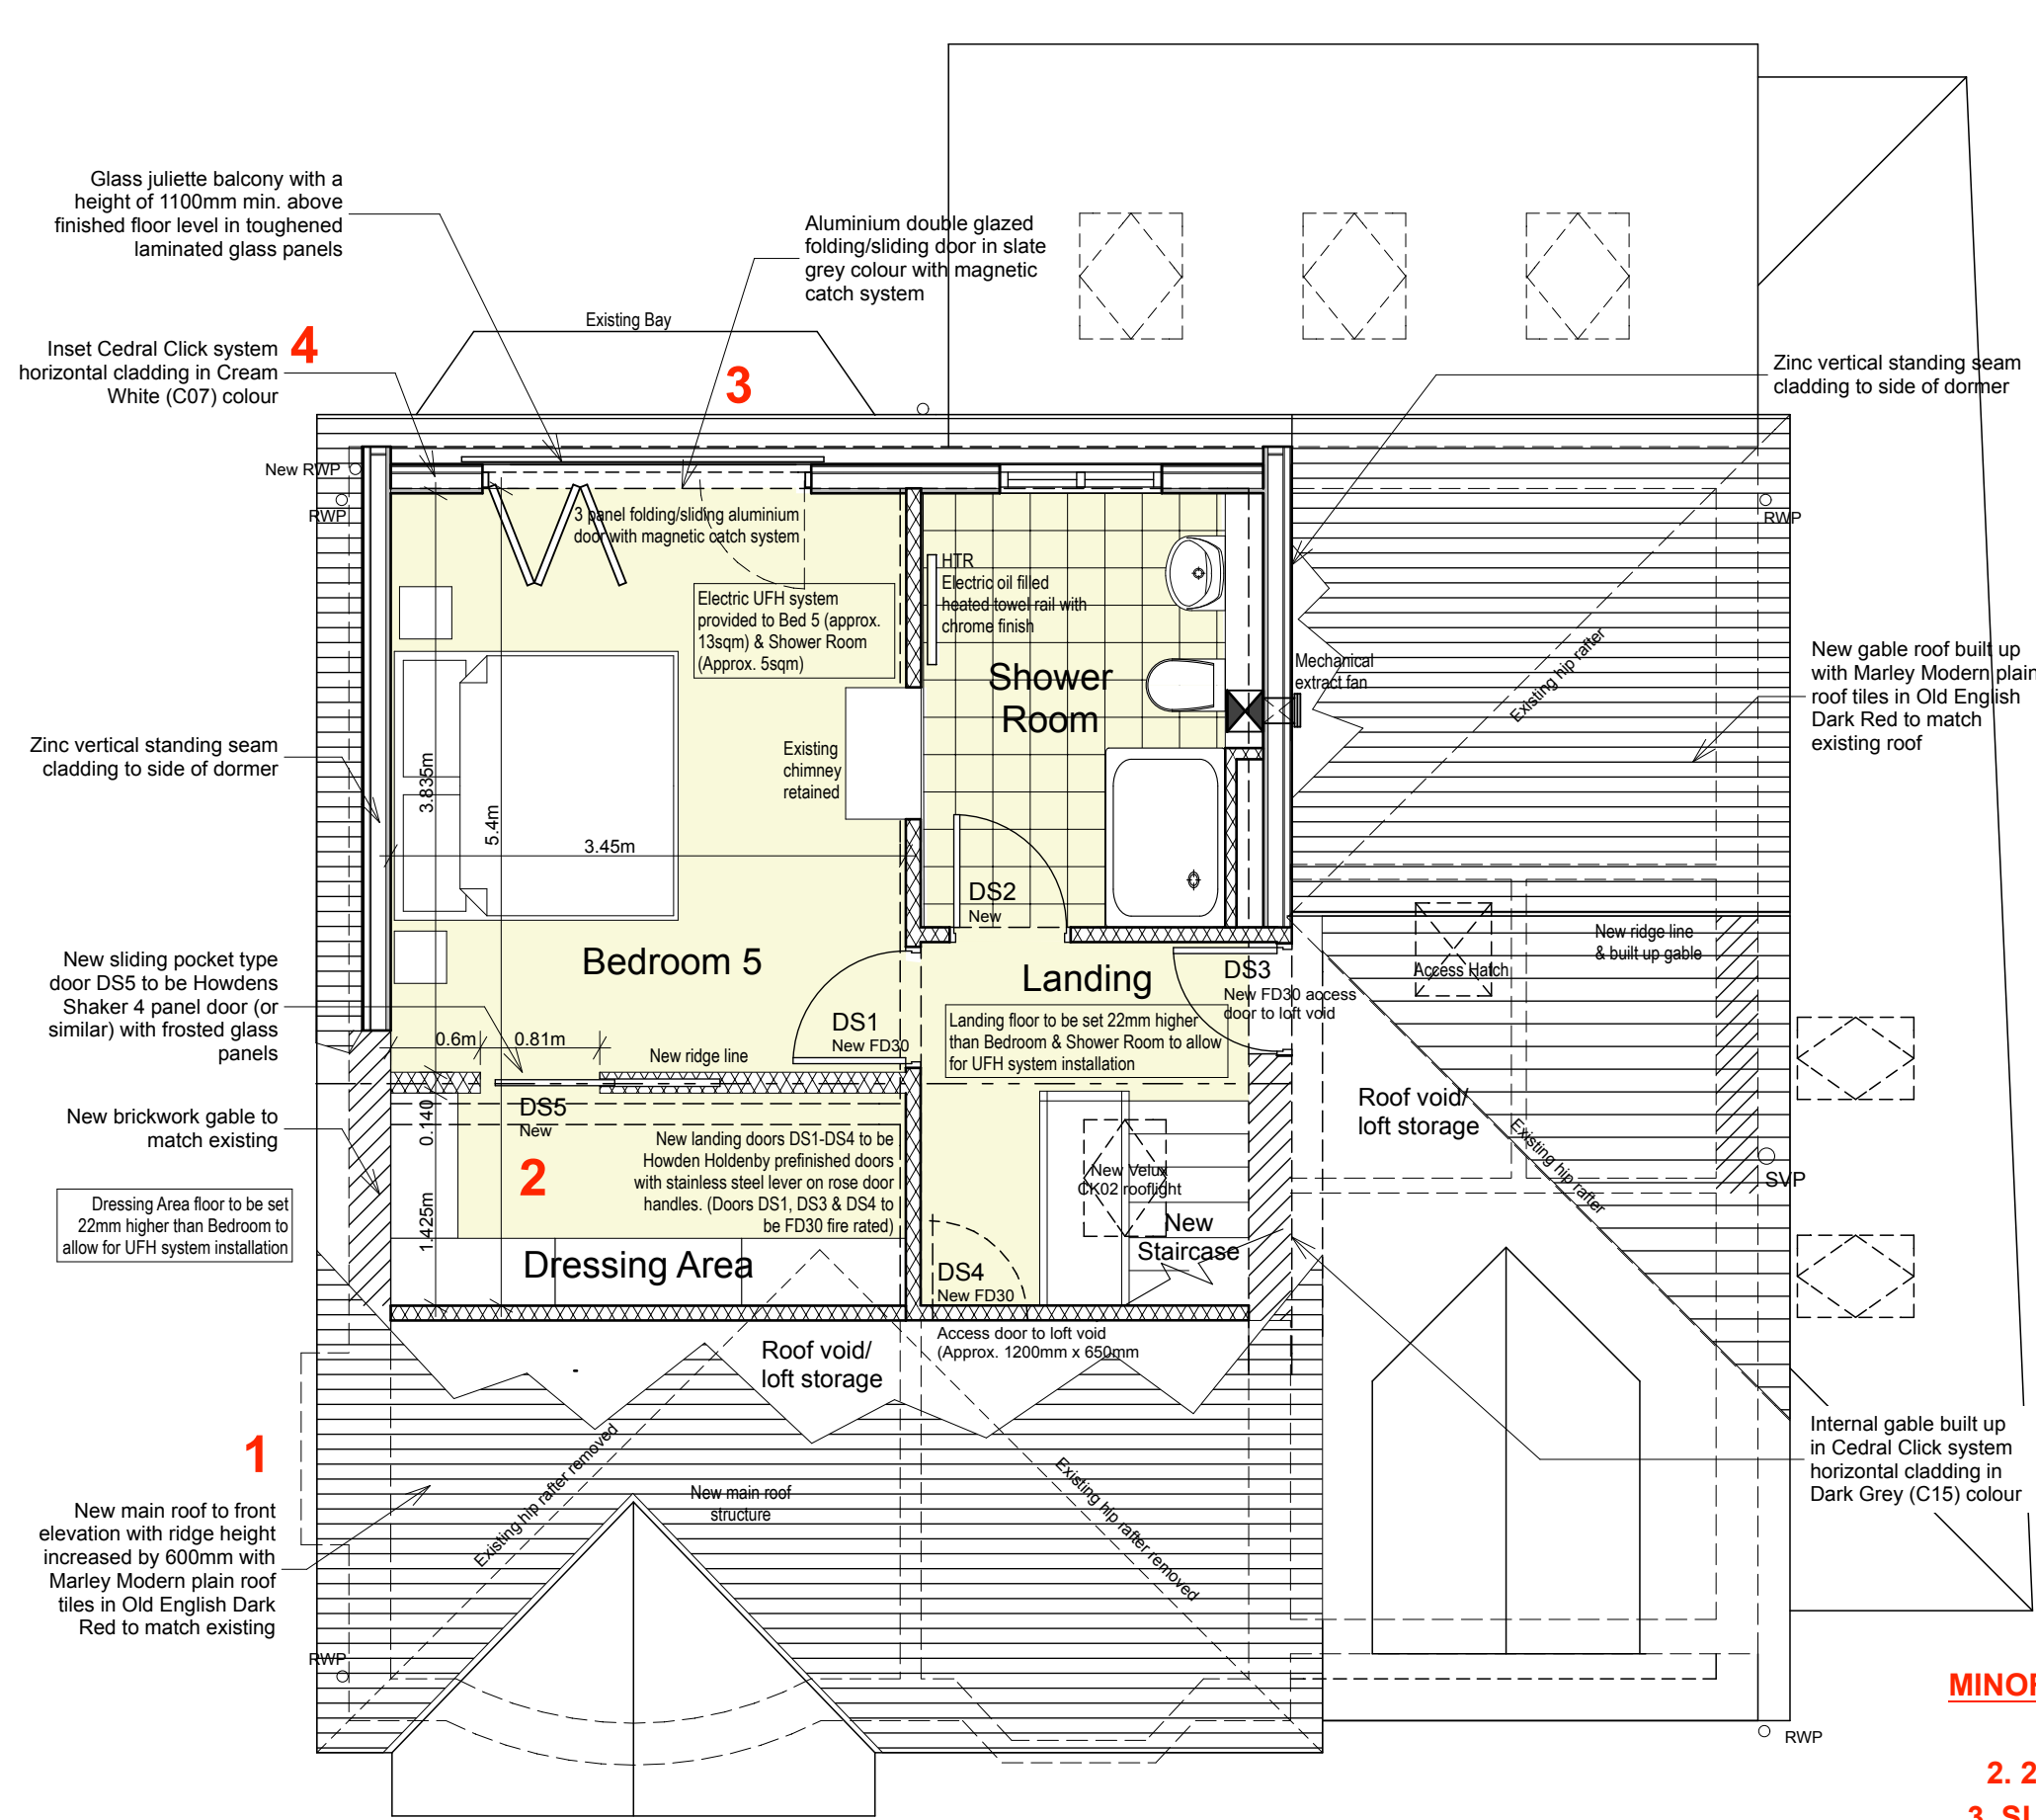


Notes
This drawing is the property of Mike Macpherson Architects and copyright is reserved by them. This drawing is not to be copied or disclosed by or to any unauthorised persons without the prior written consent of Mike Macpherson Architects.
Do not scale from this drawing.
All dimensions are to be checked on site prior to construction, manufacture of any components and ordering of materials and equipment.
Any discrepancies are to be reported to the architect for clarification.
All materials and workmanship to be in accordance with the current British Standards and codes of practice.

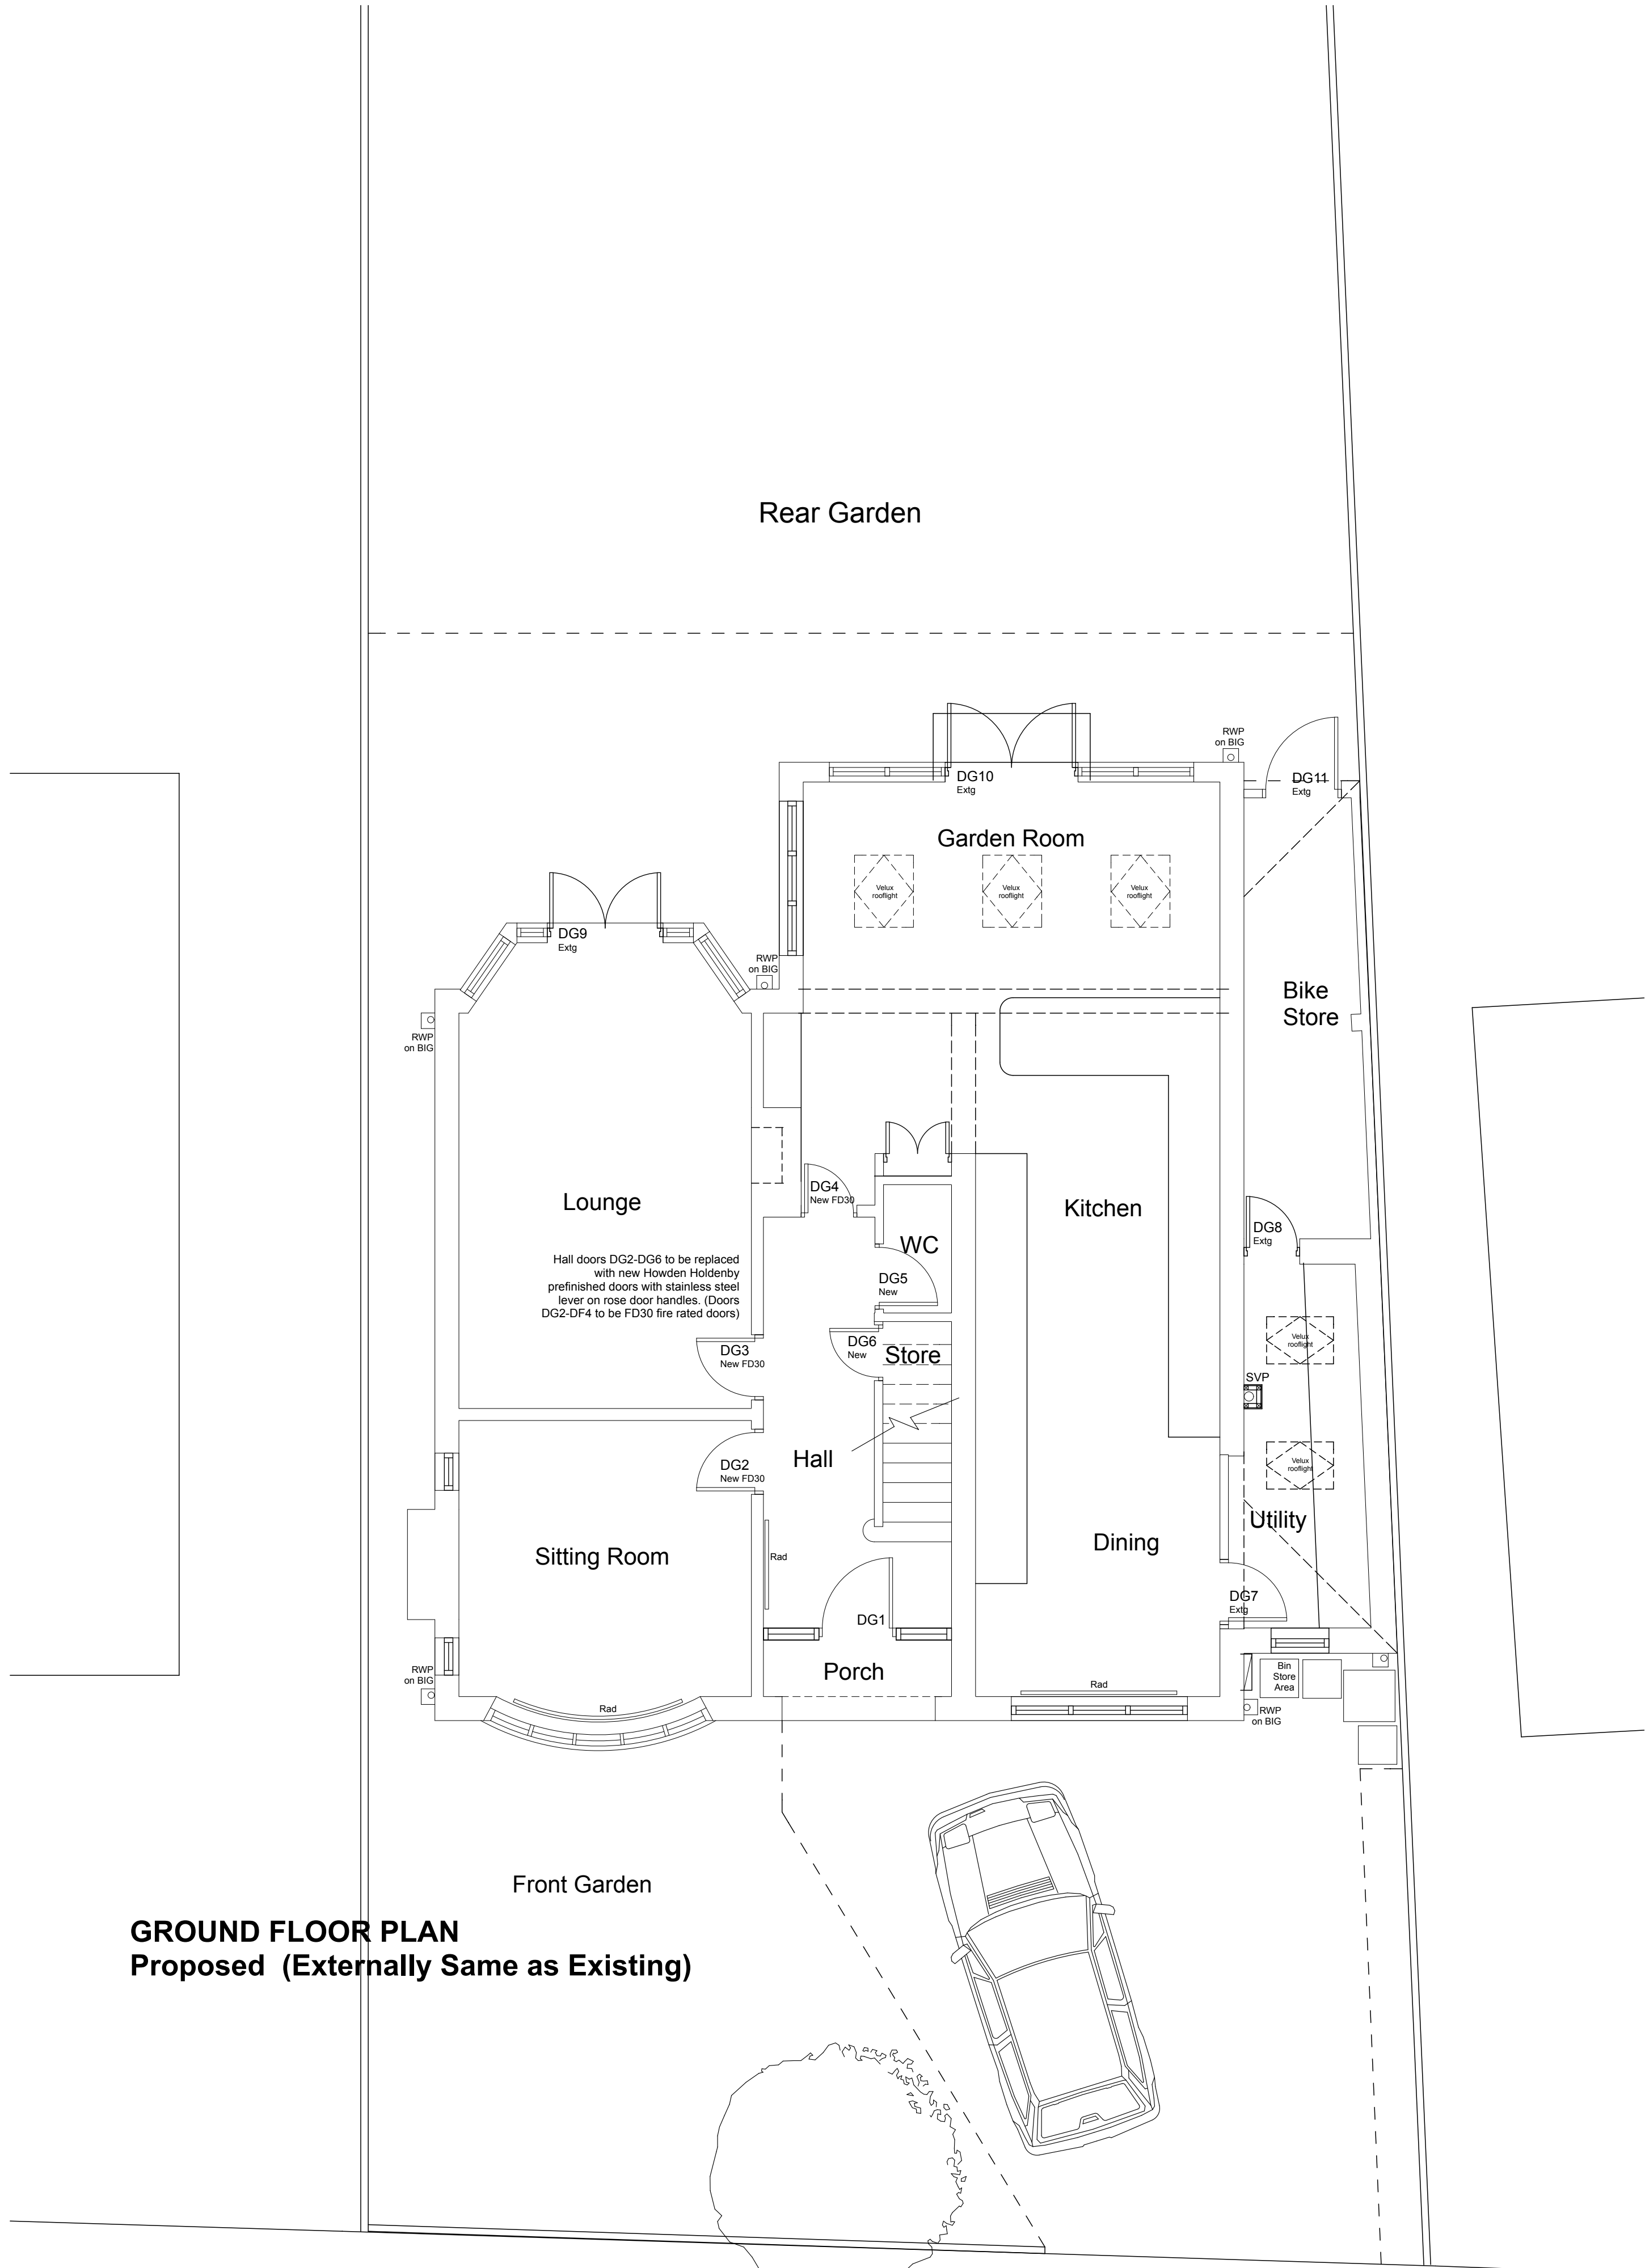

- MINOR ELEVATIONAL NON MATERIAL AMENDMENTS (AUGUST 2022)**
1. SOLAR PANELS OMITTED TO FRONT ELEVATION ROOF
 2. 2NO. VELUX WINDOWS OMITTED TO FRONT ELEVATION ROOF
 3. SLIDING FOLDING DOORS PROVIDED TO SECOND FLOOR REAR ELEVATION IN LIEU OF GLAZED SCREEN/DOOR
 4. CEDRAL CLADDING ON DORMER LOFT REAR ELEVATION AMENDED FROM DARK OAK TO CREAM WHITE (C07) COLOUR
 5. EXISTING CHIMNEY BUILT UP IN BLUE ENGINEERING BRICKWORK 0.75m ABOVE NEW DORMER LOFT ROOF

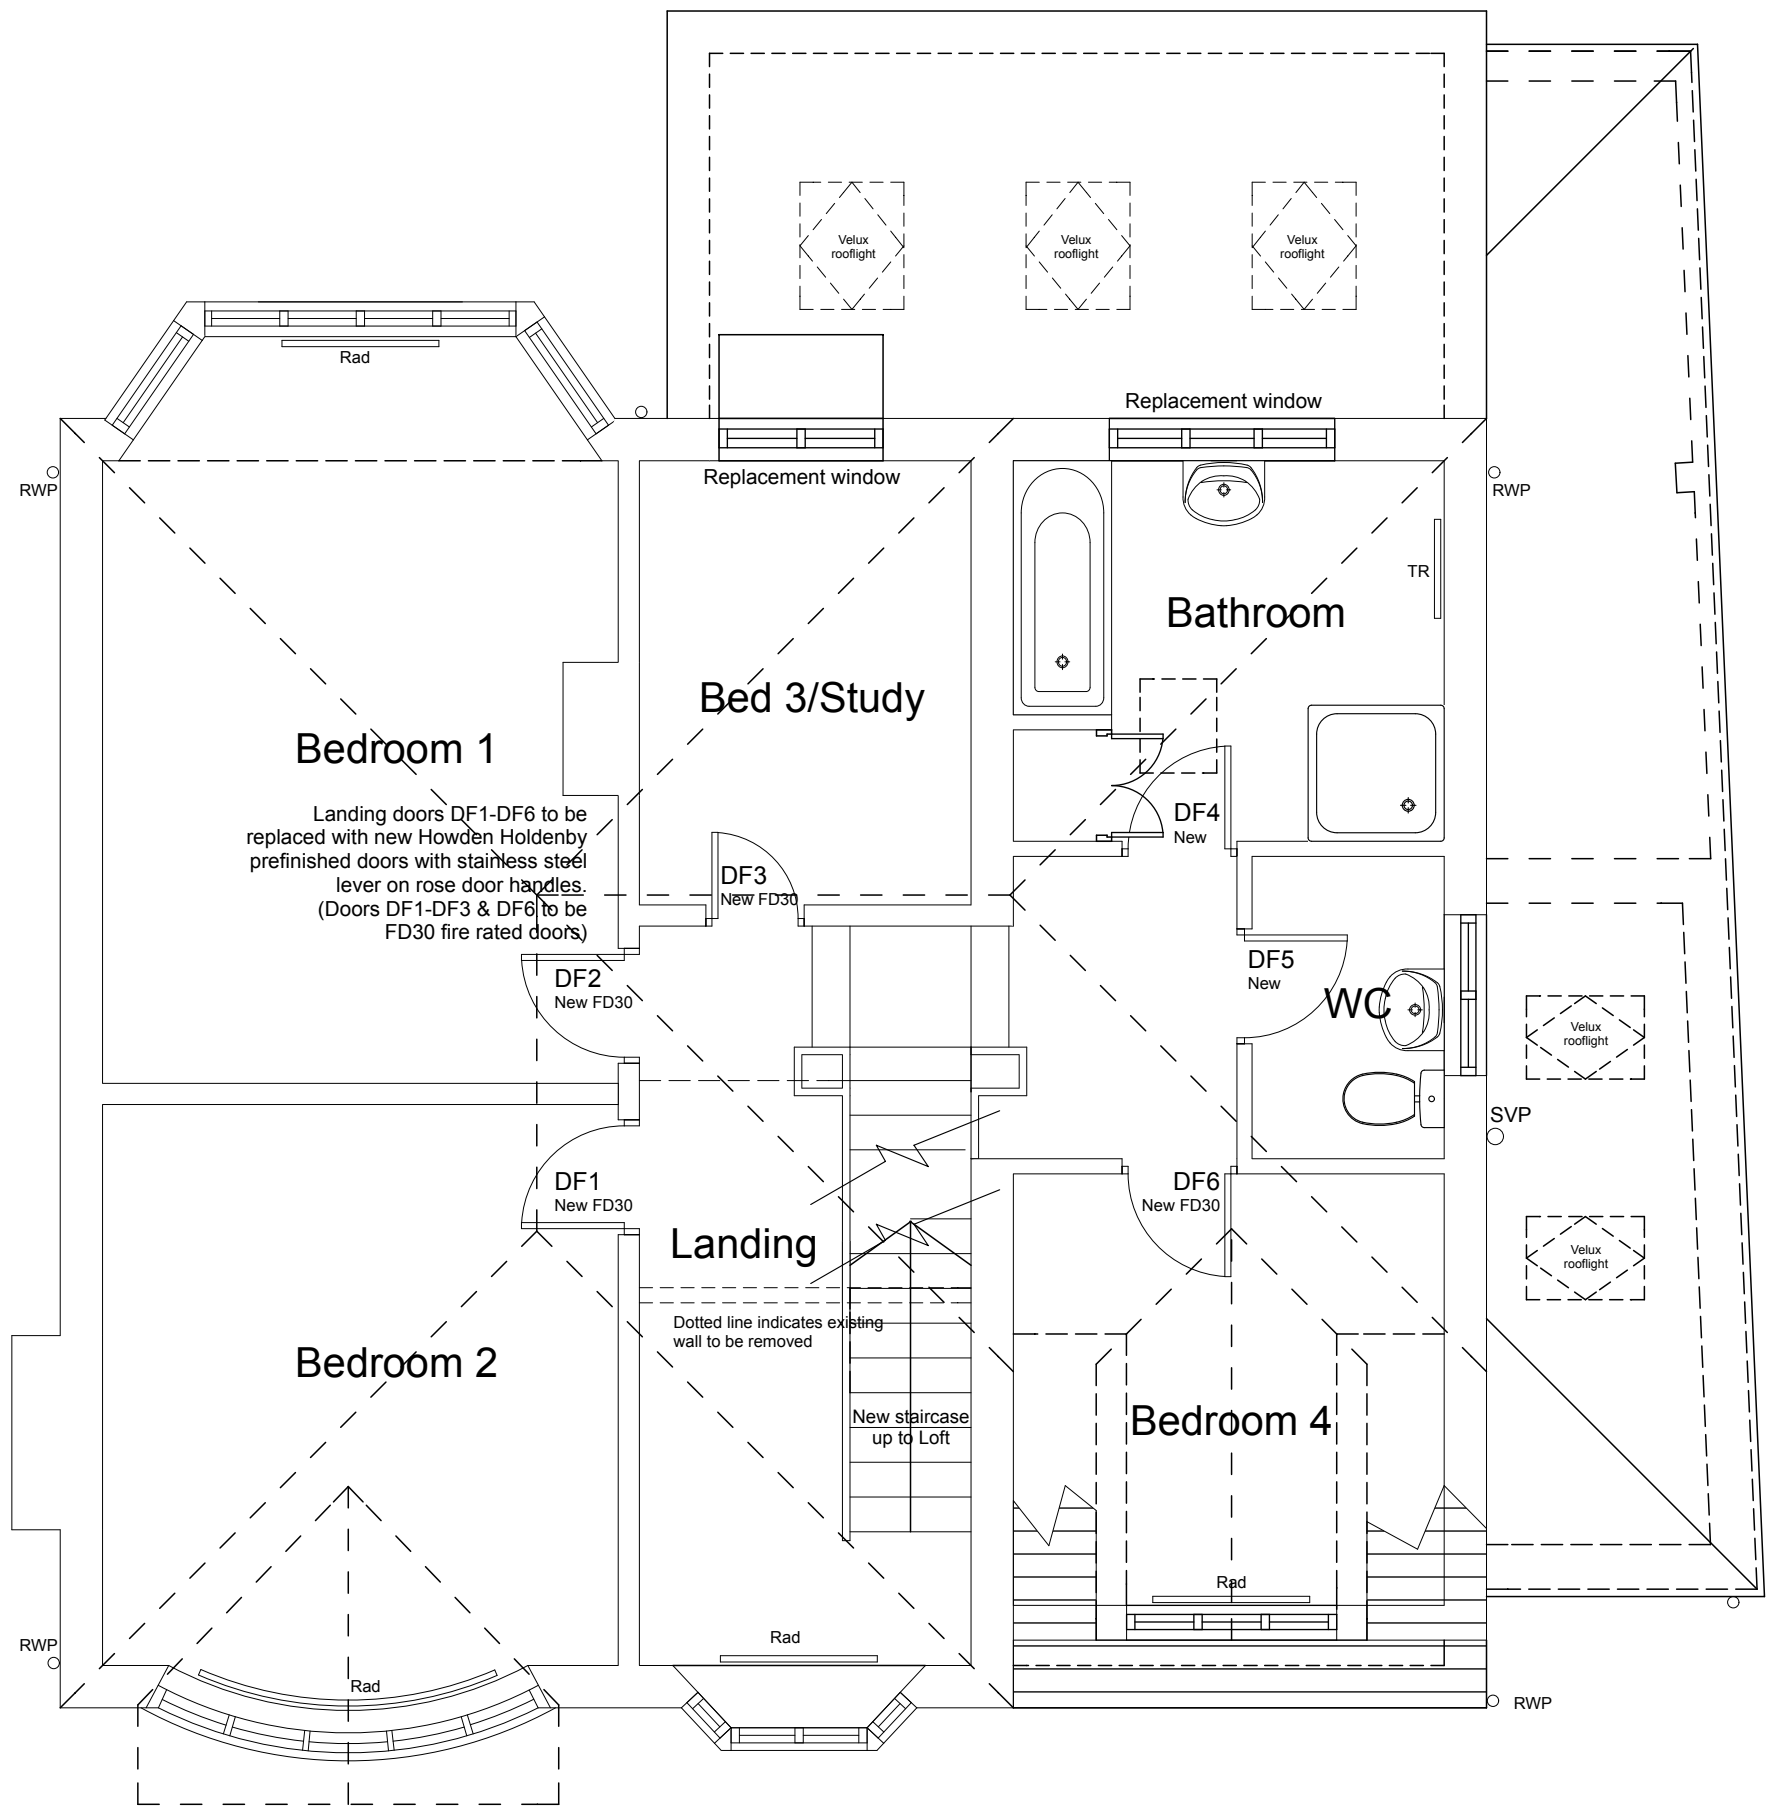

PLANNING ISSUE

AUGUST 2022 MINOR NON MATERIAL AMENDMENTS TO MCC PLANNING PERMISSION (REF. 132391/FH/2021)

B. NMA Inner gable cladding changed back to original facing brickwork to match existing 19.8.22
A. NMA Planning Amendments + Internal Notes 19.7.22
REVISIONS

Scheme
Loft Conversion Works
466 Parrs Wood Road
Didsbury
Manchester M20 5QQ
Client

Mr & Mrs Tennant
Title
Proposed Floor & Roof
Plans

Scale 1:50 Date 2.12.21 Drawn MM
Job No P221 Dwg No 15 Rev B

Mike Macpherson Architects
38 Reynard Road, Chorlton, Manchester M21 8DD

T: 0161 870 6129
E: mail@mikemacpherson-architects.co.uk
www.mikemacpherson-architects.co.uk