


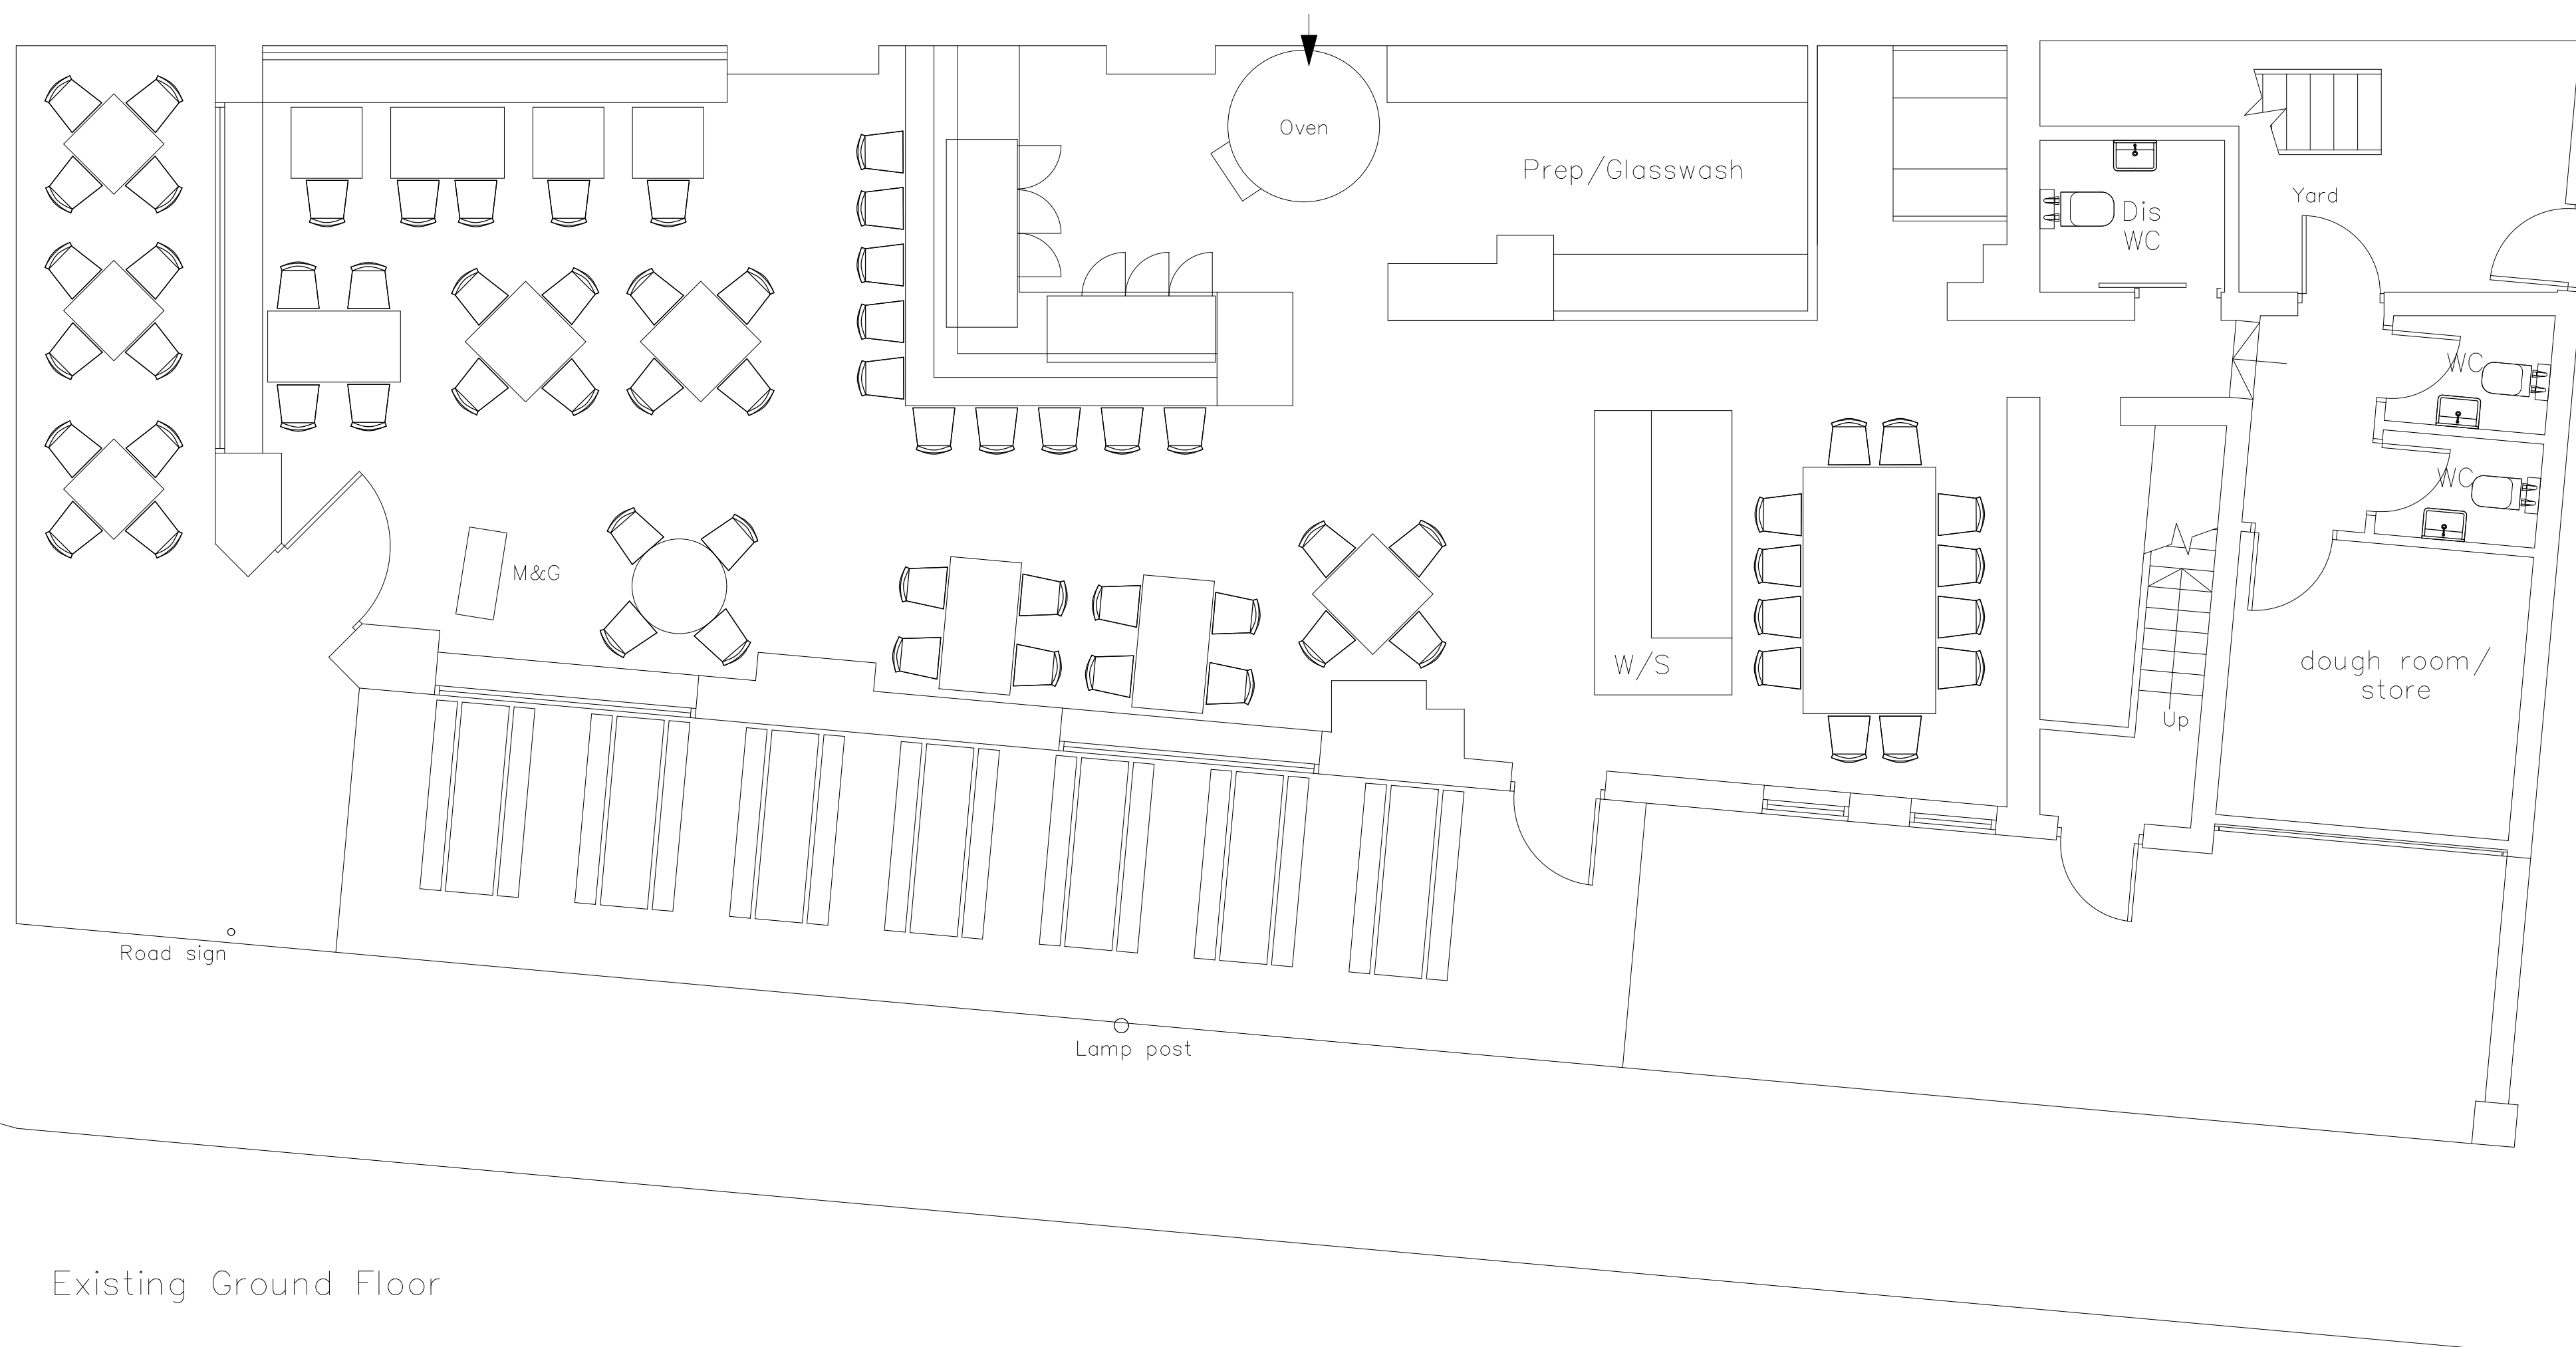

Notes:
Drawings are based on survey data and may not accurately represent what is physically present.

Do not scale from this drawing. All dimensions are to be verified on site before proceeding with the work.

All dimensions are in millimeters unless noted otherwise.

MissionMars shall be notified in writing of any discrepancies.

REV	DATE	DESCRIPTION
PROJECT Rudys, Chorlton		
JOB NUMBER 402		
TITLE Existing floor plans		
SCALE A1L 1:50 at A1		DRAWN CHECKED
REV		
DRAWING NUMBER 402/01 B		