


42, Torbay Rd, Chorlton

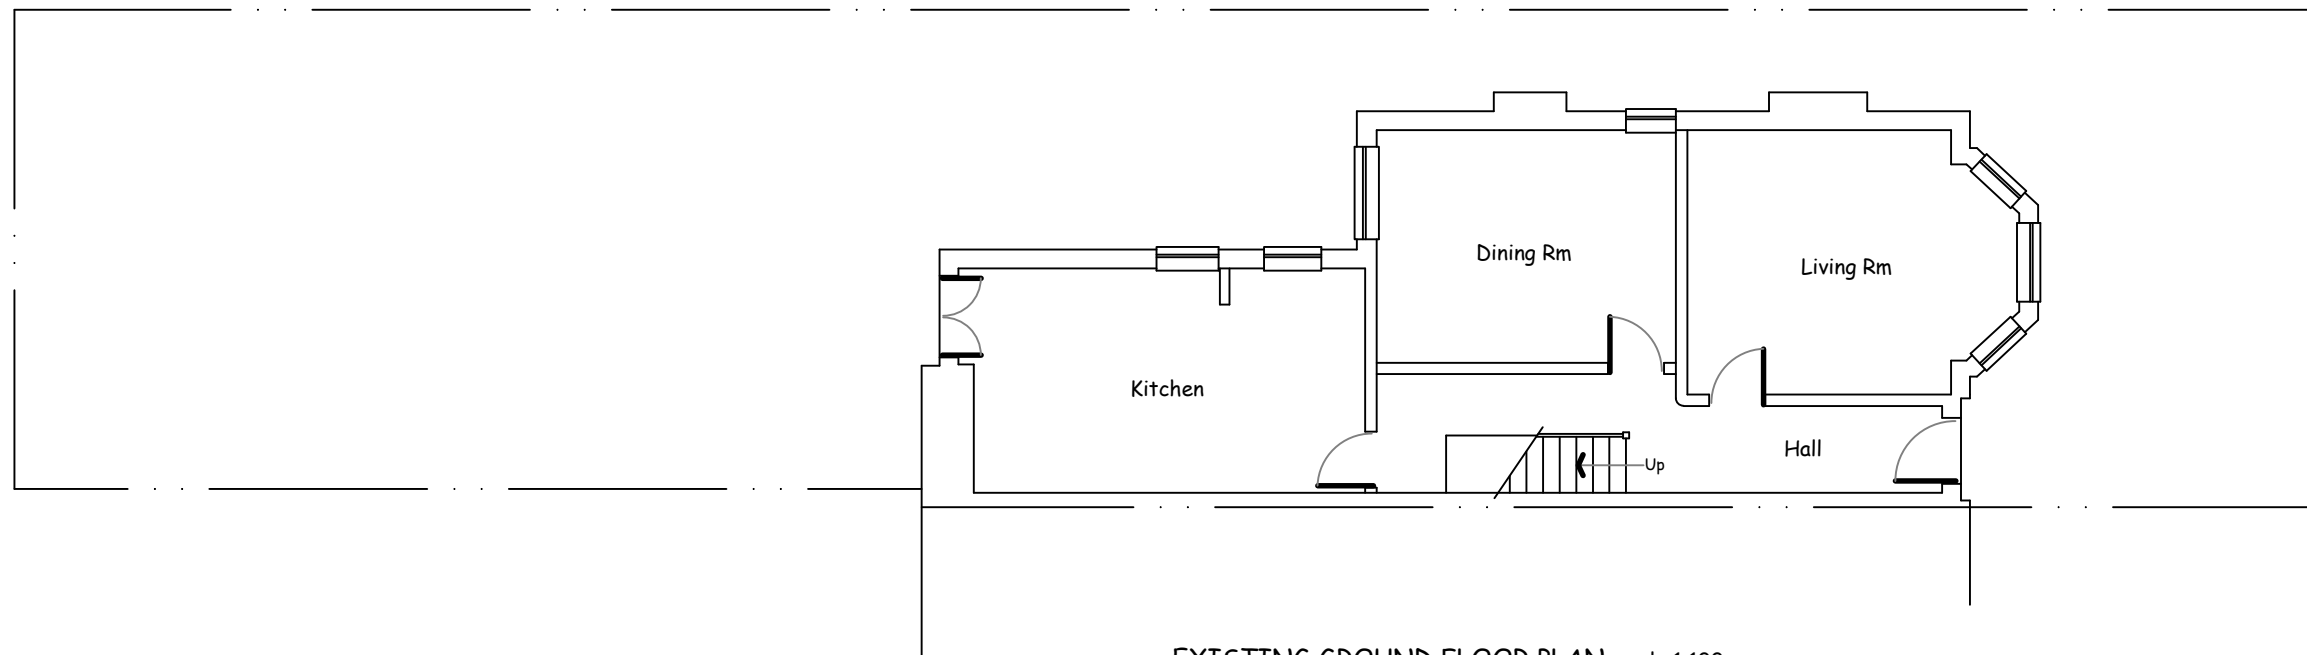

EXISTING GROUND FLOOR PLAN scale 1:100