



Issue:

# PLANNING


Revision:

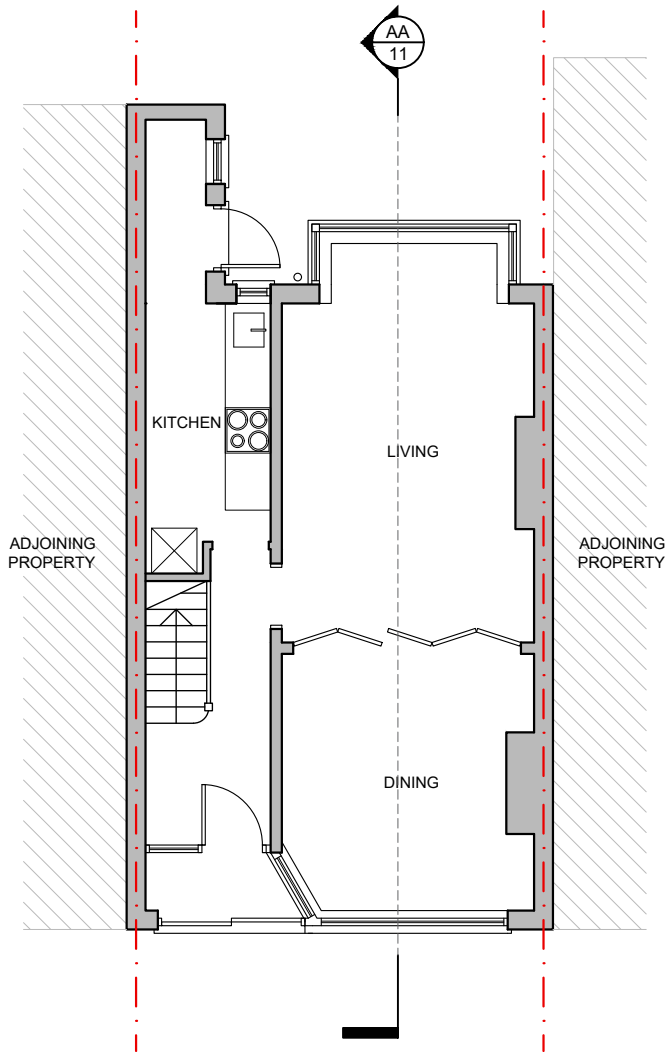


EXISTING GROUND FLOOR PLAN  
1:100

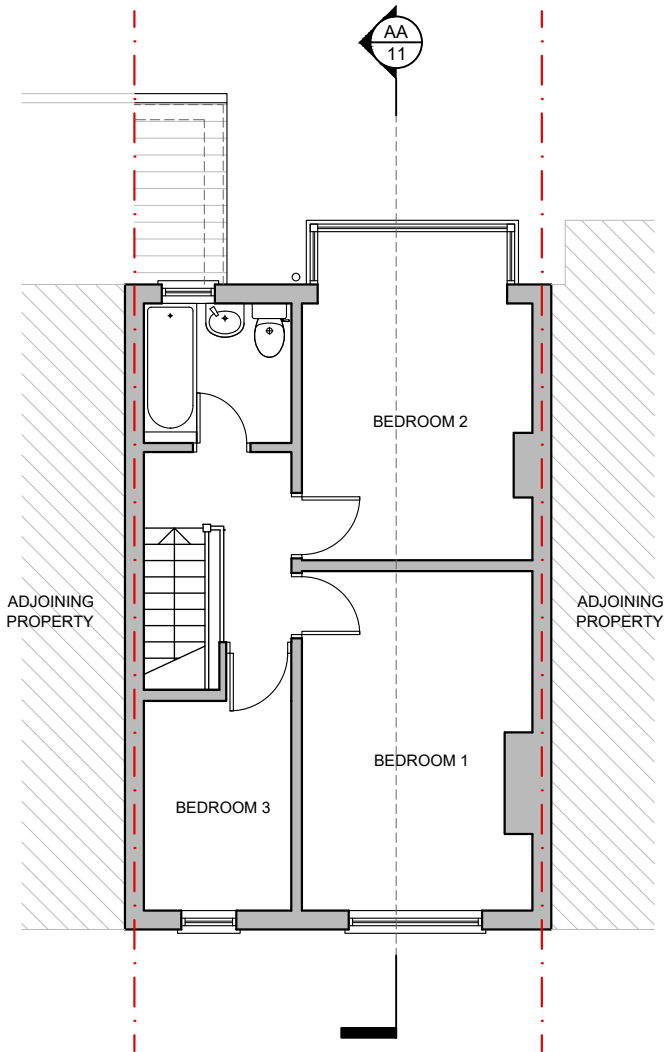

EXISTING FIRST FLOOR PLAN  
1:100

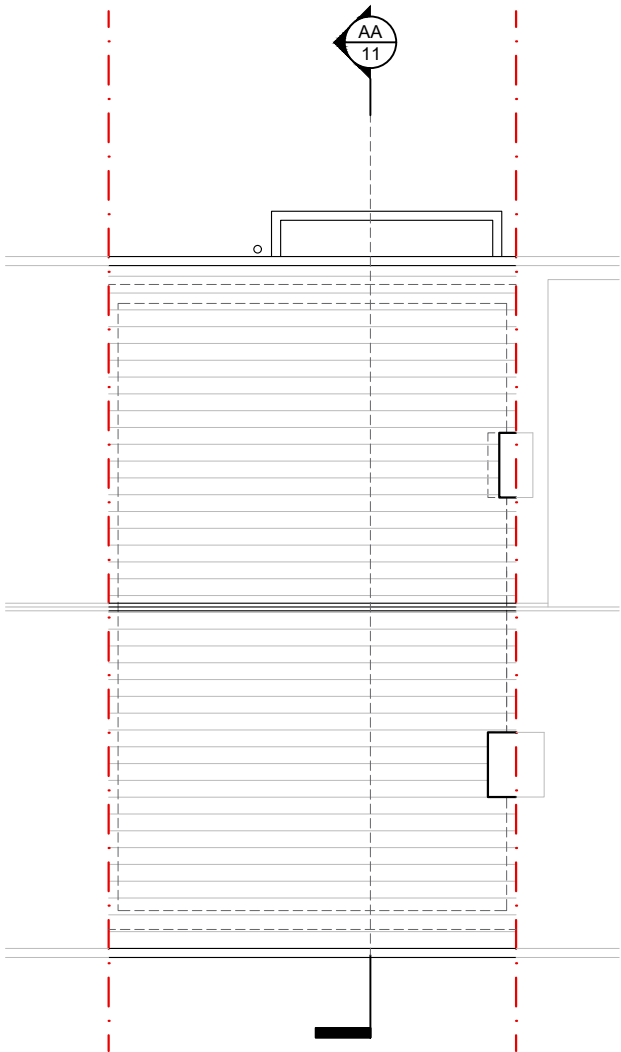


EXISTING ROOF PLAN  
1:100

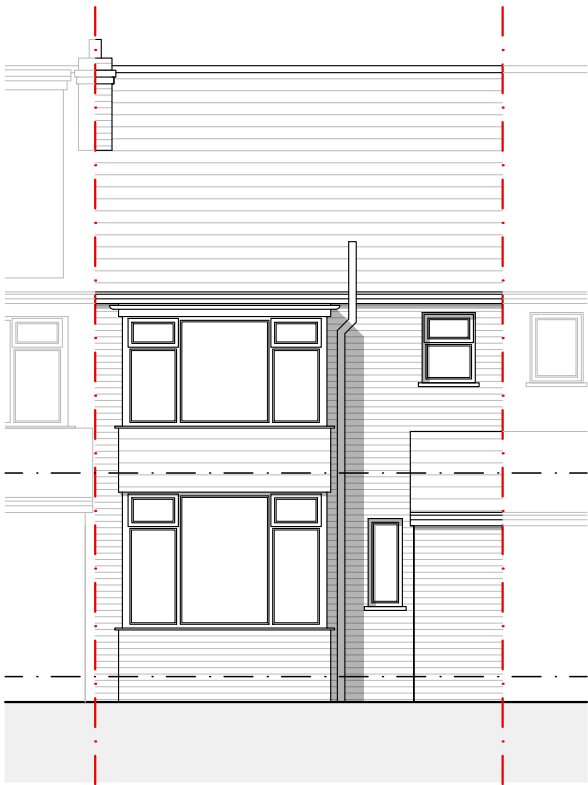

EXISTING REAR ELEVATION  
1:100



EXISTING FRONT ELEVATION  
1:100

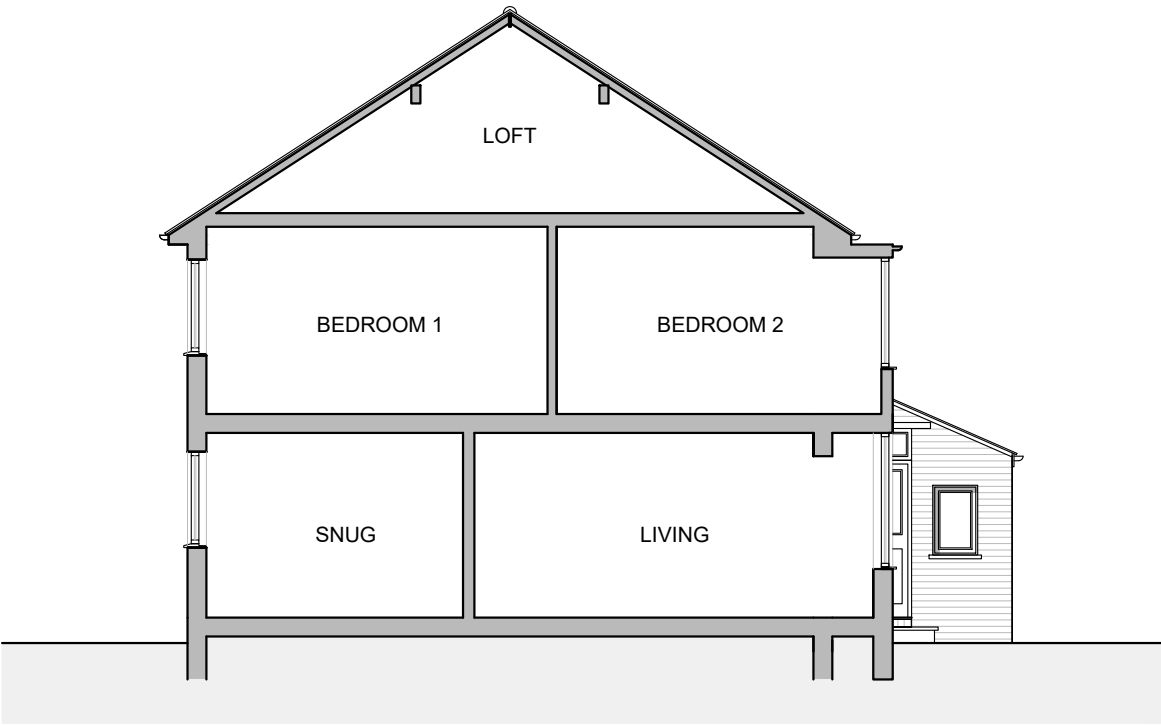

EXISTING SECTION AA  
1:100

**DSQUARE ARCHITECTS**  
61 Mosley Street, Manchester, M2 3HZ  
0161 222 3734 | info@dsquare-architects.co.uk  
www.dsquare-architects.co.uk

Client:  
**A. Dunn**

Site:  
**14 Tunstead Avenue  
M20 1JY**

Title:  
**Existing Plans, Elevations  
and Section**

|                   |           |
|-------------------|-----------|
| Scale: 1:100 @ A3 | Drawn: DD |
| Date: Sept. 2022  |           |
| Drg. No. 2217-11  | Rev. P1   |