



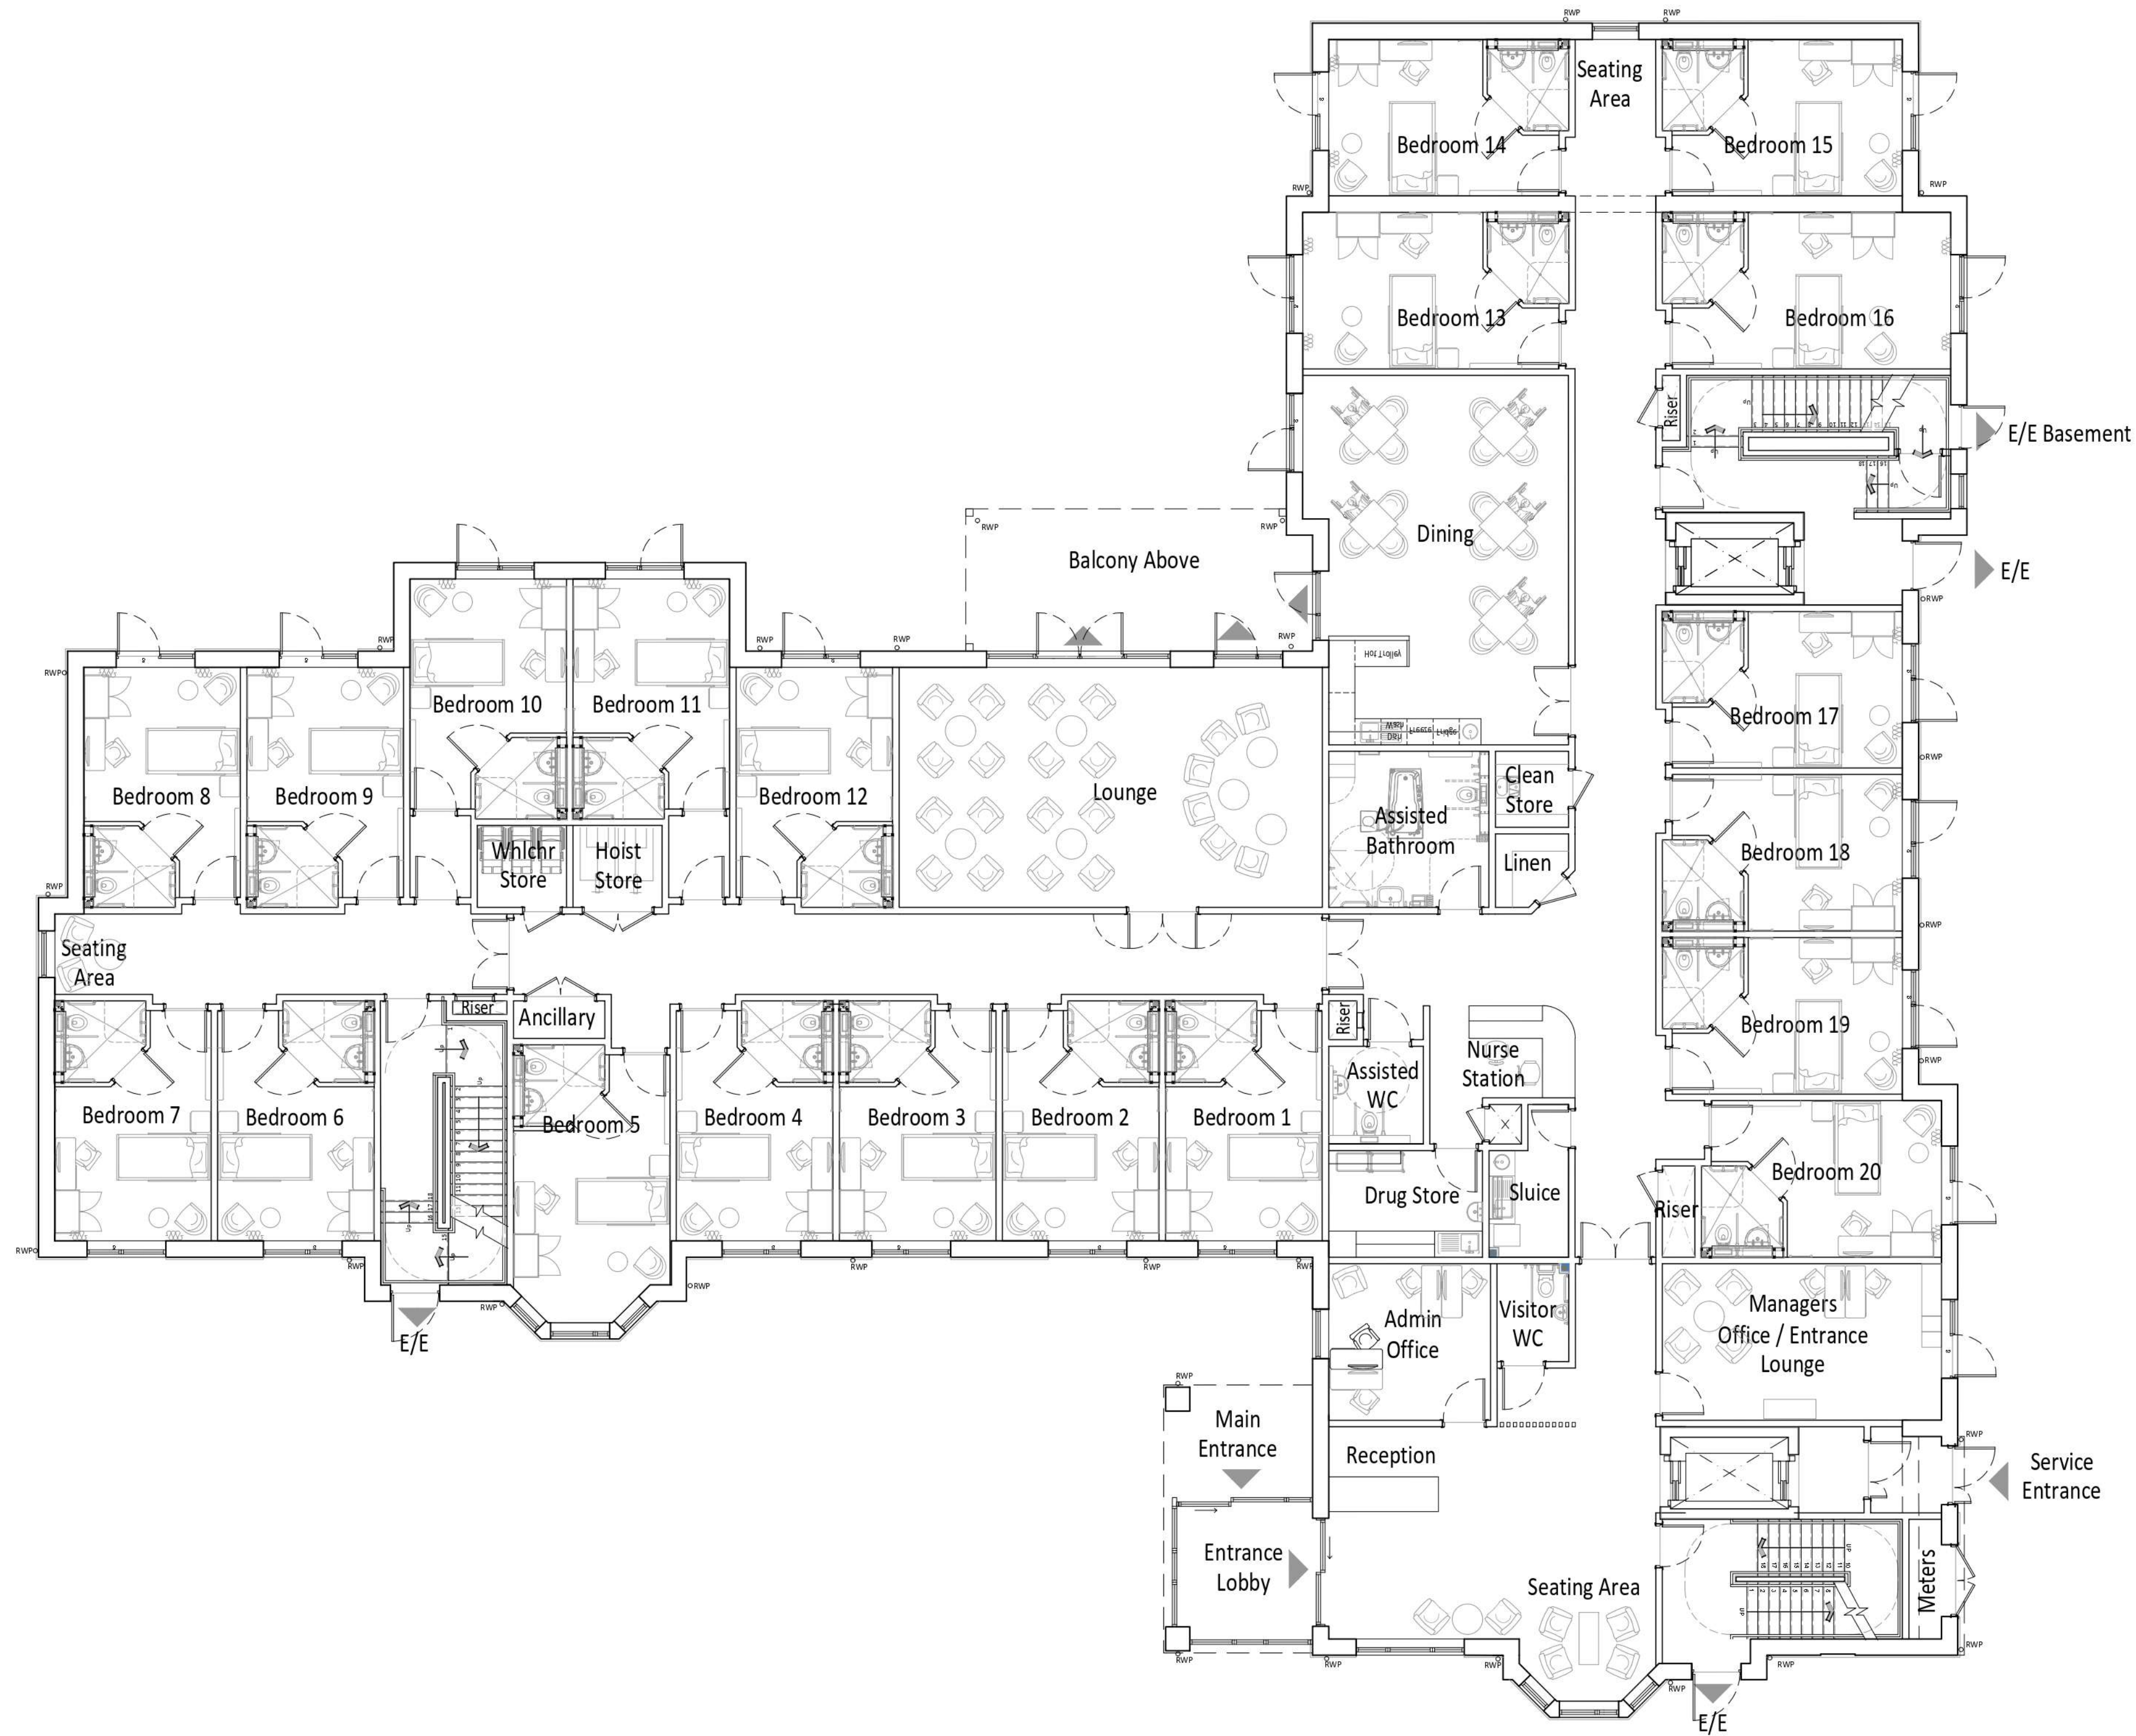

Notes				
Do not scale, use figured dimensions only.				
All dimensions to be verified on site prior to the commencement of any work or the production of any shop drawing. All discrepancies to be reported to the Architect.				
This drawing is to be read in conjunction with all related Architect's and Engineer's drawings and any other relevant information.				
This drawing is copyright © of C Squared Architects Ltd.				
REV	DATE	REVISION	INITIALS	CHECK
-	24/06/22	Issued for Planning	JO	HPC
A	02/09/22	Entrance Updated	JO	HPC

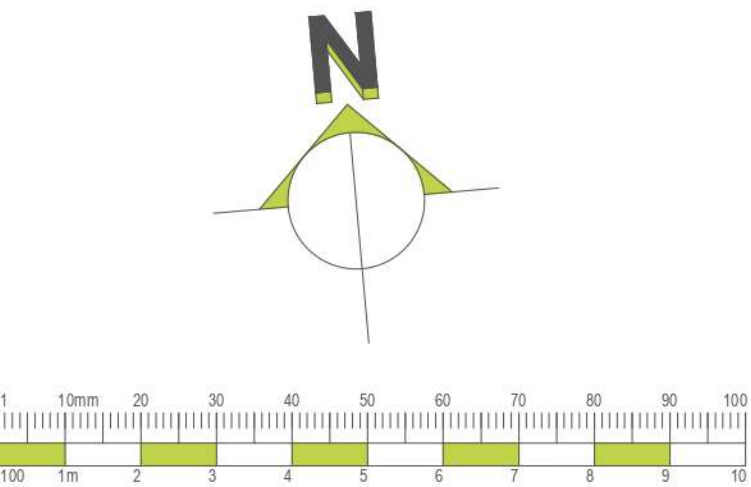



C Squared architects

Address
The Barns
Stretton Road
Warrington
Cheshire
WA4 4NP

Telephone
01925 357555

Website
csquaredarchitects.co.uk

Client
Liberty Care Development

Project
Proposed Care Home, Yewtree Lane, Northern Moor, Wythenshawe

Drawing Title
Proposed Ground Floor Plan

Scale	Date
1:100 @ A1	12/05/22
Drawn by	Checked by
BLW	JO
Drawing No.	Revision
L0206-111	A
PLANNING	