


General Notes


Do not scale from this drawing. Only work to written dimensions.

All site dimensions shall be verified by the Contractor on site prior to commencing any works.


This drawing is the property of Studio Square and copyright is reserved by them. The drawing is not to be copied or disclosed by or to any unauthorised persons without the prior written consent of Studio Square.

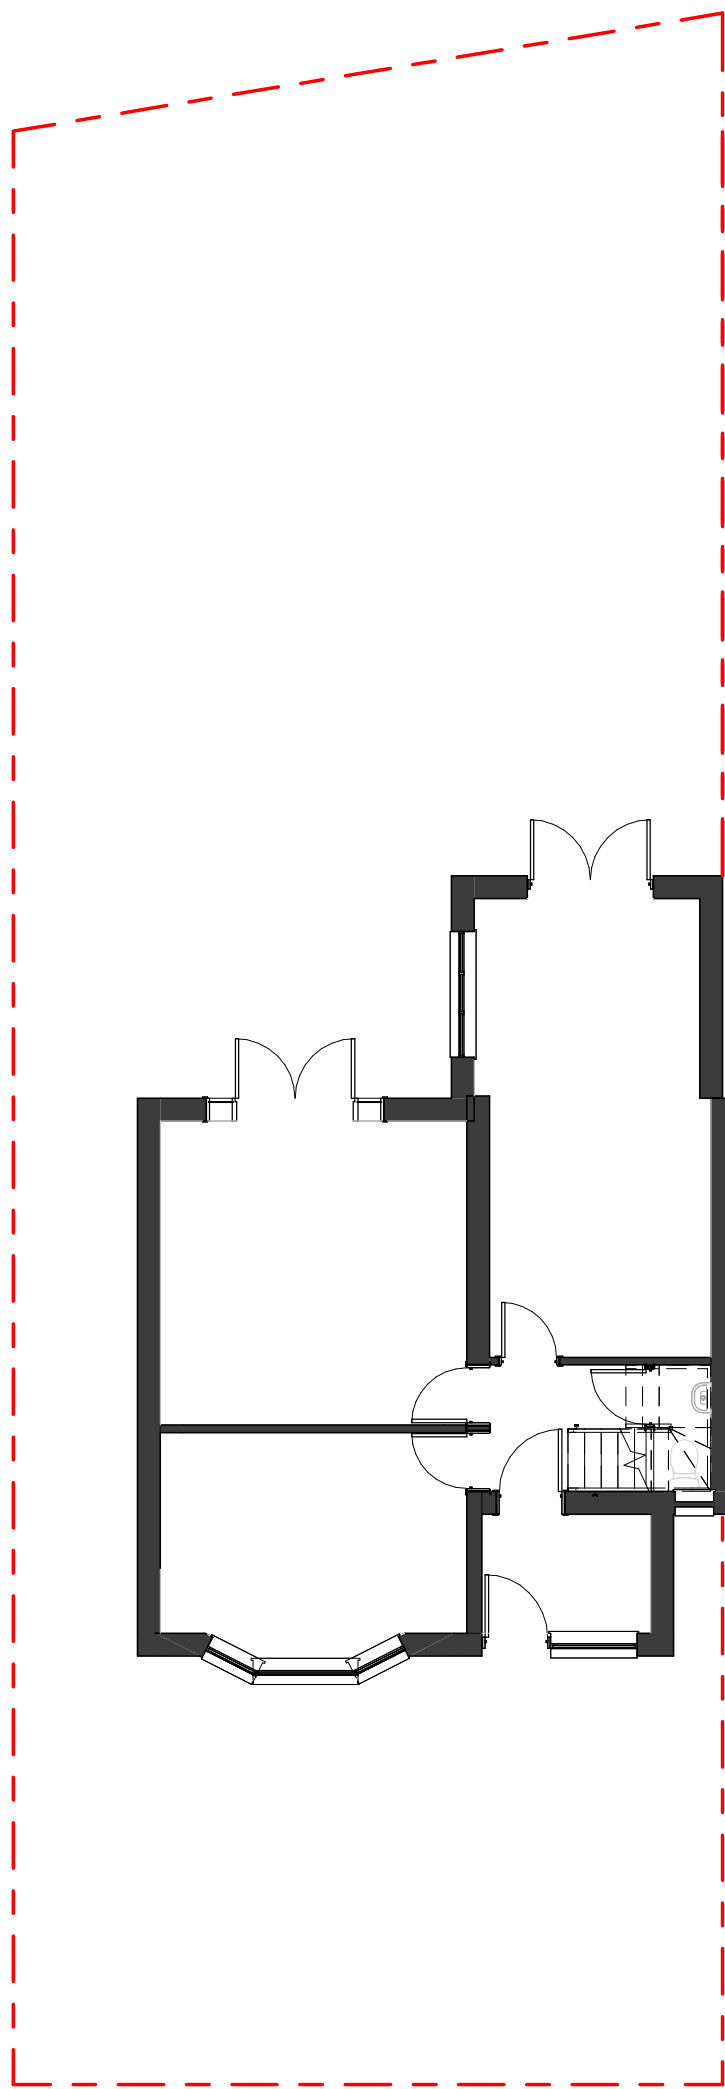


Existing Ground Floor Plan

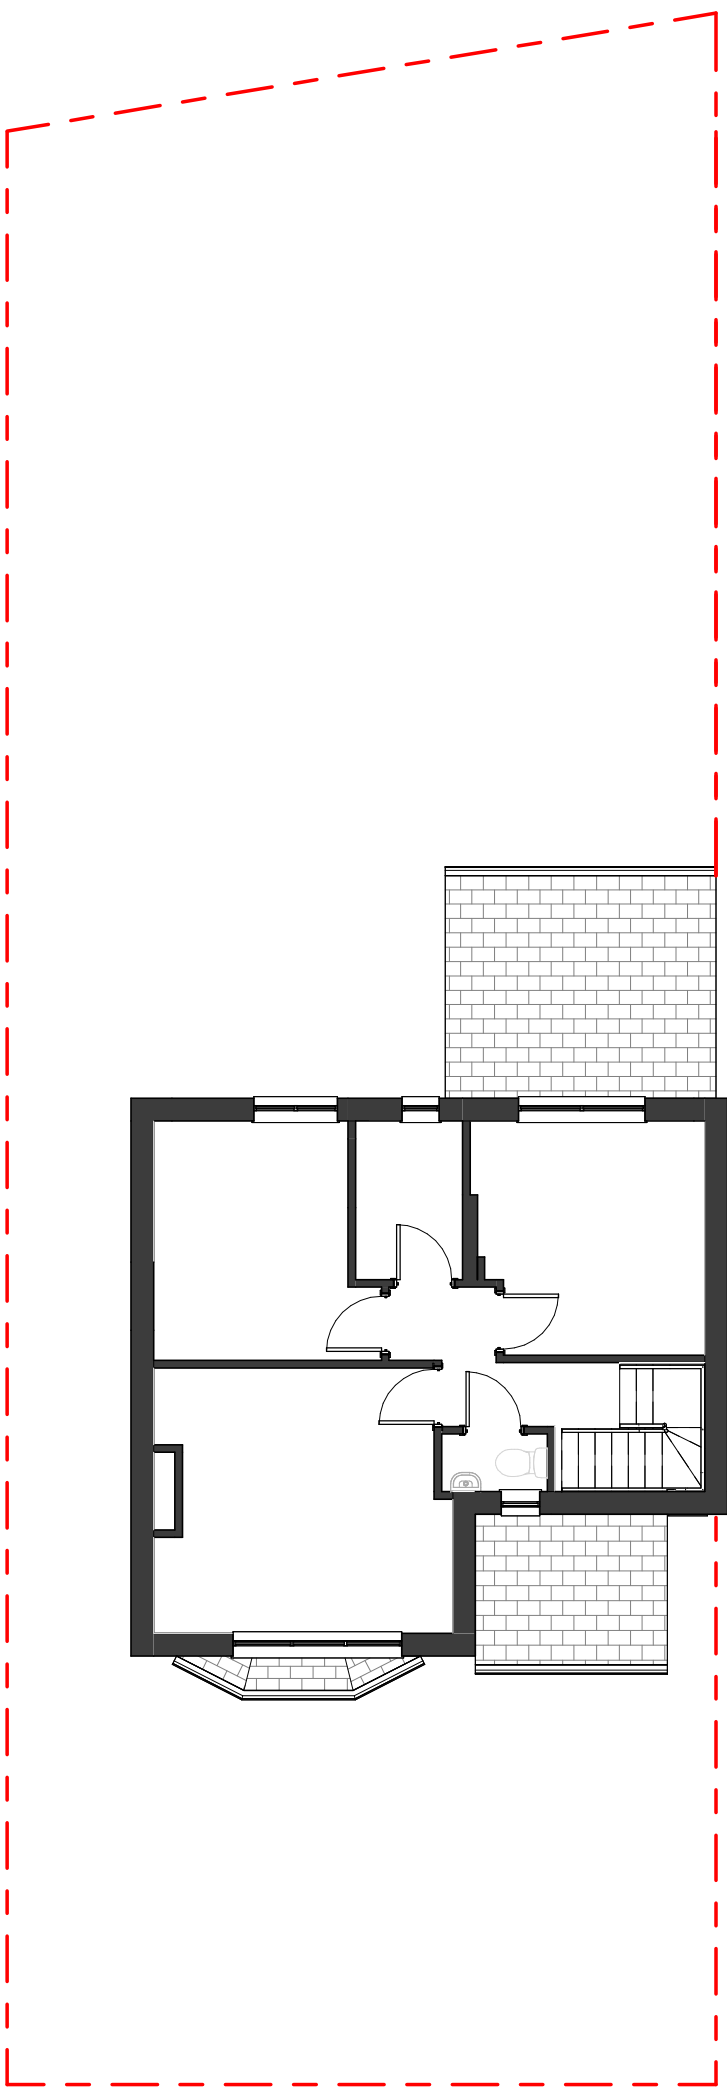

Existing First Floor Plan

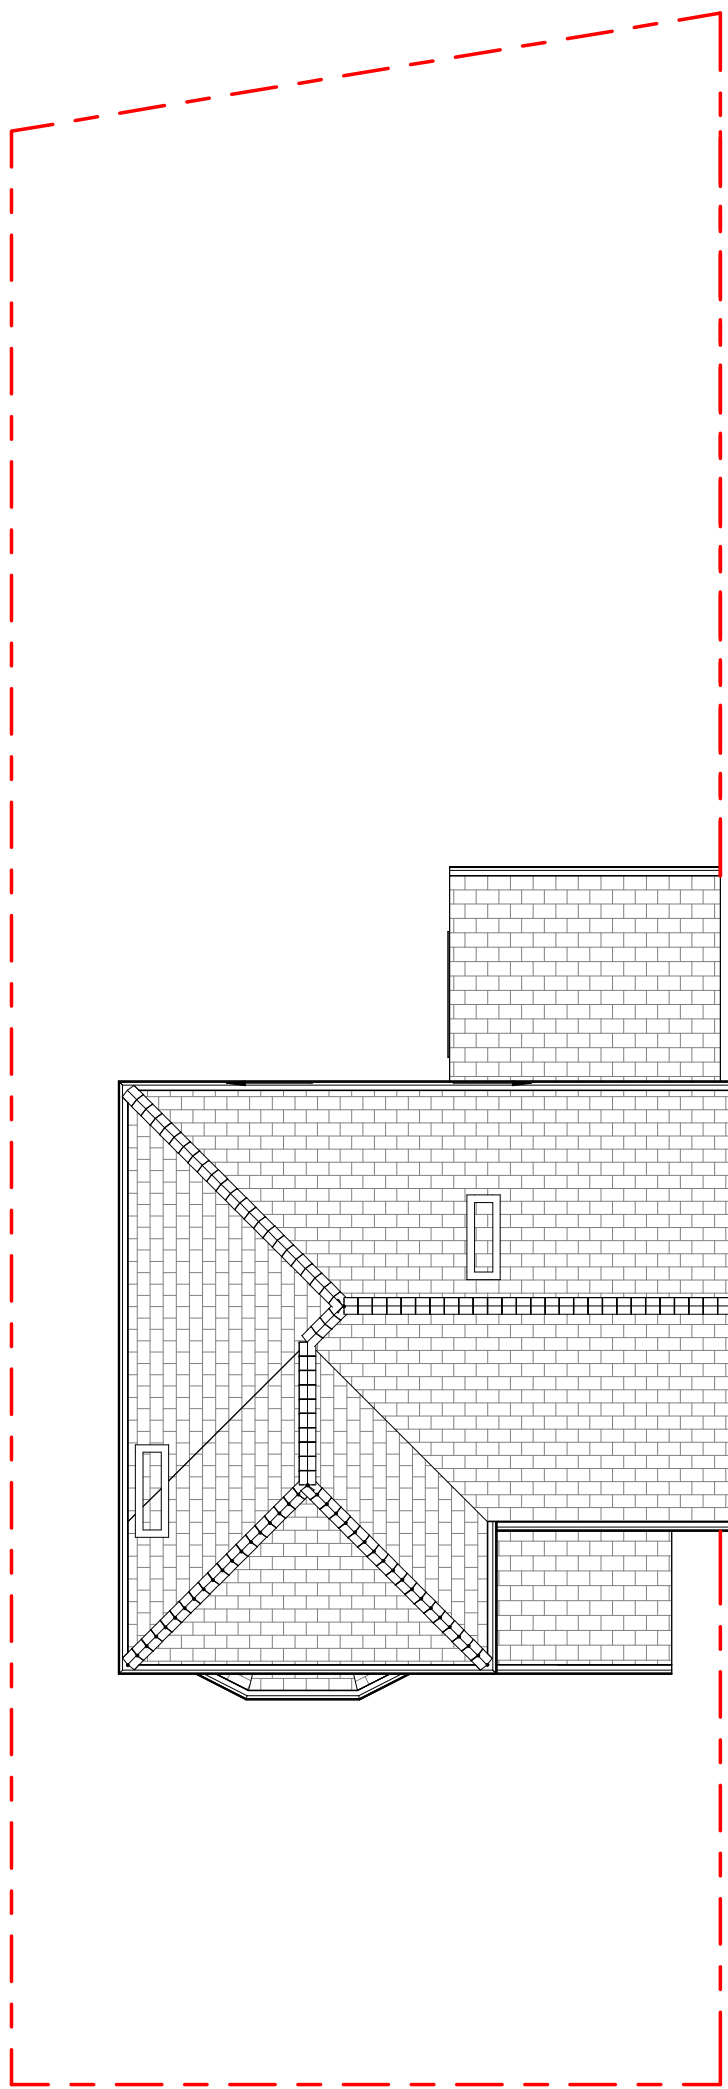


Existing Roof Plan

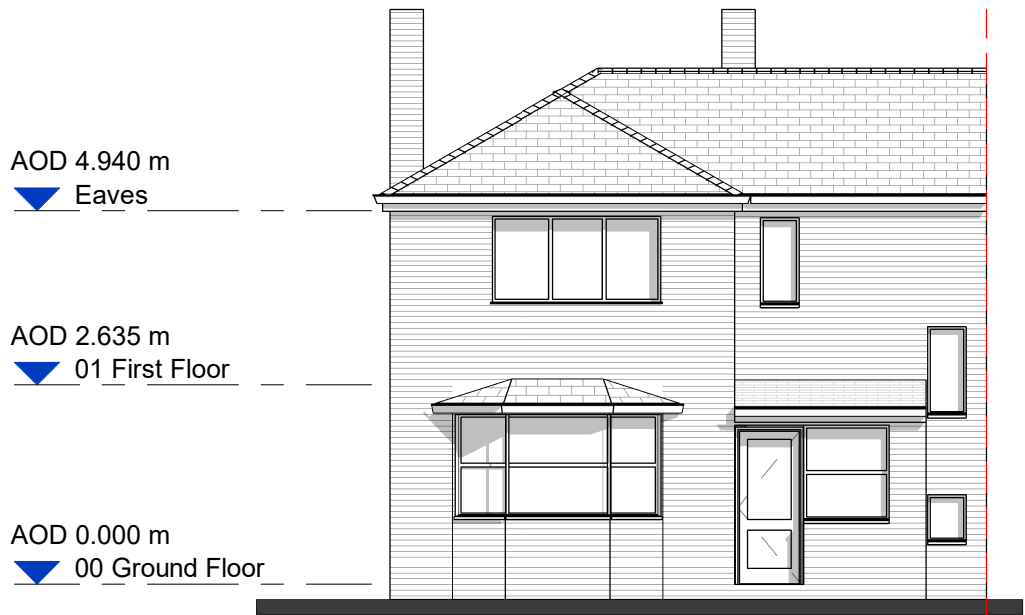


Existing North Elevation (Front)





Existing East (Side)

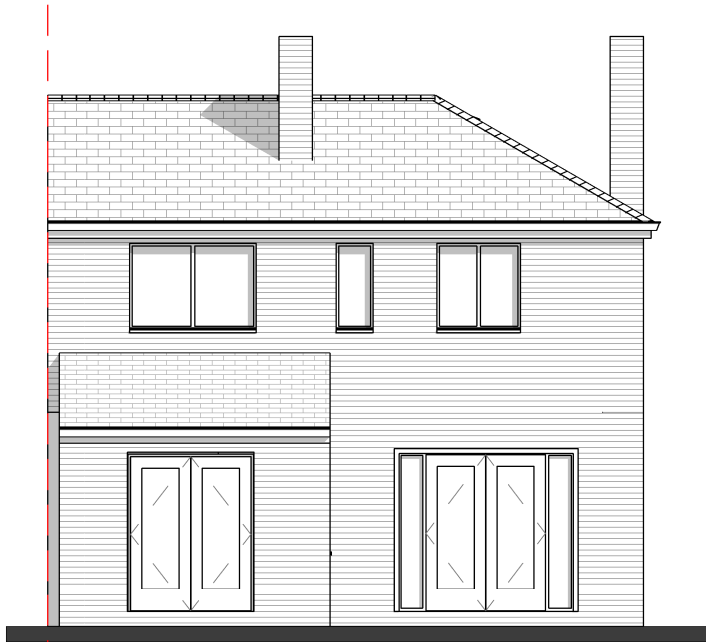

Existing South (Rear)

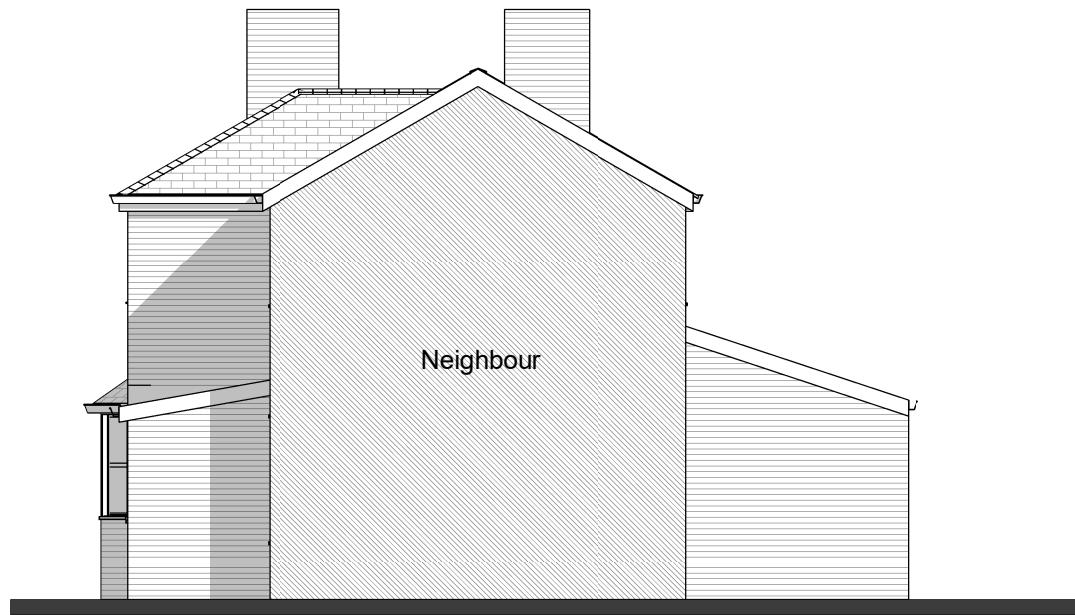

Existing West (Side-Neighbour)

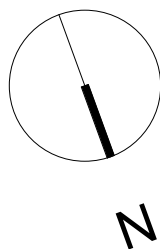 

REV.	DATE	AMENDMENT
P01	16.08.2022	Issue for Planning

CLIENT
Mrs S. Shafi

PROJECT
96 Avon road, Burnage

Scale @ A1 **1 : 100**
Status **Stage 2**
Drawn By **AR**
Date **16.08.2022**

Sheet Name:
Existing:
Plans and Elevations

STATUS	PURPOSE FOR ISSUE	Project NO.
S2	Planning	1058
Project No.	Orig. Zone Level Type Role Dwg.No.	Rev.
1058	- SSQ - XX - XX - DR - A - 02101	P01

STUDIO SQUARE

The Studio. No. 90 New North Road, Huddersfield, HD1 5NE
Email. hello@studio-square.co.uk
Web. www.studio-square.co.uk